




SITE LOCATION PLAN 1:1250

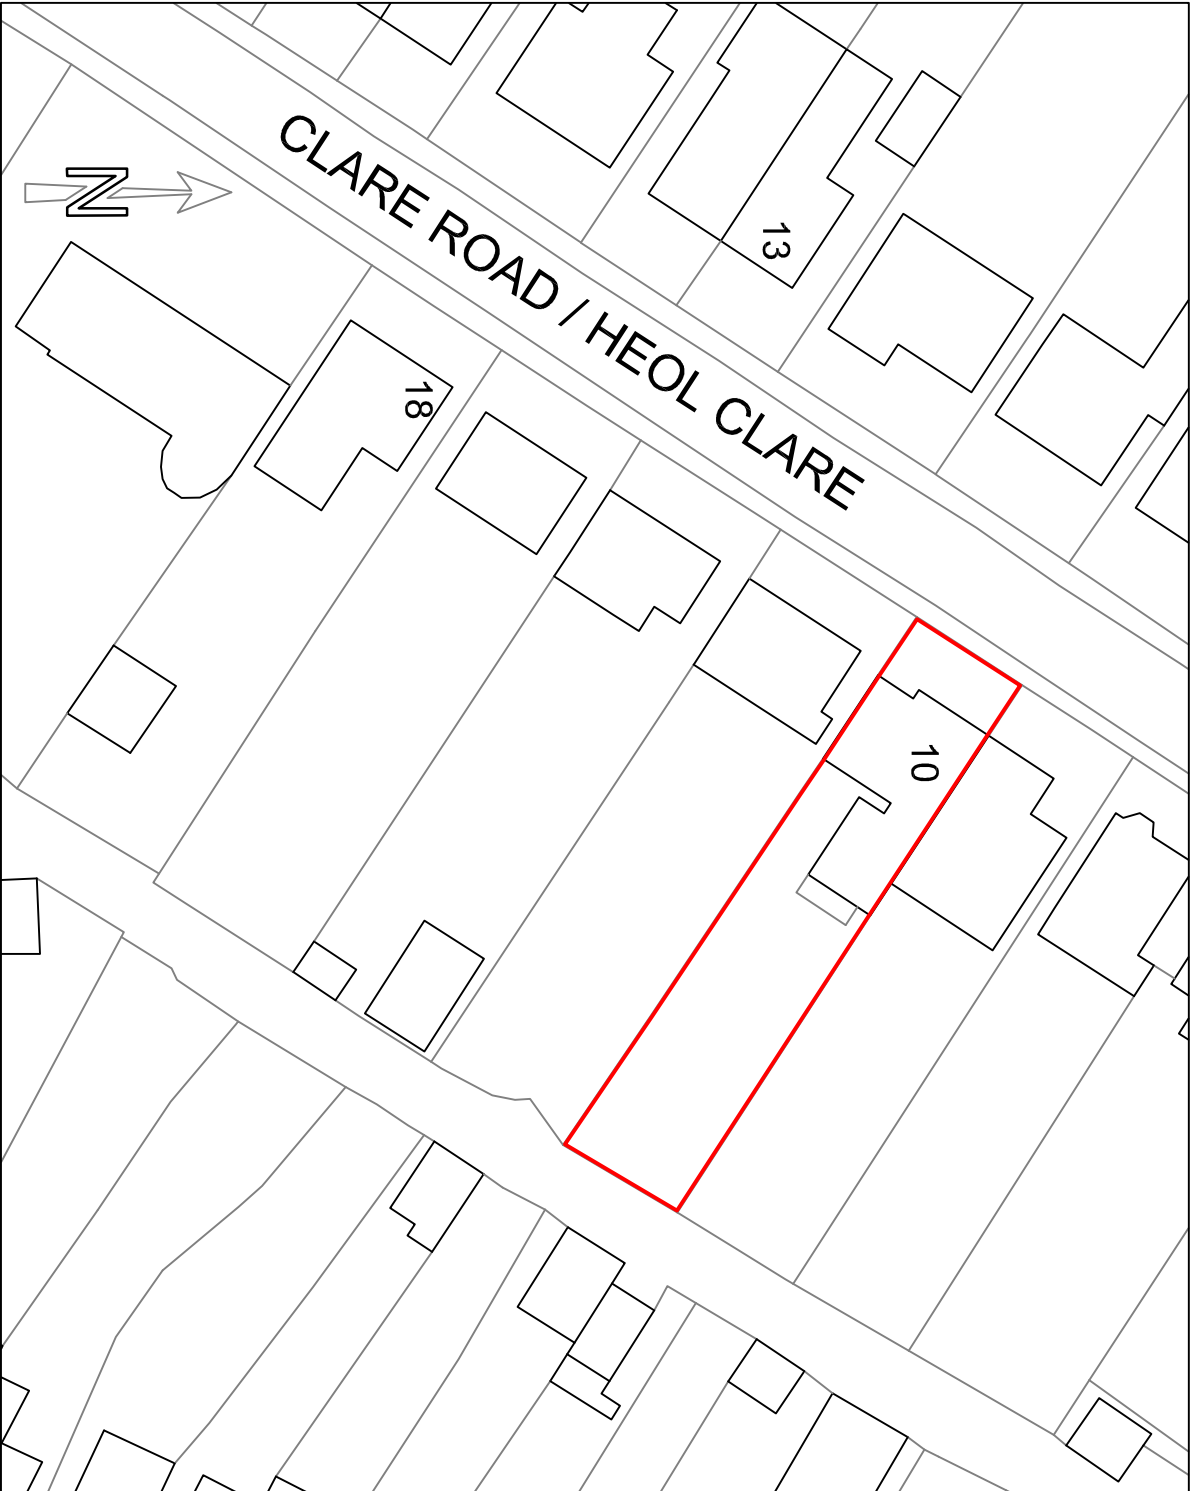

BLOCK PLAN 1:500

B	Location Plans sheet added to set.	15/02/21
A	Full plan set amended.	28/10/20
Rev	Description	Date
07800 789453 01639 262789 caroline@seagreydesign.co.uk www.seagreydesign.com design for: extensions / house renovations / conversions		
SEAGREY		
Site		
SUSAN GROUNDS		
10 CLARE ROAD		
YSTALYFERA, SWANSEA SA9 2AJ		
Dwg Title		
SITE LOCATION PLAN & BLOCK PLAN		
Drawn By:	CLG	Date: 28/10/2019
Scale:	1:1250 @ A3L 1:500 @ A3L	Dwg No: 19-276P/111
REV	A B	