
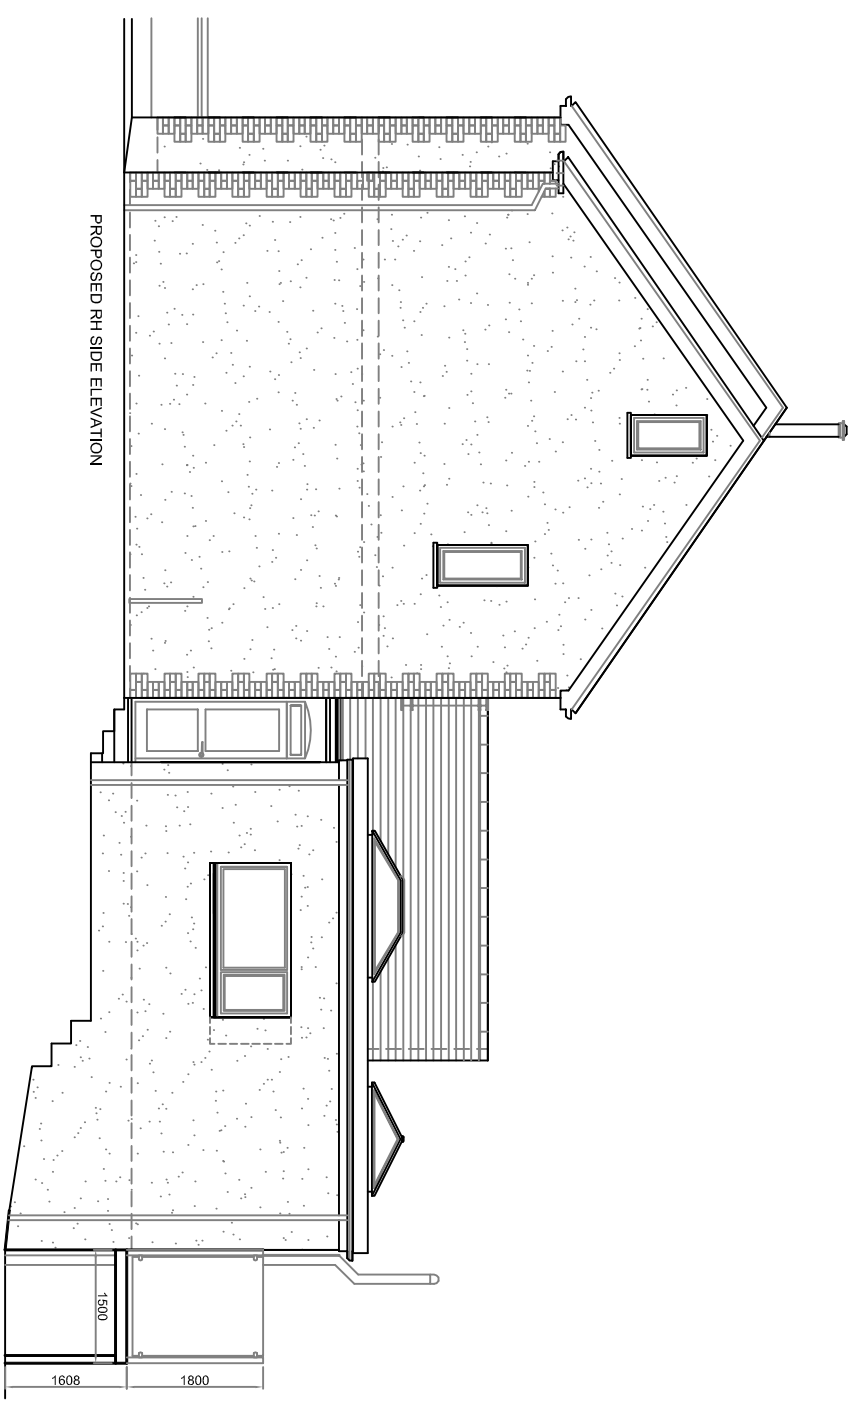


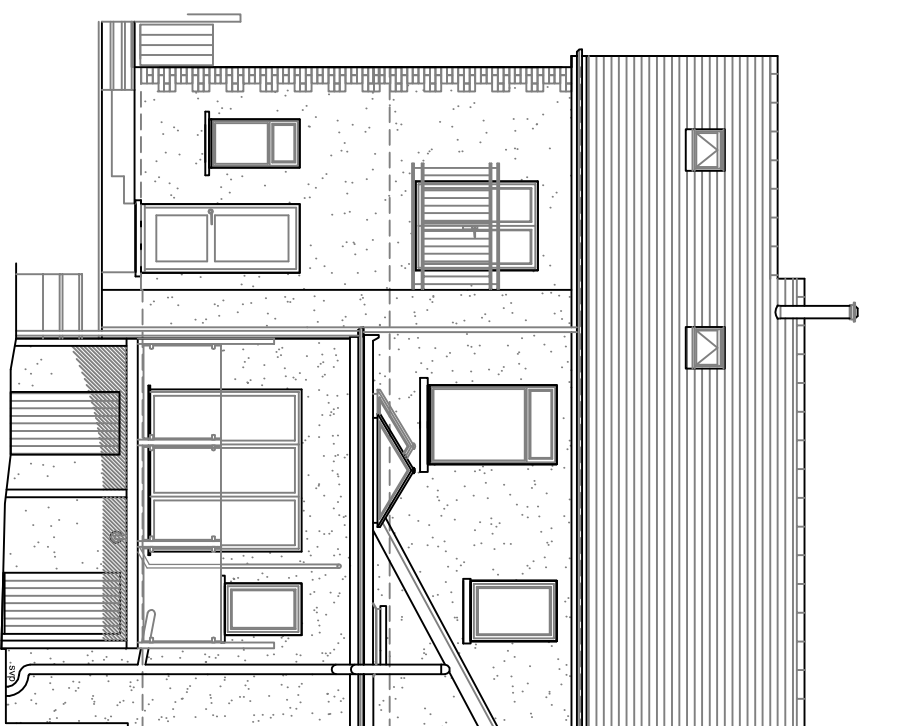

FINISH NOTES:

- General (Proposed) -
- External Wall Finish - Cream Textured Render (to match existing)
- Doors - Light Oak uPVC (to match ex.)
- Windows - Light Oak uPVC (to match ex.)
- Roof - Grey Flat roof finish
- Balcony - Steel frame with painted finish
- Handrail - Stainless Steel & Glass
- Fascia - Light Oak uPVC (to match ex.)
- Rainwater - Black uPVC (to match ex.)

- **Boundaries -**
- **Front - No change to existing**
- **Rear Sides - Existing Fences & Stone Walls**
- **Rear - Existing Walls & General Landscaping**

B	Site elevation added to sheet.	15/02/21
A	Full plan set amended.	28/10/20

07800 789453
01639 282789
caroline@seagreydesign.co.uk
www.seagreydesign.com
design for: extensions / house renovations / conversions



S110
SUSAN GROUNDS
10 CLARE ROAD
YSTALYFERA, SWANSEA SA9 2AU

PROPOSED BUILDING
ELEVATIONS
GENERAL ARRANGEMENT

Drawn By:	Date:
CLG	28/10/2019

Scale:	Dwg No:
1:100 @ A3L	19-276P/110

REV	A	B					
-----	---	---	--	--	--	--	--

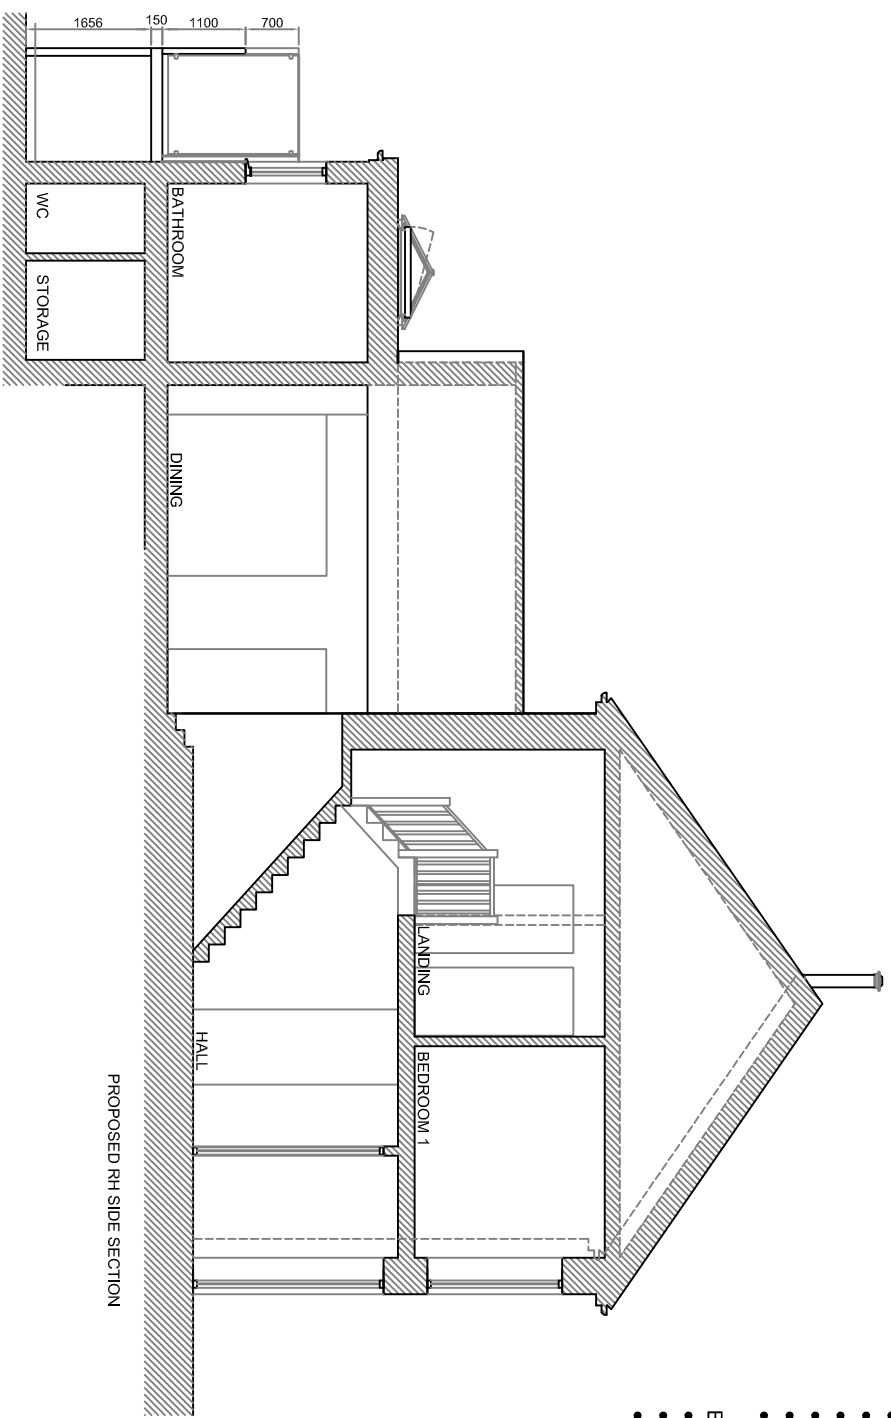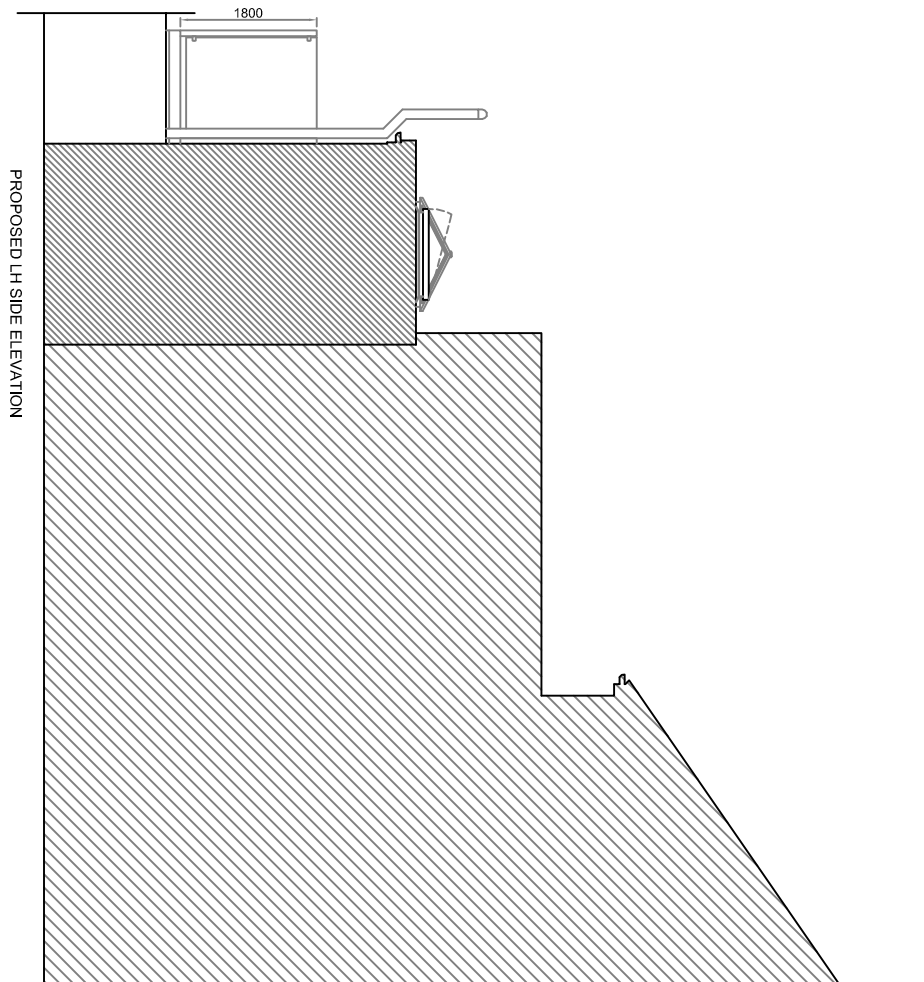

B	Site elevation added to sheet.	15/02/21
A	Full plan set amended.	28/10/20
Rev	Description	Date
07800 789653 01639 282789 caroline@seagrey.co.uk www.seagreydesign.com design for: extensions / house renovations / conversions 		
Site SUSAN GROUNDS 10 CLARE ROAD YSTALFYERA, SWANSEA SA9 2AU Drawing Title		
PROPOSED BUILDING ELEVATIONS GENERAL ARRANGEMENT Drawing No. 28/10/2019		
Scale: 1:100 @ A3L Drawing No. 19-276P/110		
REV	A B	