
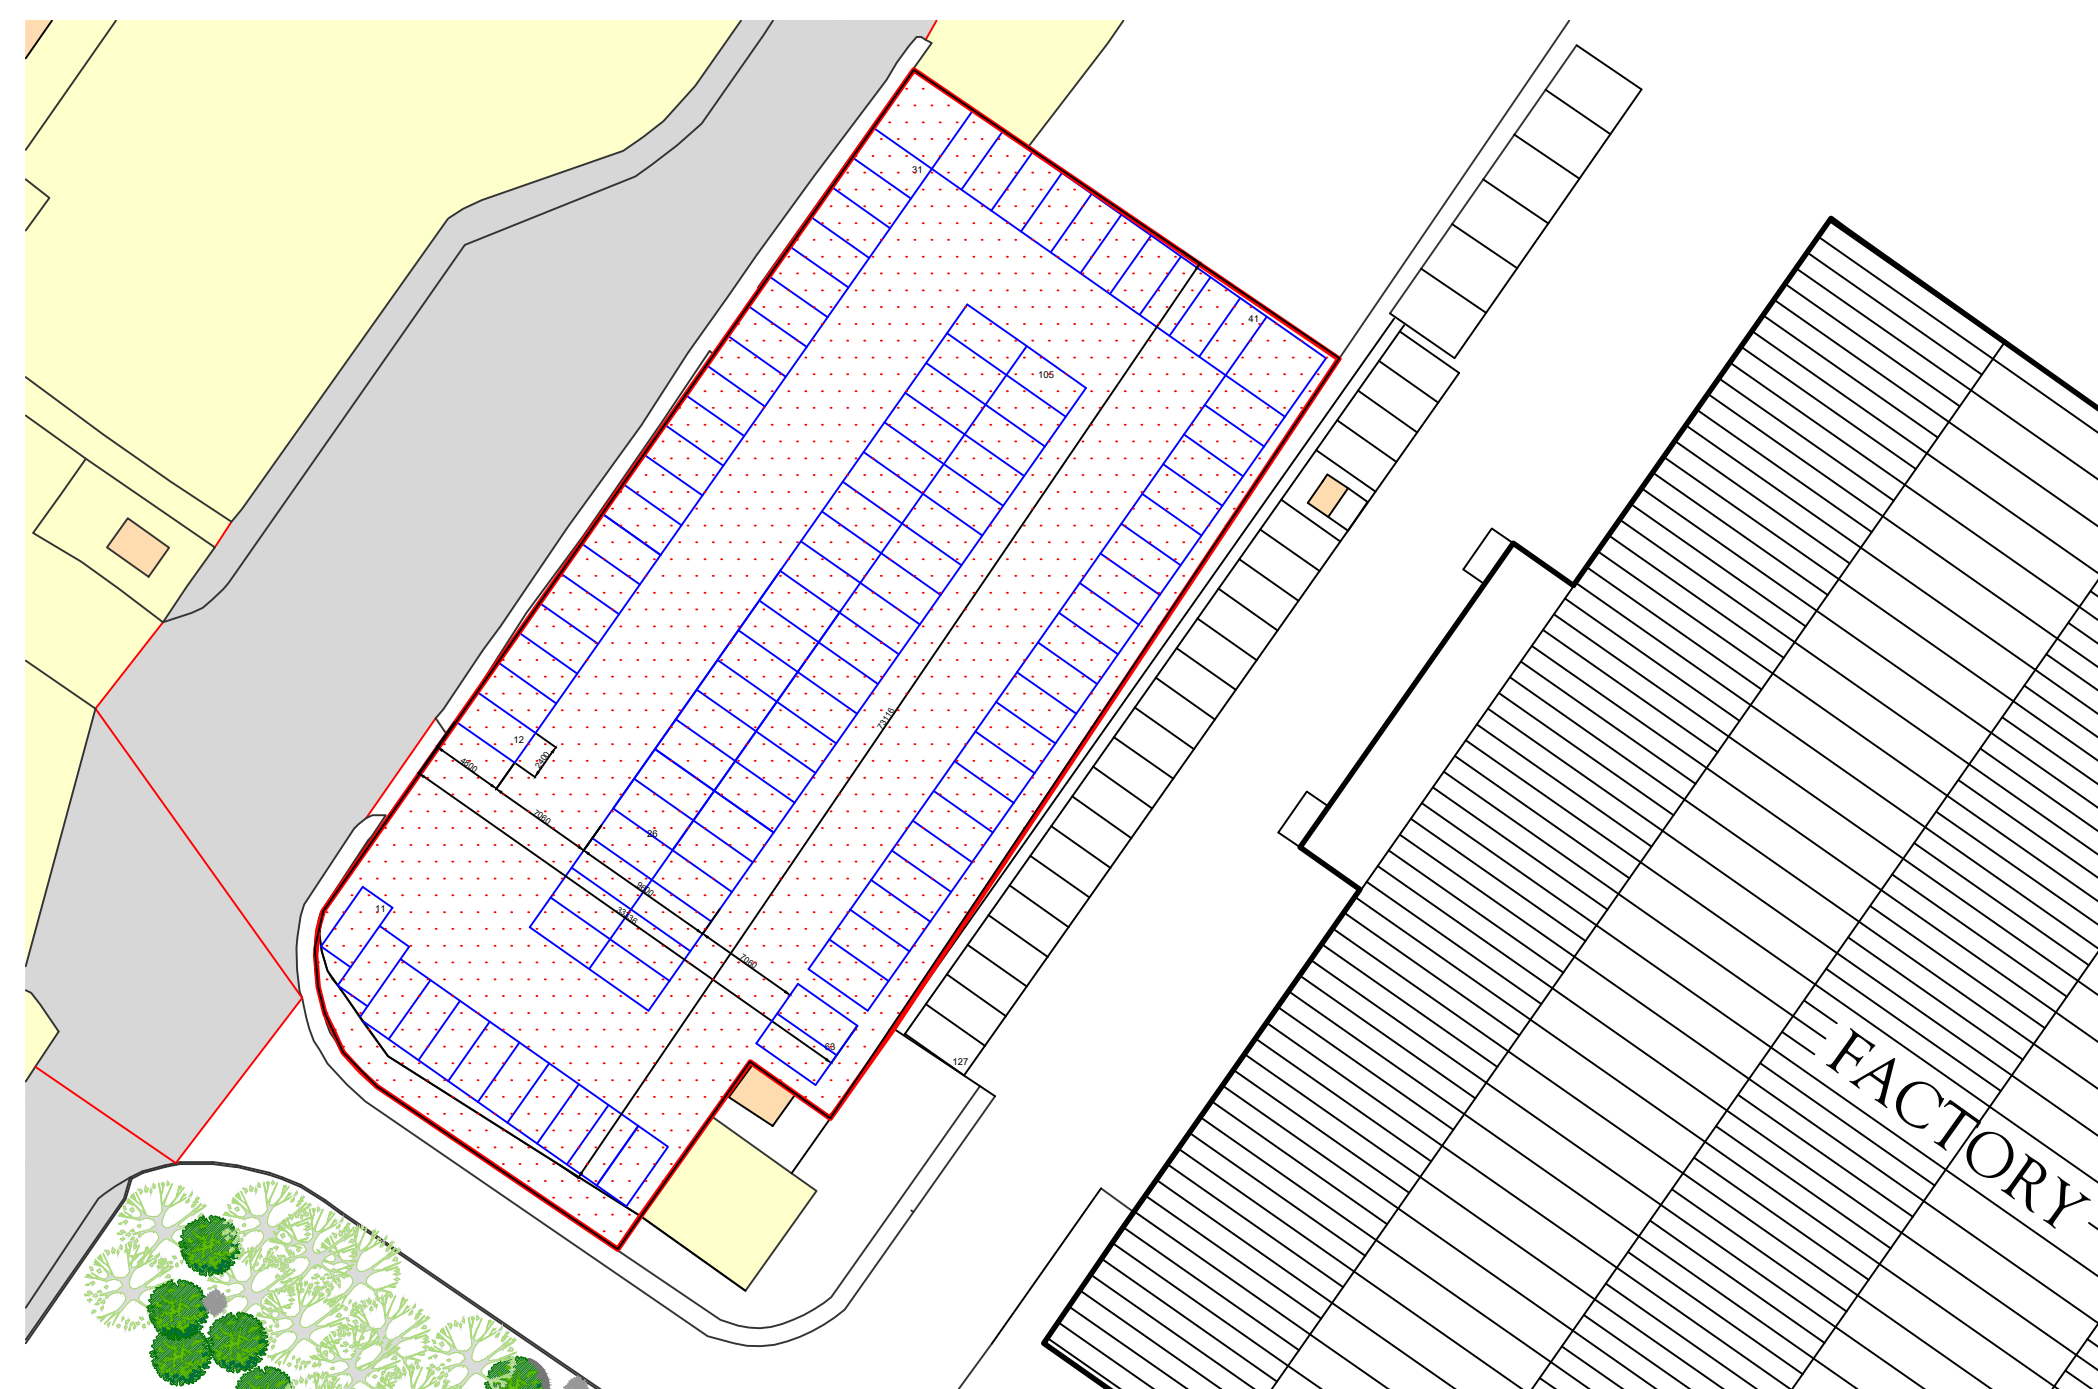


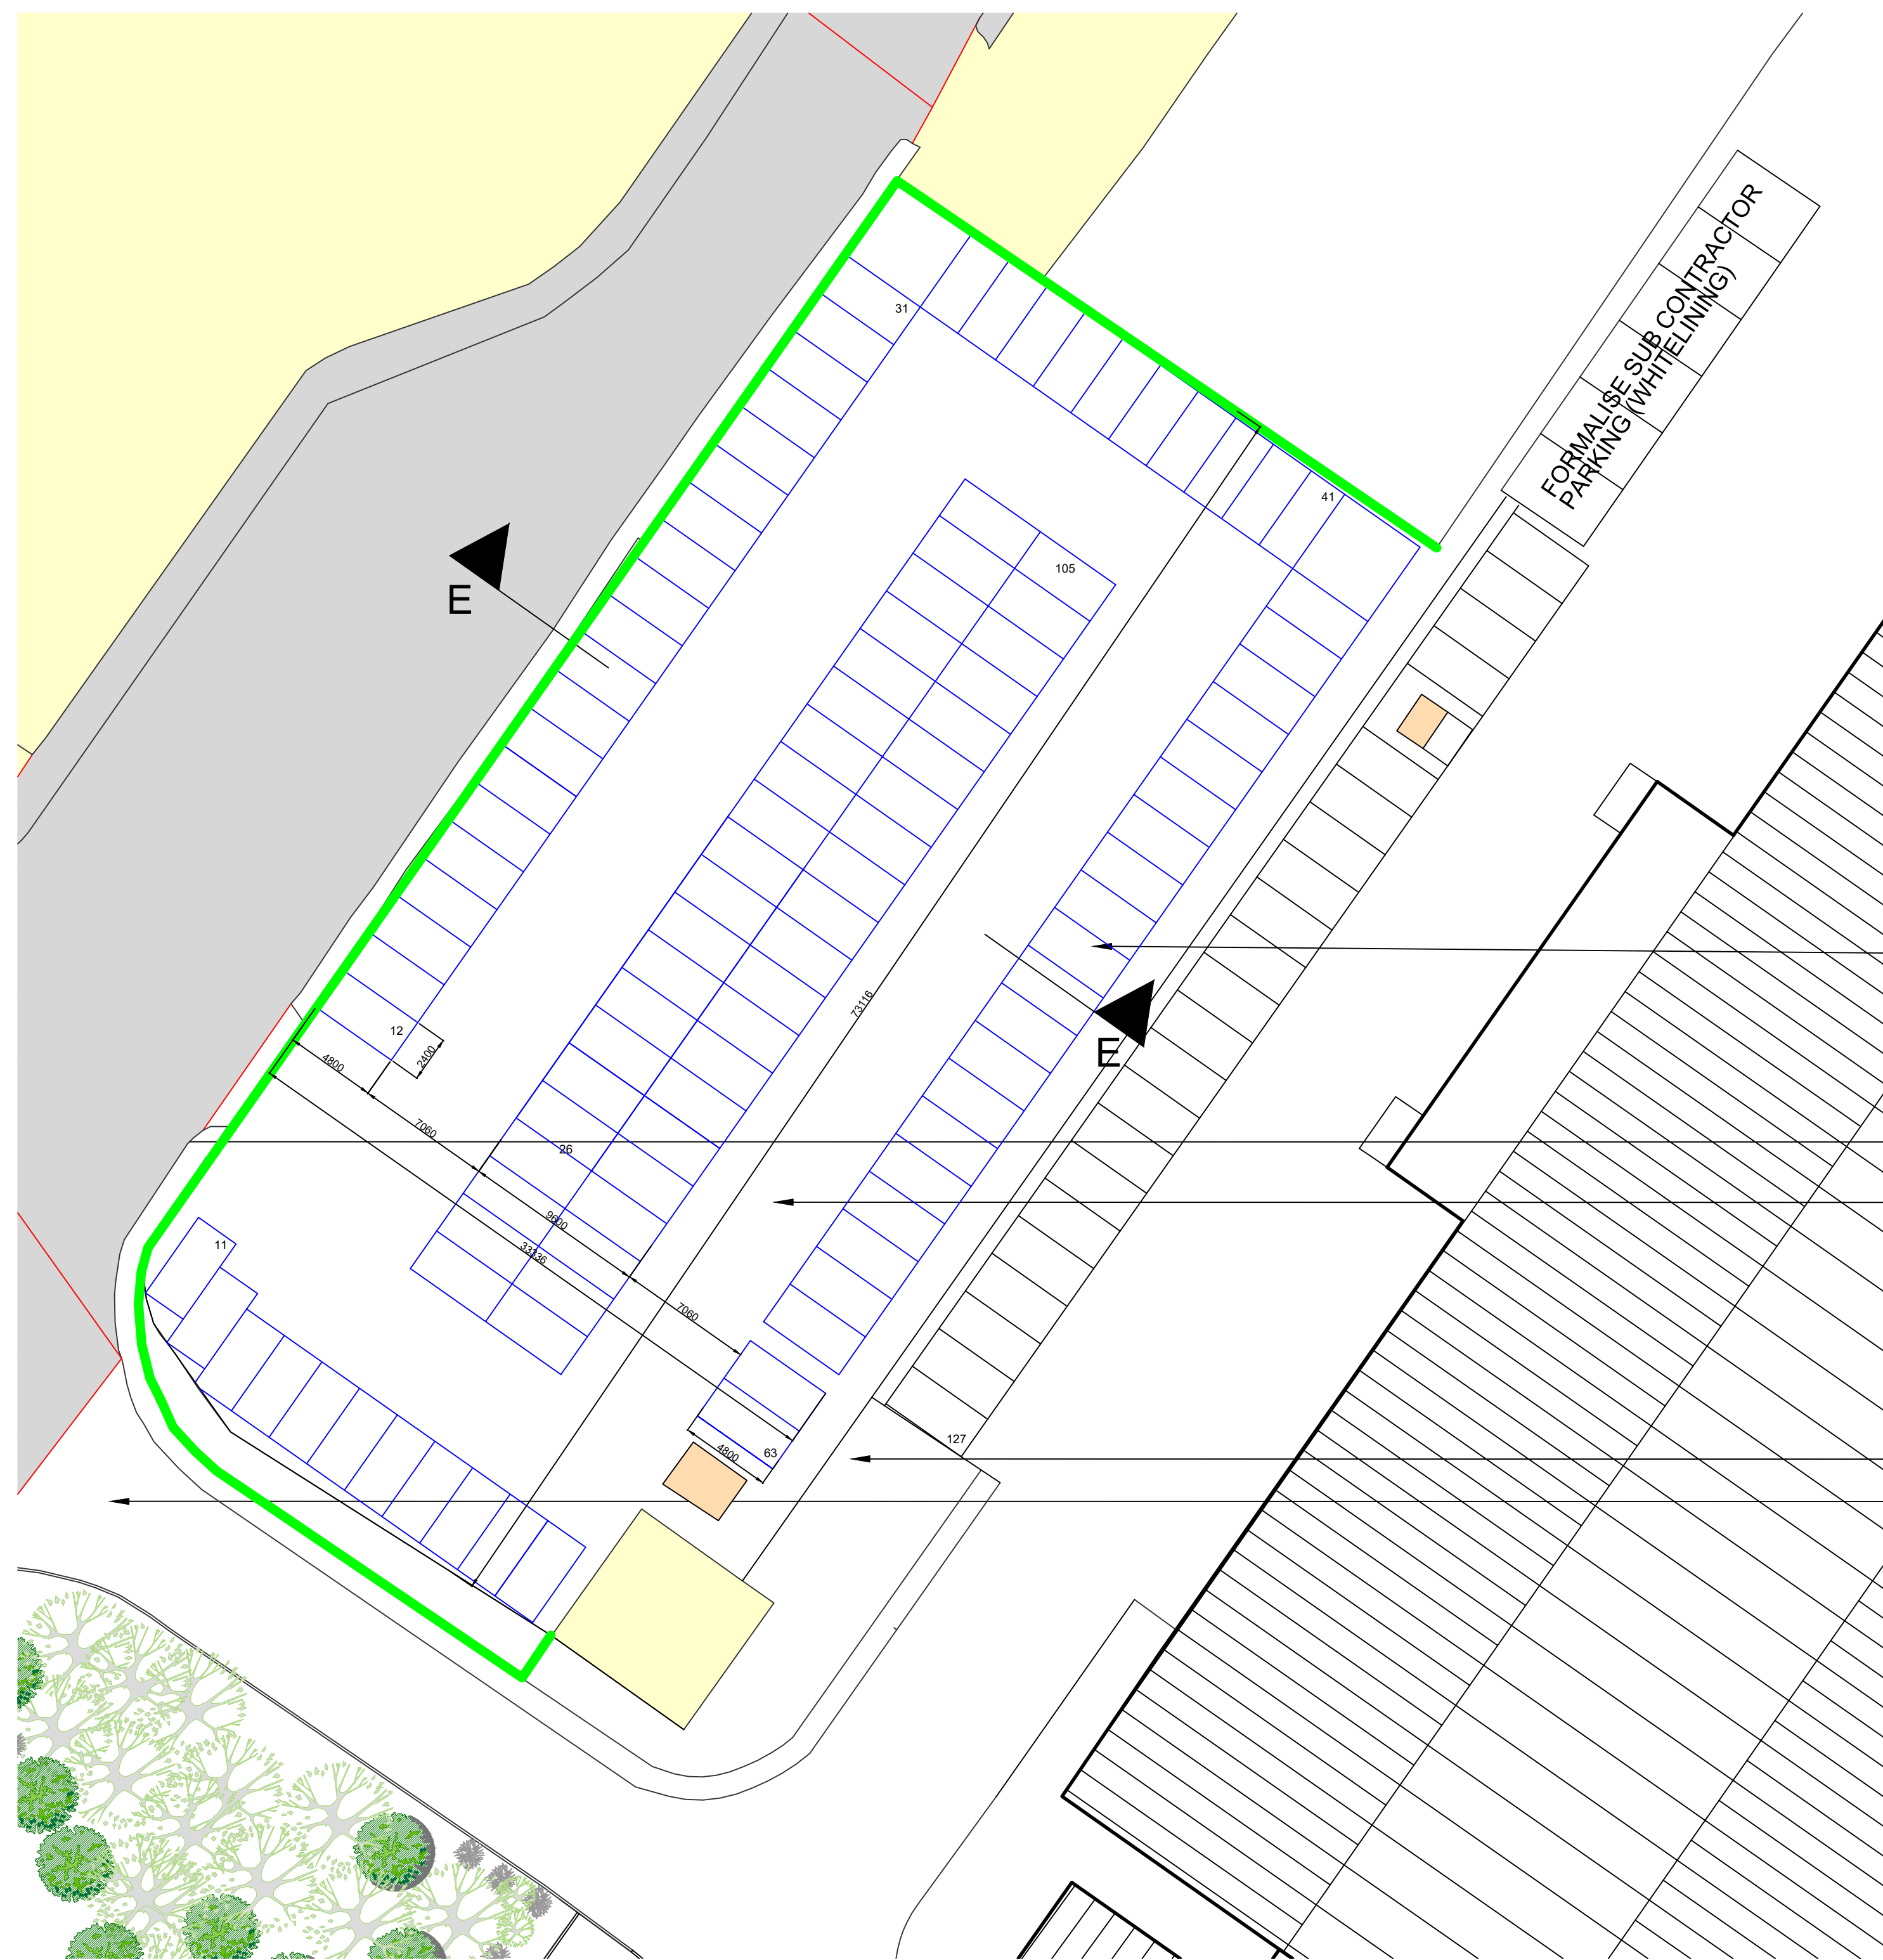


PROVIDE NEW THERMOPLASTIC
WHITELINING AS INDICATED IN BLUE

— EXISTING DROP KERB ENTRANCE/EXIT RETAINED

— PROVIDE NEW POROUS CONCRETE PARKING AREA (250mm THICK)
IN ACCORDANCE WITH RELEVANT DETAILS

—ALLOW TO FORM PEDESTRIAN OPENING IN EXISTING MESH FENCE

— PROVIDE NEW 2100 HIGH WELDMESH FENCING TO BOUNDARY (INDICATED IN GREEN)
— ALLOW FOR DOUBLE GATES WITHIN FENCELINE (6800MM WIDE)

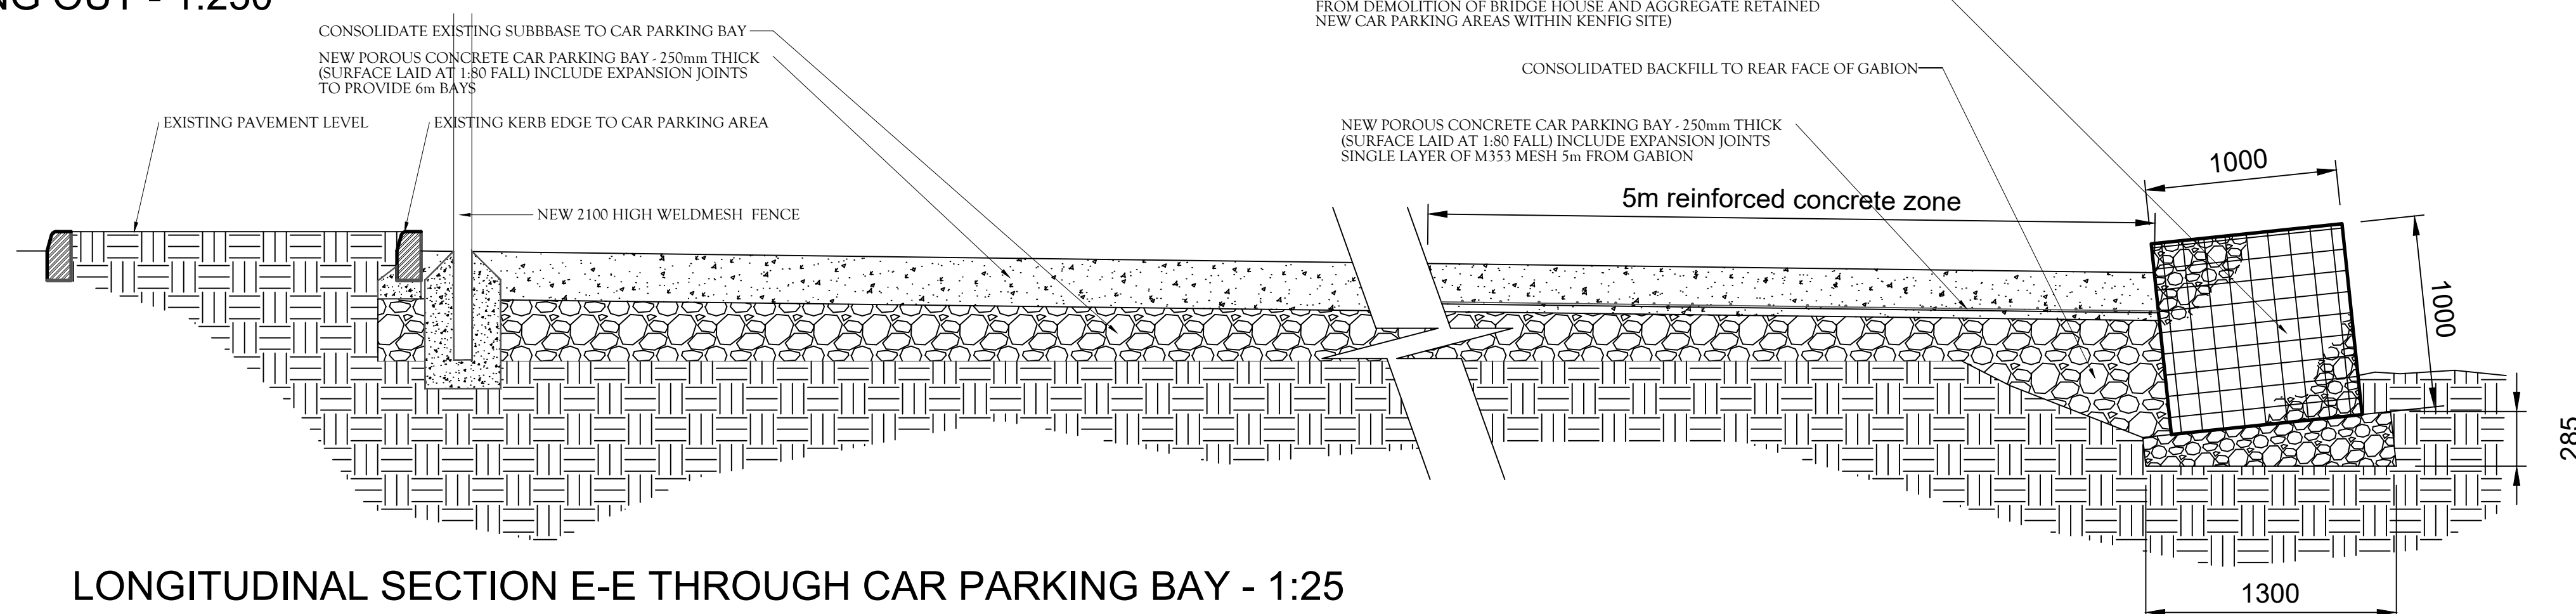

THESE DRAWINGS ARE WERNICKS COPYRIGHT AND MAY NOT BE REPRODUCED.
FIGURED DIMENSIONS ARE TO BE TAKEN IN PREFERENCE TO SCALED MEASUREMENTS.

REVISIONS		DATE	INL	CHD
A	FENCELINE COLOUR REVISED	16.02.21	DP	

NOTES

**PRELIMINARY
DRAWING
NOT TO BE USED FOR
CONSTRUCTION
UNTIL "APPROVED
FOR CONSTRUCTION"
STAMP IS APPLIED**



WernickTM
BUILDINGS

TECHNICAL SERVICES DEPARTMENT
Kenfig Industrial Estate, Margam,
Port Talbot, SA13 2PE
Tel: 01656 747340
Fax: 01656 747375
e-mail: technical@wernick.co.uk
Web-site: www.wernick.co.uk

CLIENT

WERNICK GROUP

PROJECT TITLE

KENFIG BUILDINGS

DRAWING TITLE

BRIDGE HOUSE CAR PARK

DRAWN DP	CHECKED	USER
ORIGINAL SCALE AS STATED		DATE 08.02.2018

CONTRACT NO.	DRAWING NO.
	WBK/3/007A

Wernick
GROUP

WB511