




EXISTING PROPOSED

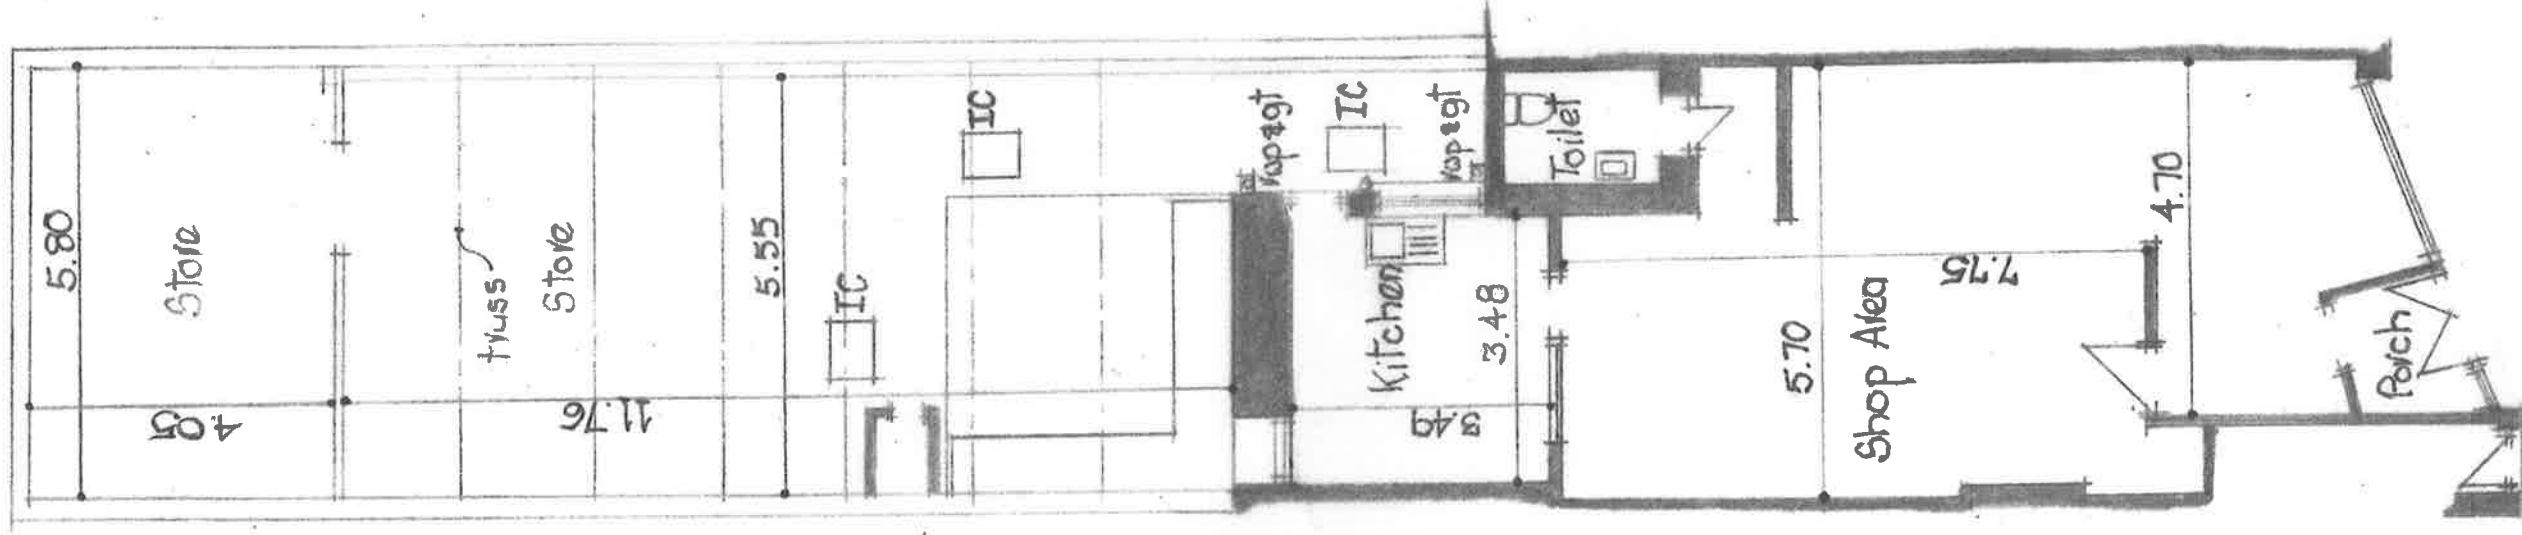

Ground Floor Plan

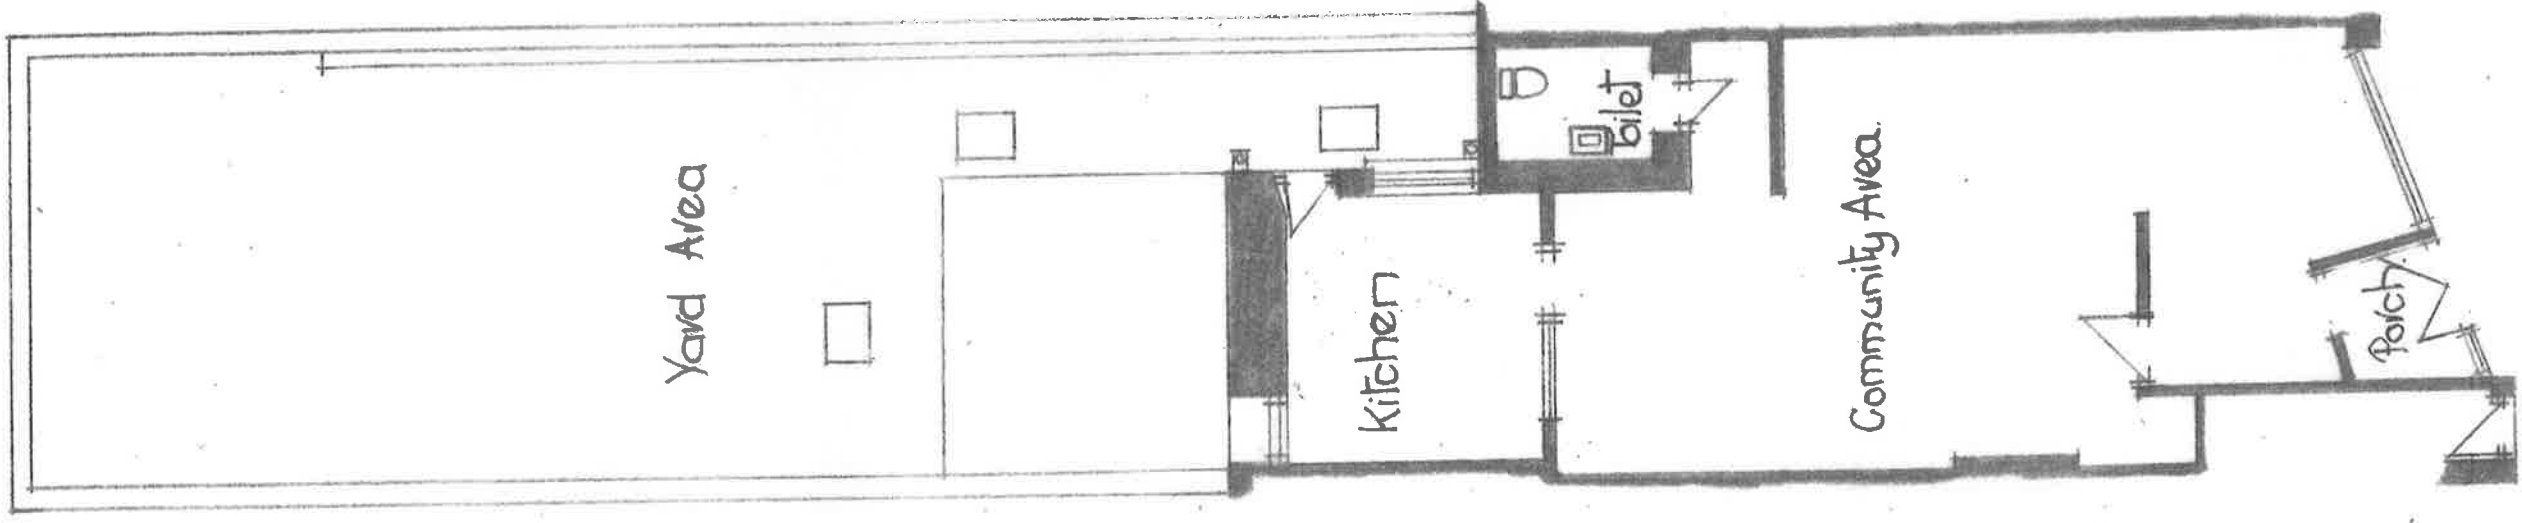


Ground Floor Plan

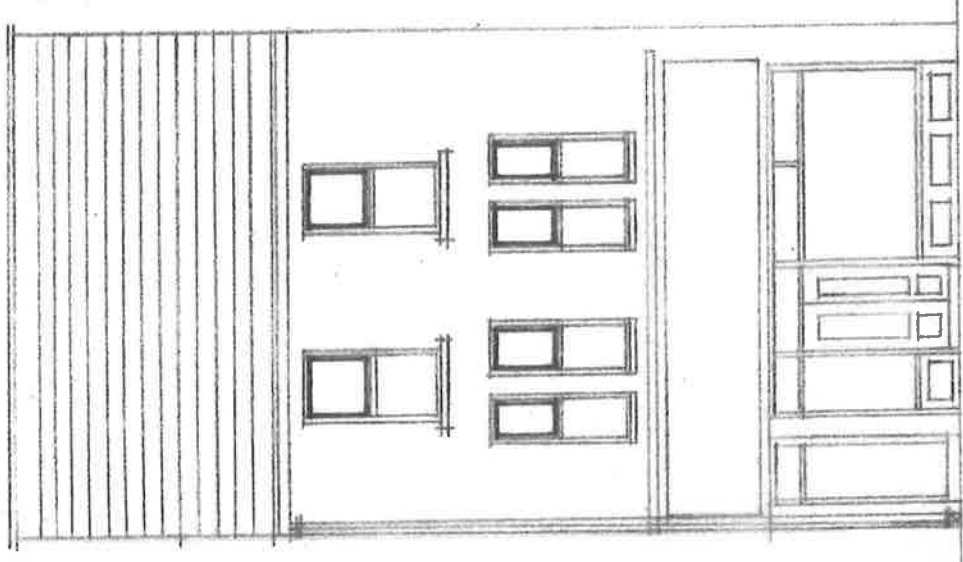

Front Elevation As Proposed

Note: Internal face of doors/windows to be covered with opaque pvc film to provide privacy.

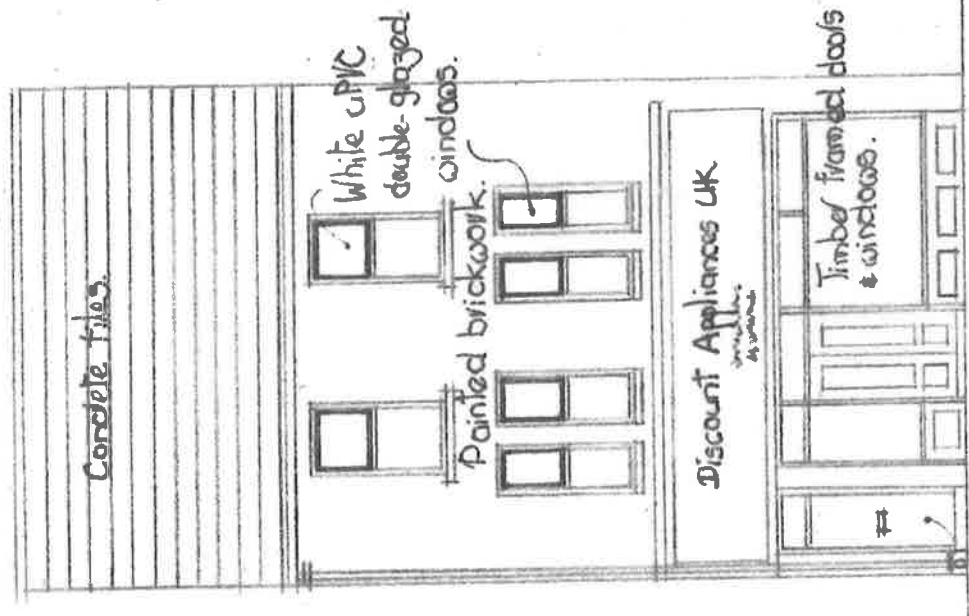

Entrance door to flats at 1st & 2nd floor levels.
Front Elevation As Existing