


NEW INTERLOCKING TILE TO MATCH EXISTING ROOF

PAINTED SAND CEMENT RENDER TO MATCH EXISTING

POWDER COATED ALUMINIUM DOORS AND WINDOWS COLOUR WHITE

SW TANALISED TIMBER DECKING AND BALSUTRADES

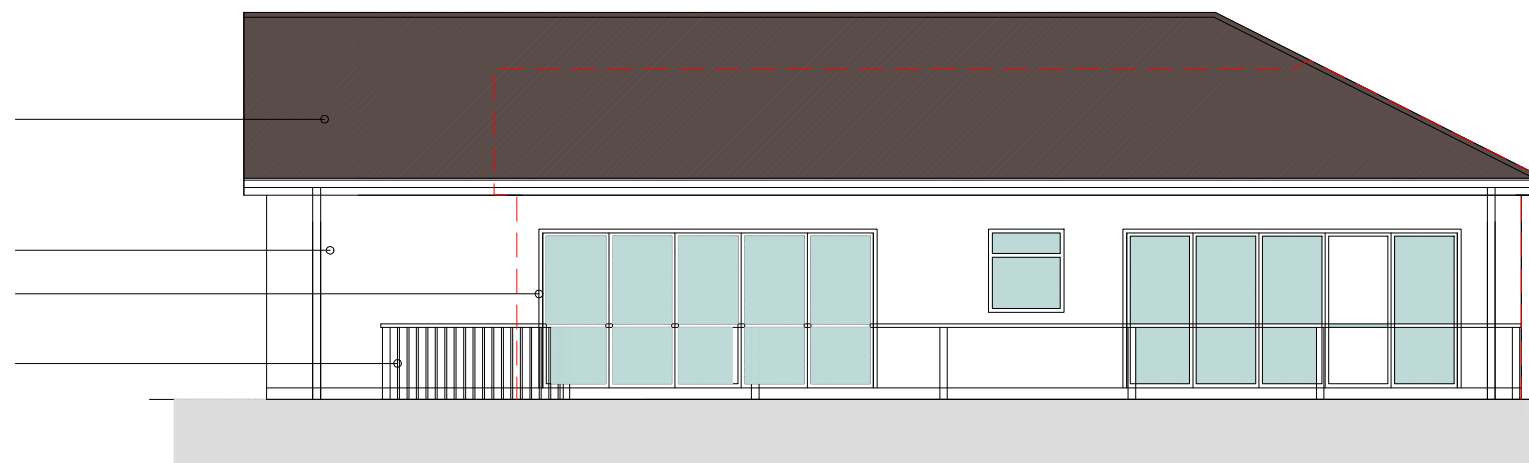


ELEVATION A

NEW INTERLOCKING TILE TO MATCH EXISTING ROOF

PAINTED SAND CEMENT RENDER TO MATCH EXISTING

POWDER COATED ALUMINIUM DOORS AND WINDOWS COLOUR WHITE

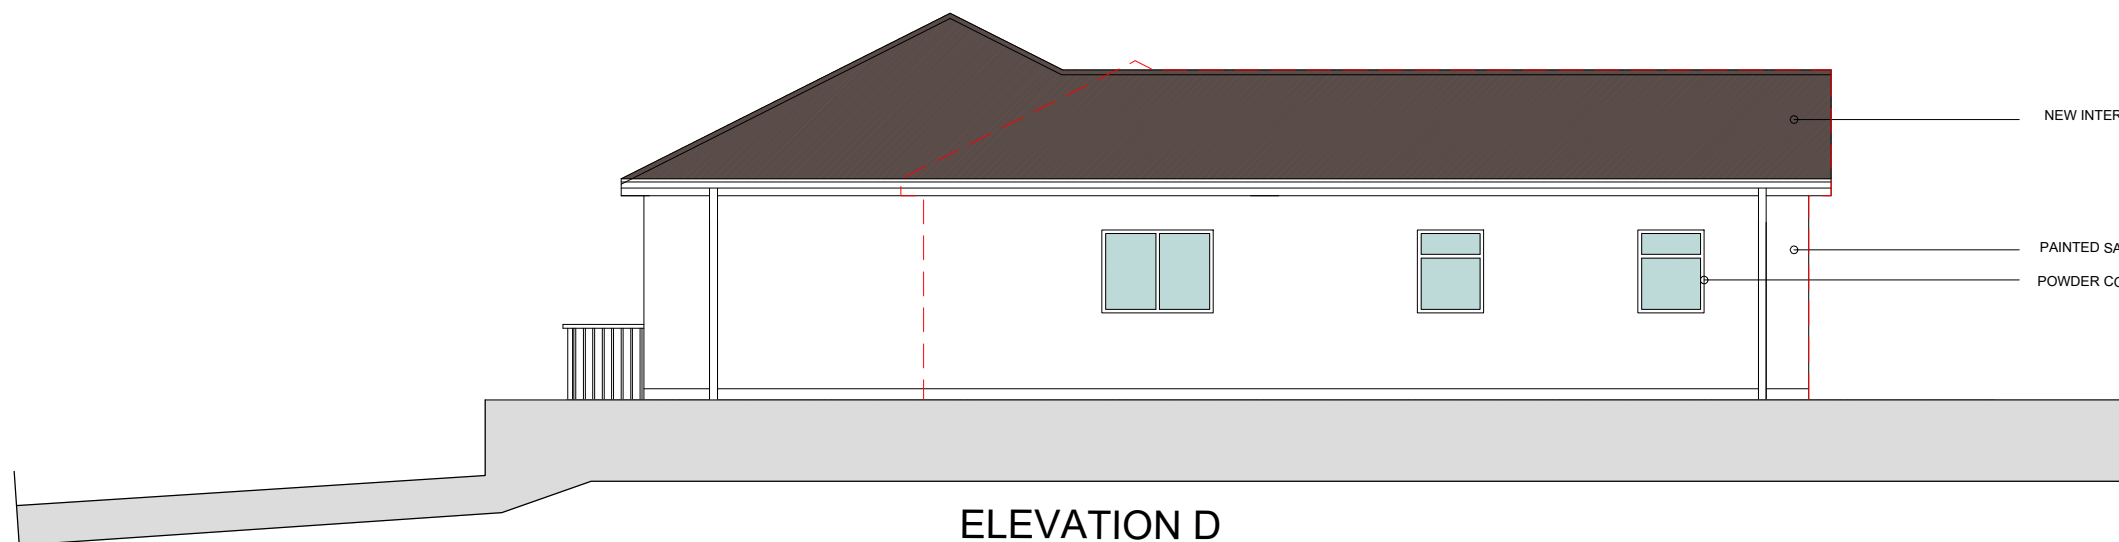

ELEVATION D


Scale 1:100@A3

FLOOR PROPOSED ELEVATIONS THERAPY ANNEXE SHEET 01

ADDRESS
MAES Y GWILOG FARM CRYMLYN ROAD SKEWEN SWANSEA

JOB NO.
220-18-03

DATE
12/02/2021

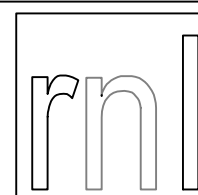

Roger North, Long and Partners

Chartered Surveyors



5 Neptune Court
Vanguard Way
Cardiff CF24 5PJ
Telephone 029 2048 4484
Facsimile 029 2048 2545
E-mail rnl@fui.net