



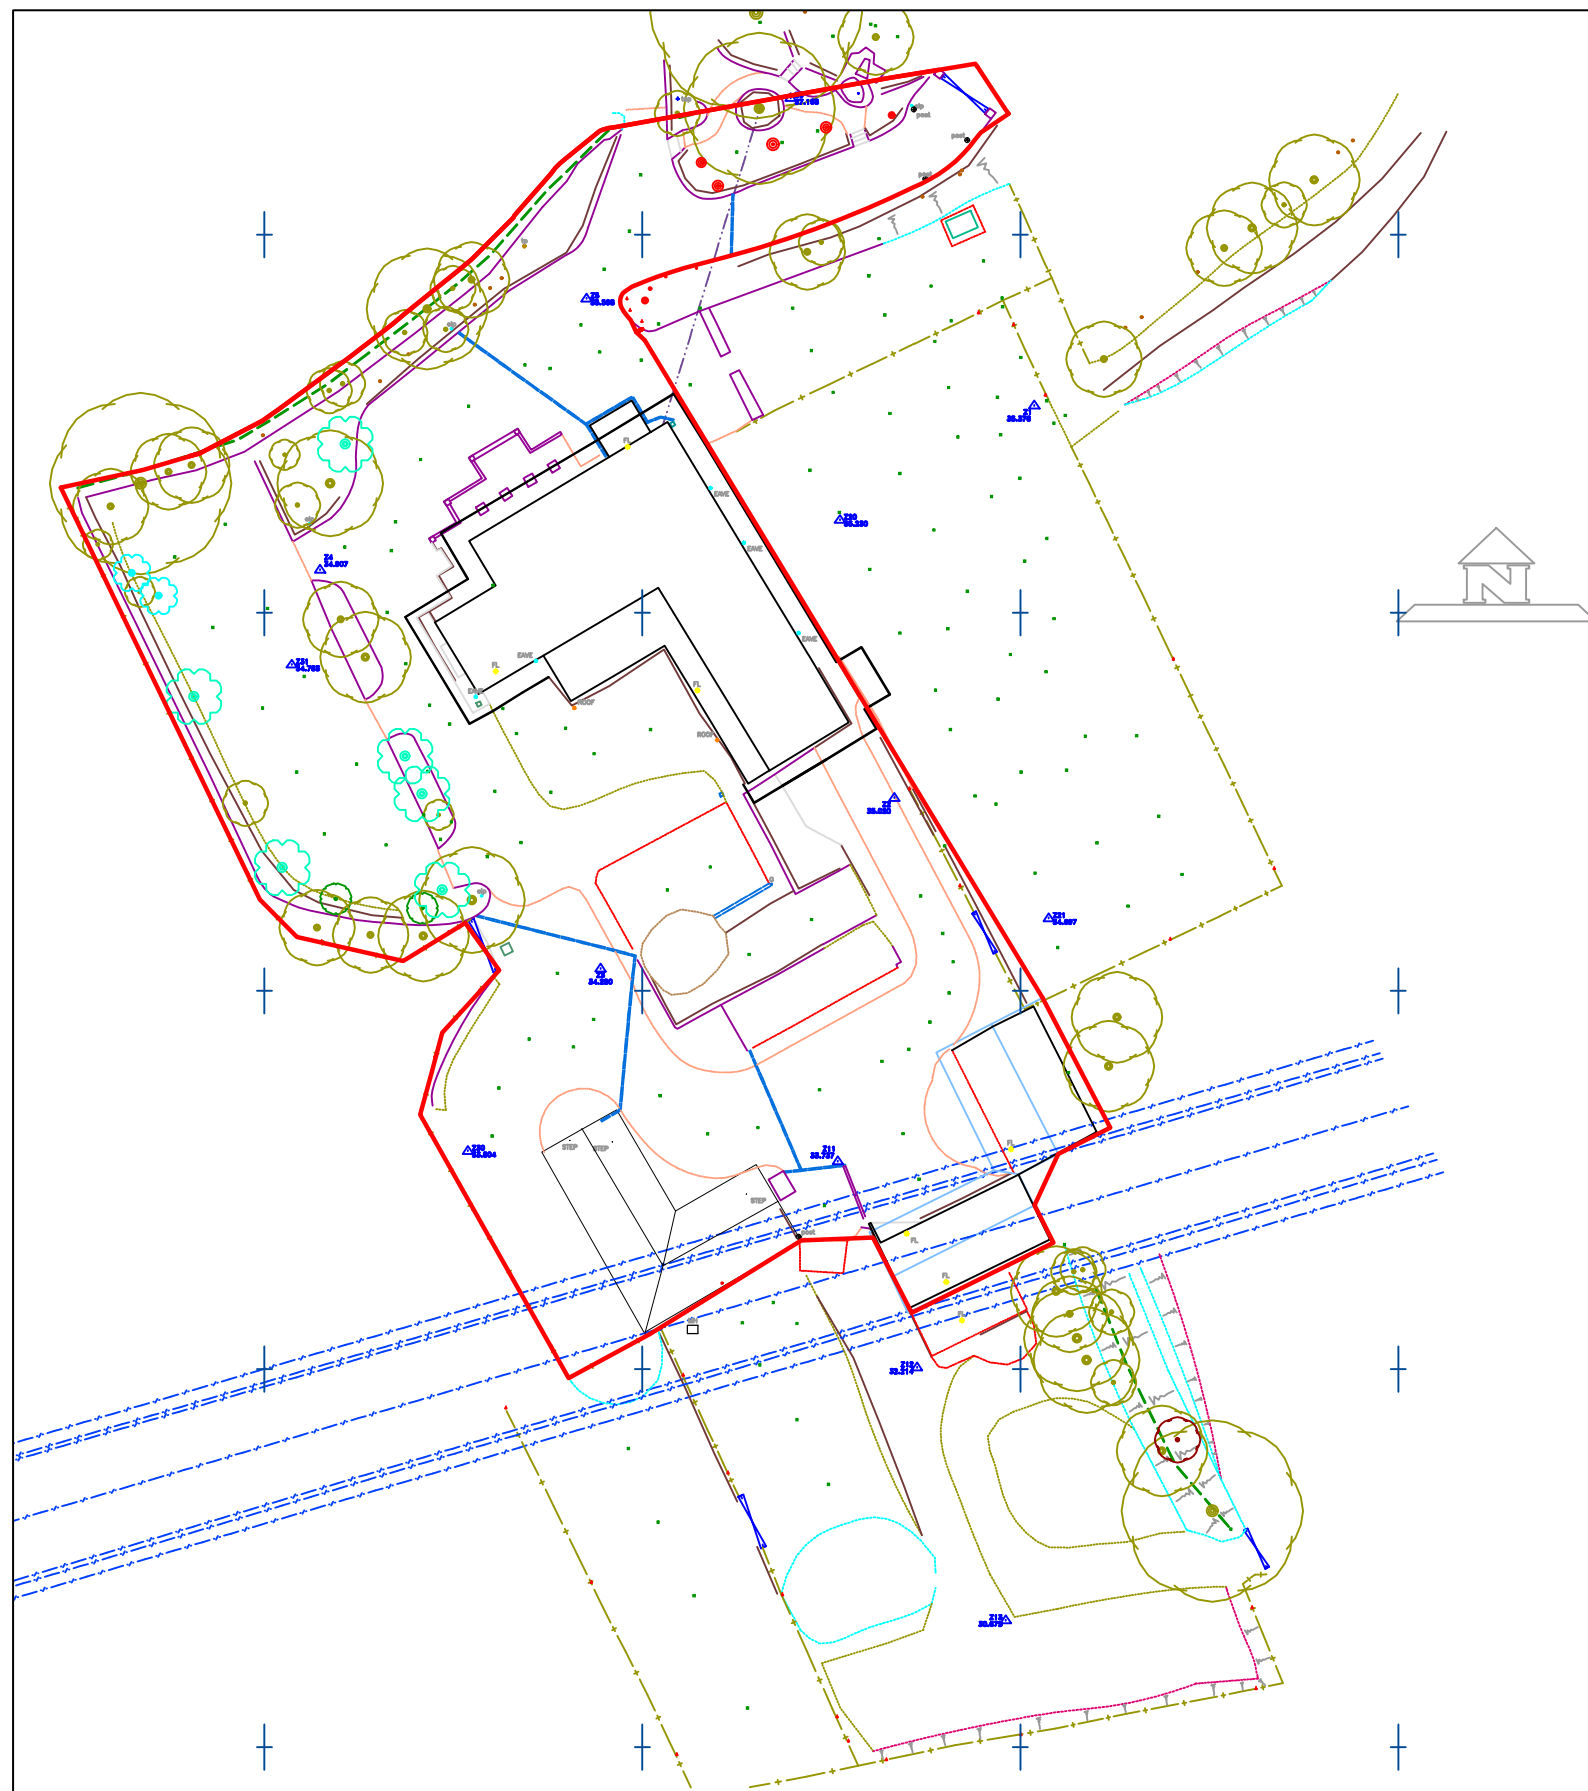

EXISTING BLOCK PLAN

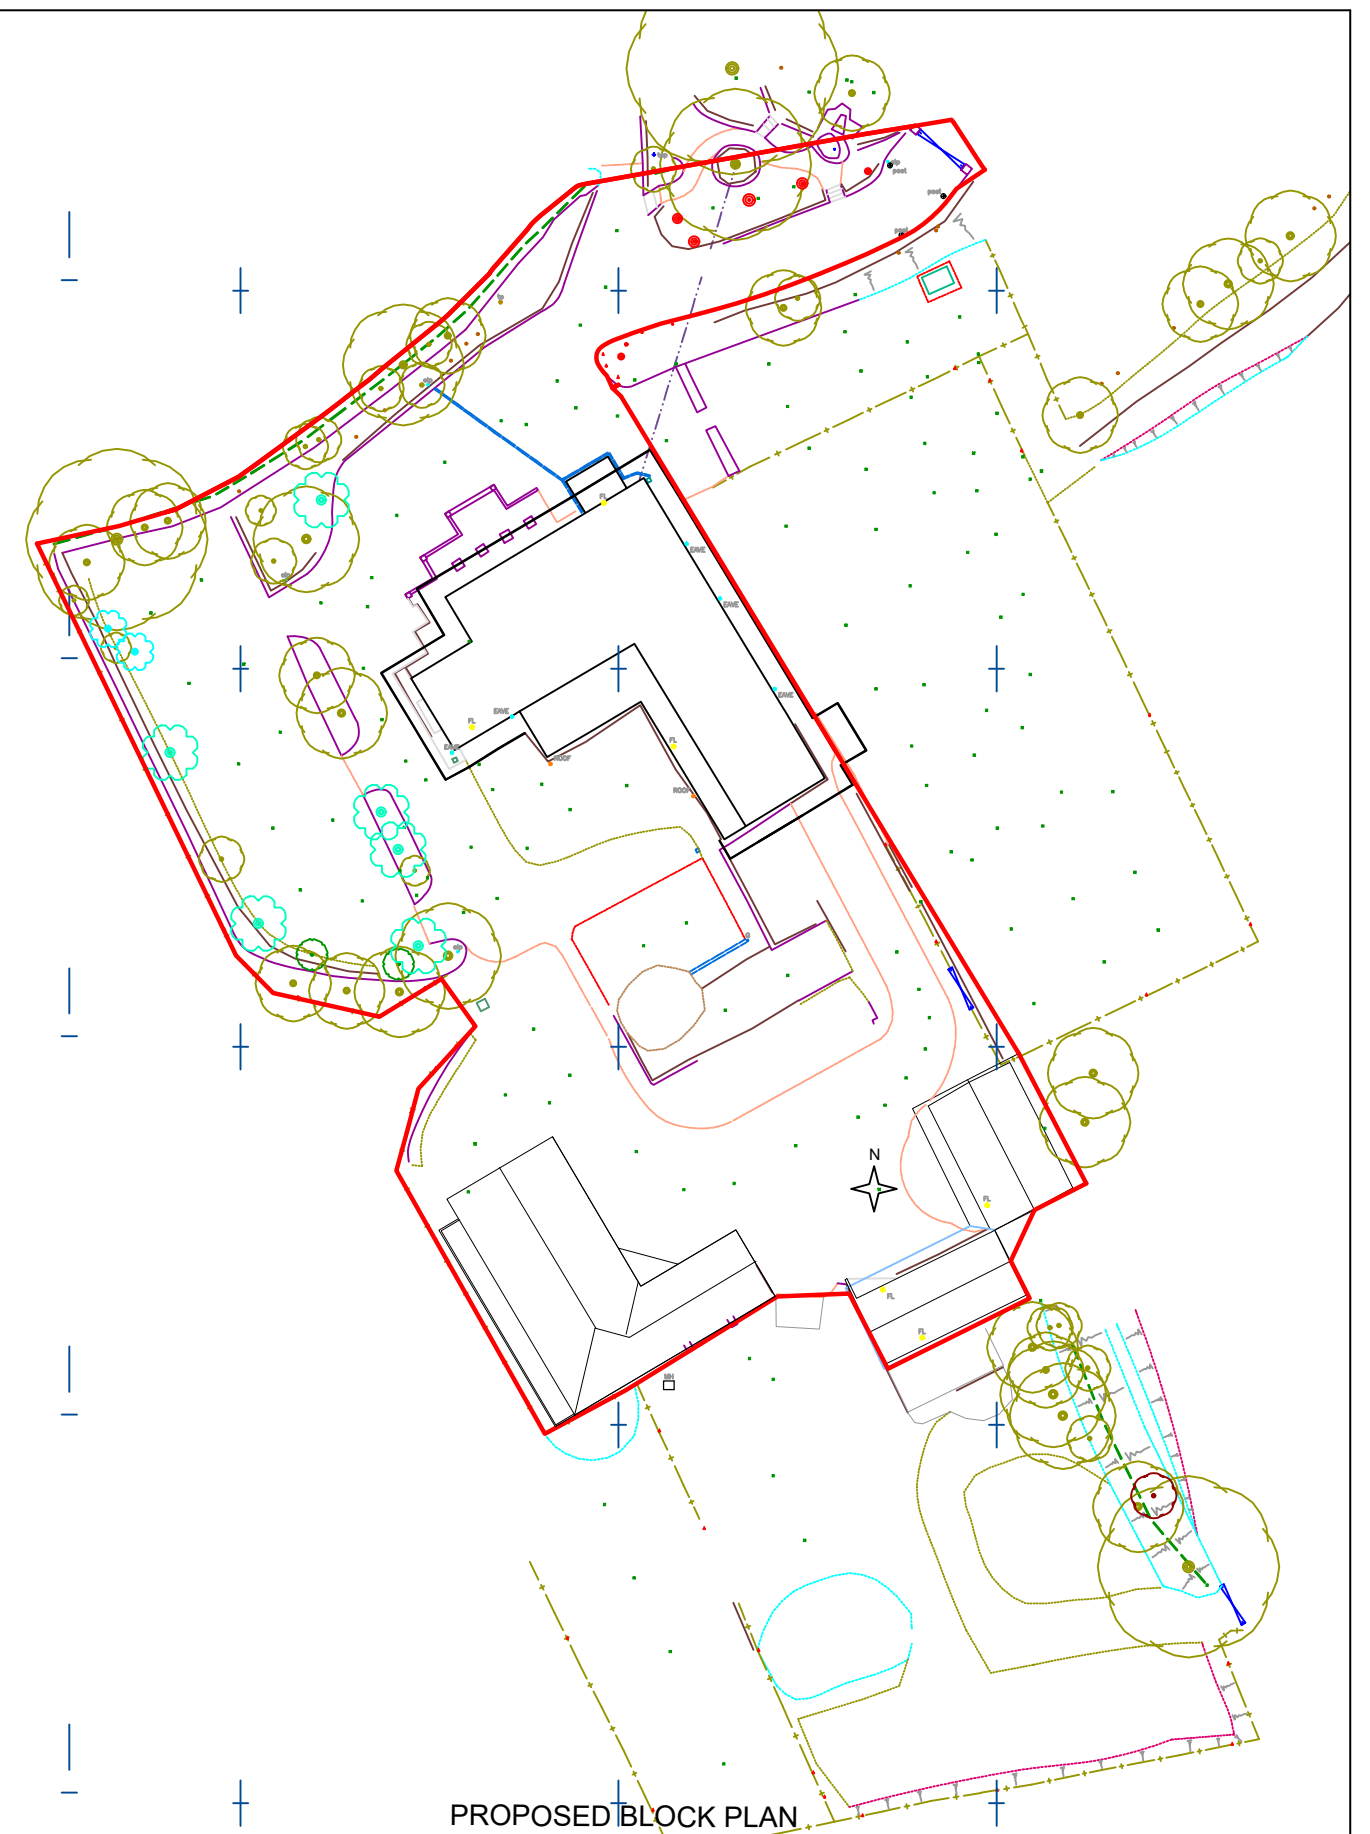

PROPOSED BLOCK PLAN


Scale 1:500@A3

FLOOR EXISTING AND PROPOSED BLOCK PLANS

ADDRESS
MAES Y GWILOG FARM CRYMLYN ROAD SKEWEN SWANSEA

JOB NO.
220-18-07

DATE
12/02/2021

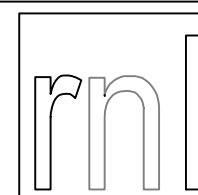

Roger North, Long and Partners

Chartered Surveyors



5 Neptune Court
Vanguard Way
Cardiff CF24 5PJ
Telephone 029 2048 4484
Facsimile 029 2048 2545
E-mail rnl@fui.net