


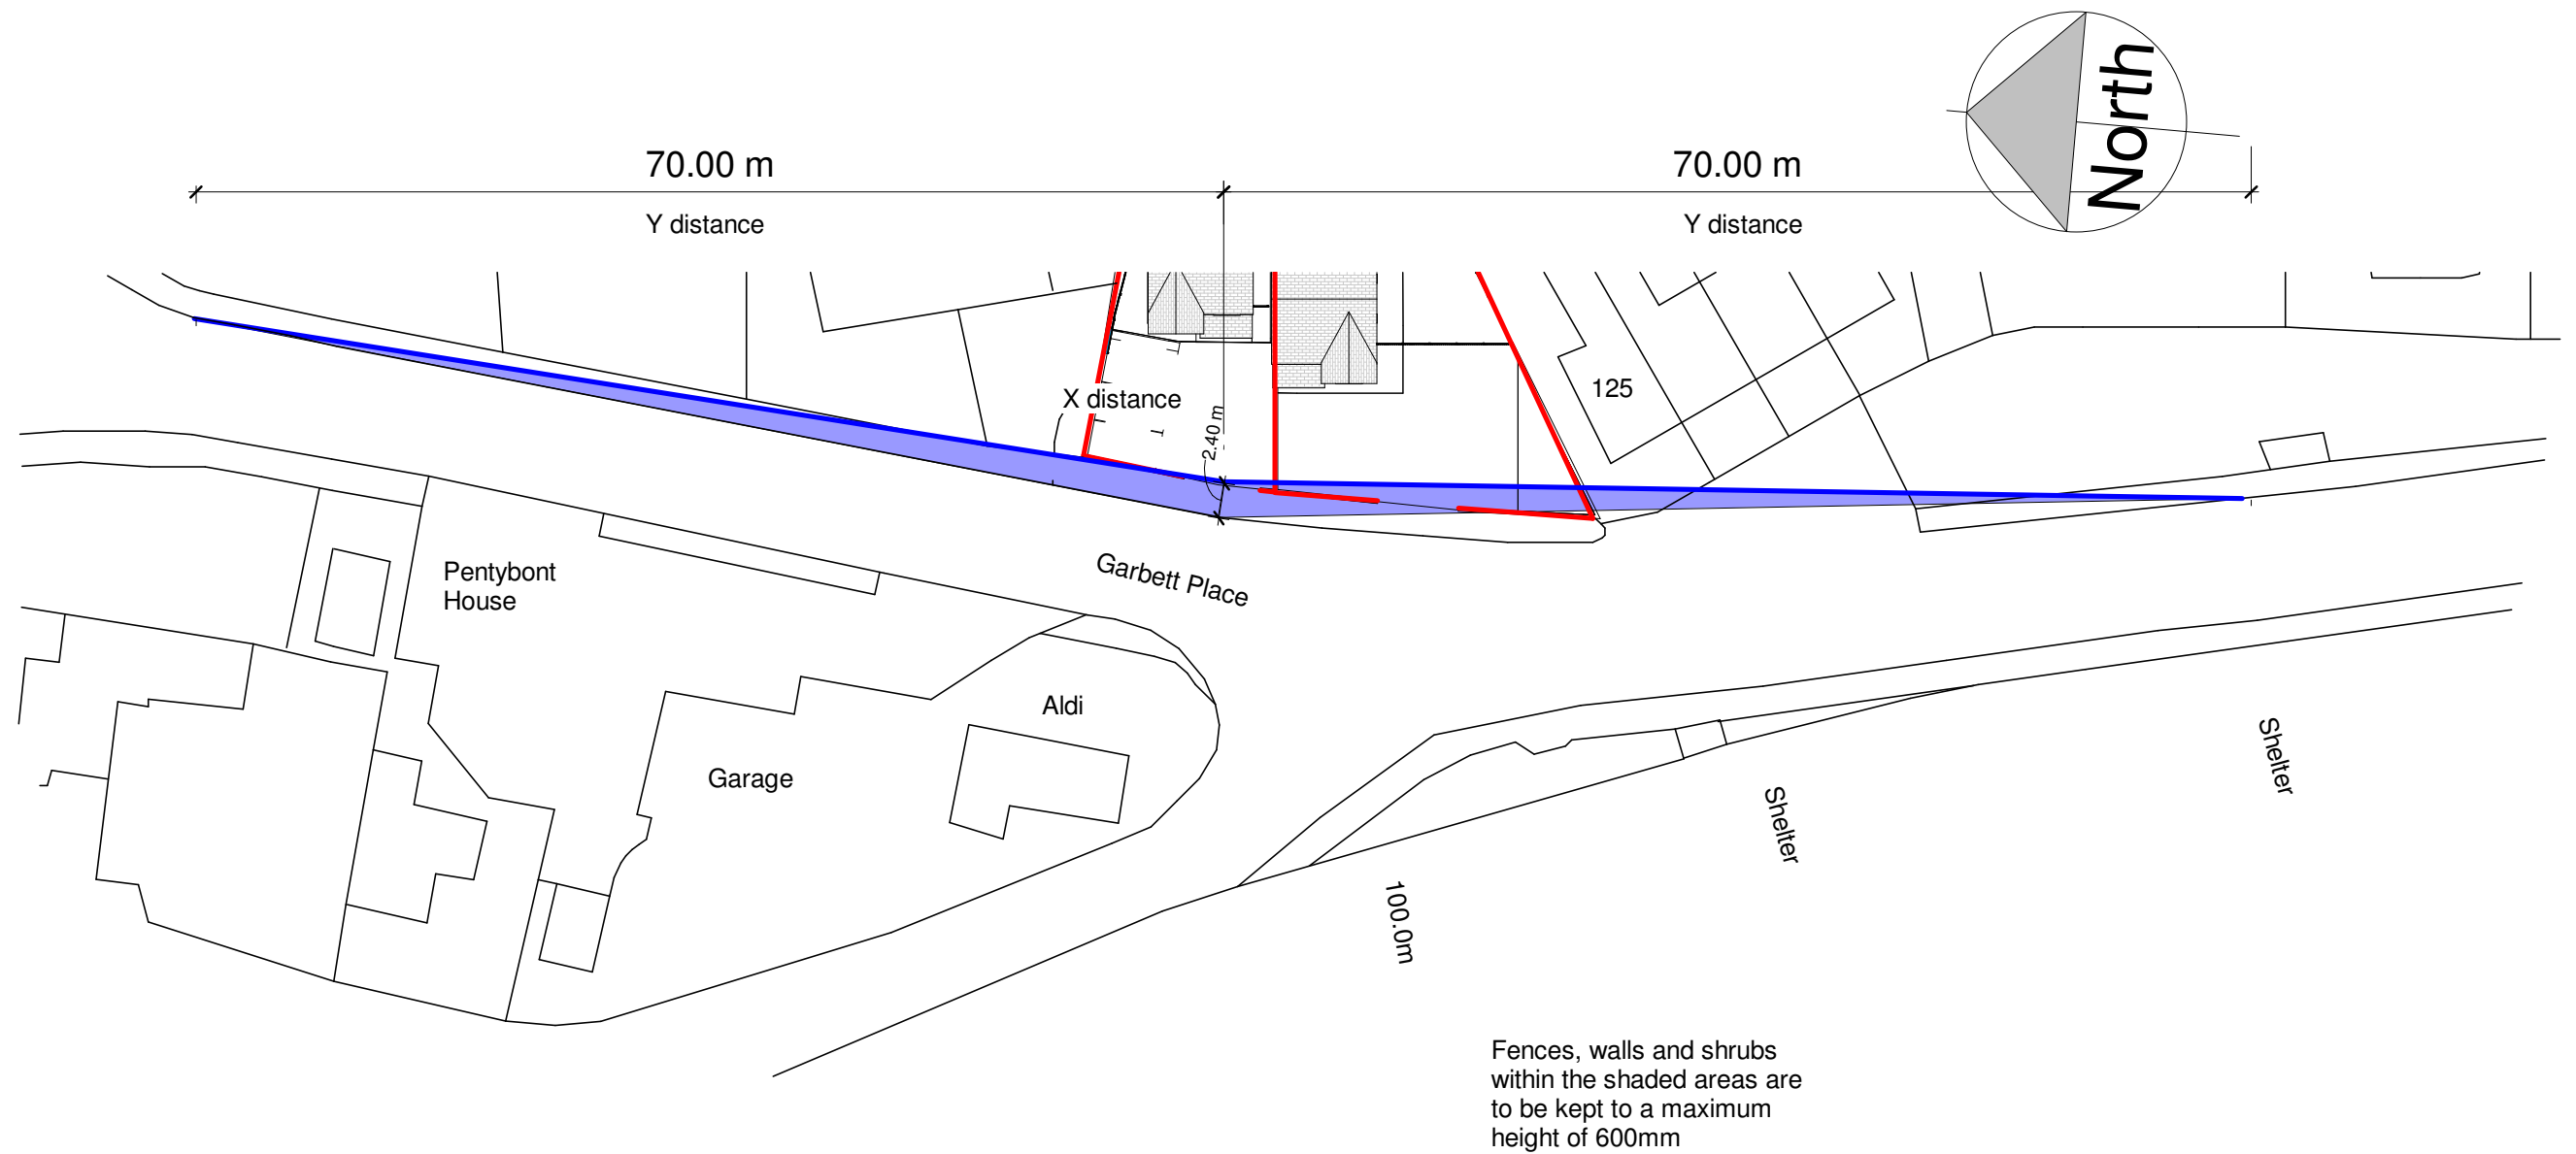

Vehicle vision splays - Plot 1

1 : 500

	No.	Description	Date	 COMPLETE CAD & STRUCTURAL SOLUTIONS www.ccs-solutions.co.uk				PROJECT 1a & 1b Garbet Place		CLIENT Mr Stephen Woodward		
								SHEET Vehicle vision splays - Plot		Date 26/10/2020	Project number 25012020	Scale (@ A3) 1 : 500
						Drawn by CCS	DRWAING NUMBER		REV			
						Checked by CCS	A305		B			