

REPRODUCED BY PERMISSION OF ORDNANCE SURVEY ON BEHALF OF HMSO. CROWN COPYRIGHT AND DATABASE RIGHT
OS DATA LICENCE EXPIRATION: 25/05/2013
ALL RIGHTS RESERVED. LICENCE NUMBER AL100012293

DETAILED SPECIFICATION (INC. FOUNDATIONS)
TO BE UNDERTAKEN AT DETAILED DESIGN
STAGE BY SUITABLY QUALIFIED STRUCTURAL/
GEOTECHNICAL ENGINEERS


DIMENSION 'X':
NORTHERN OUTFALL = 3.5m
SOUTHERN OUTFALL = 1.5m

WEIR INERT LEVEL 175m A.O.D.


TYPICAL DETAIL OF THE WEIR OUTFLOW STRUCTURE FROM THE LAKE

N.T.S.


LEGEND

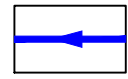


PROPOSED SURFACE
WATER SWALE

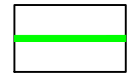


PROPOSED SURFACE WATER
OUTFALL CHANNEL

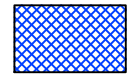



NORTHERN
CATCHMENT AREA

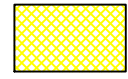

CENTRAL/SOUTHERN
CATCHMENT AREA

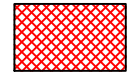


SOUTH-WESTERN
CATCHMENT AREA

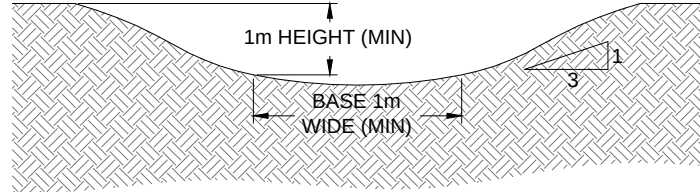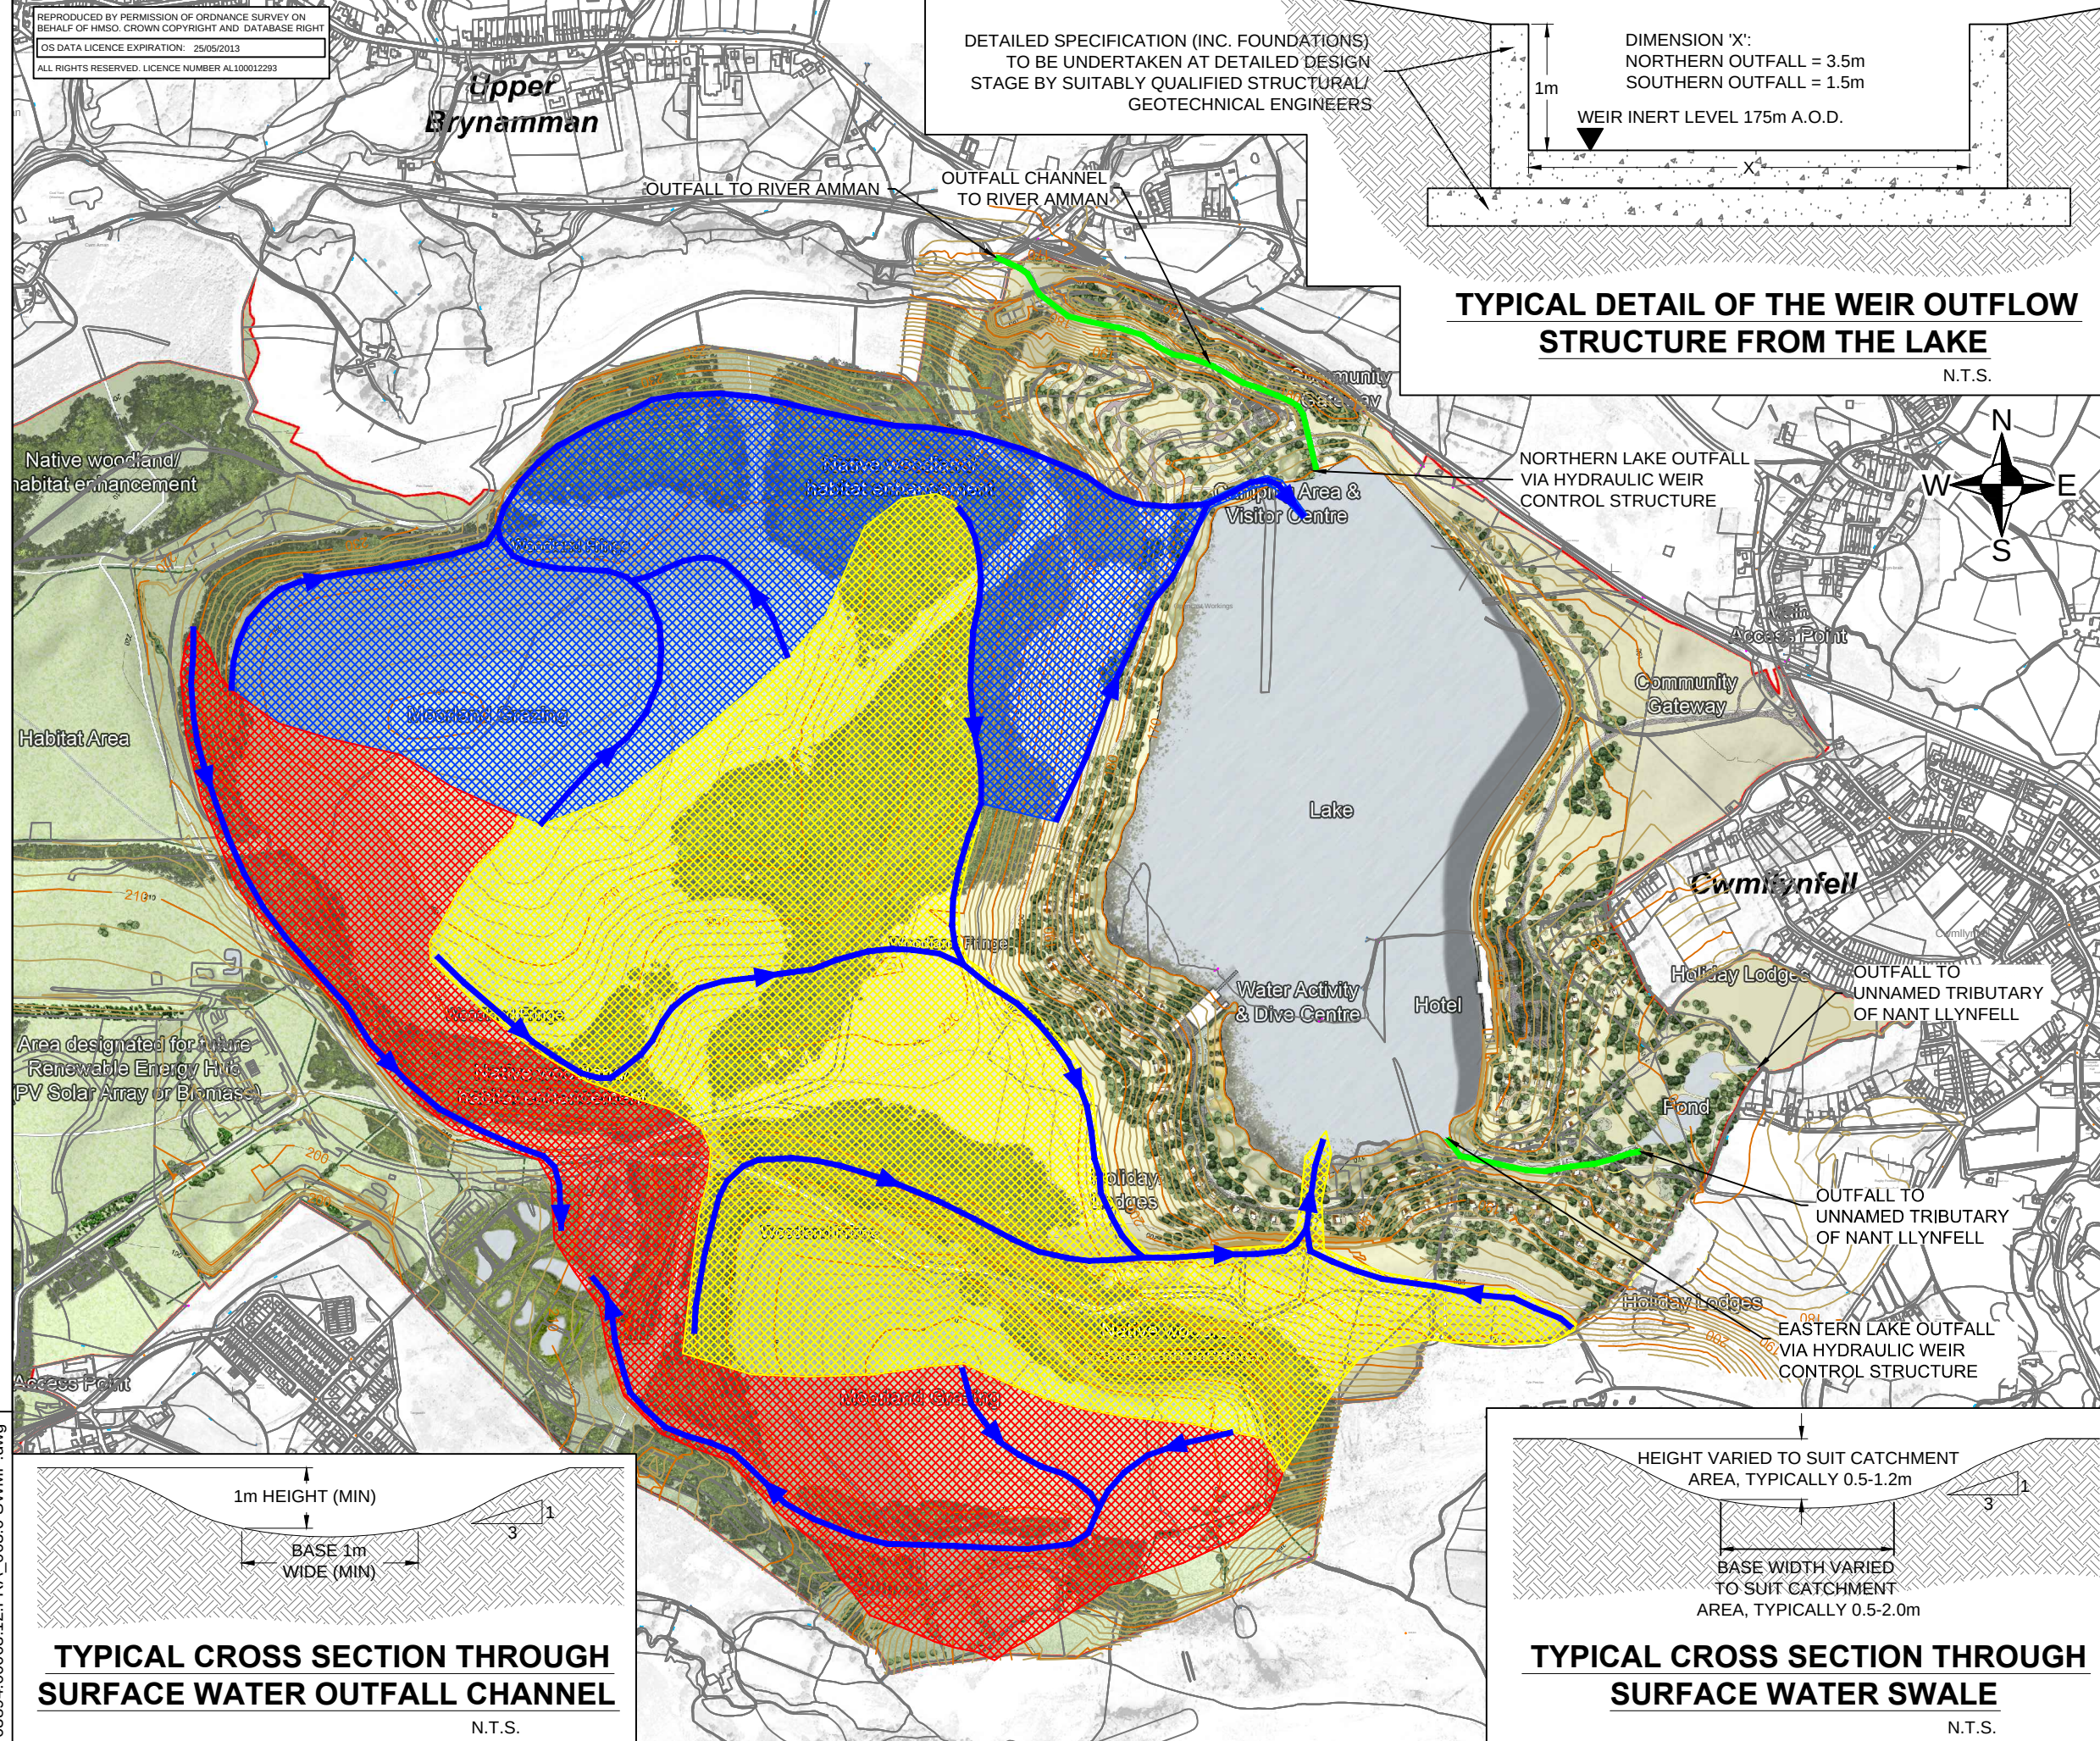


TYPICAL CROSS SECTION THROUGH SURFACE WATER OUTFALL CHANNEL

N.T.S.

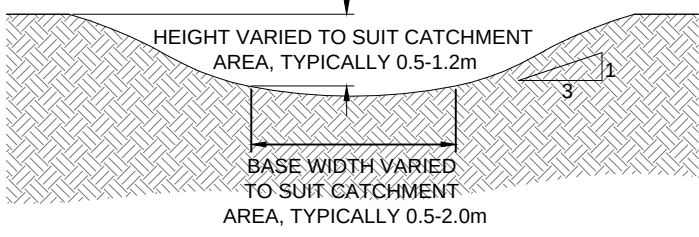

TYPICAL CROSS SECTION THROUGH SURFACE WATER SWALE

N.T.S.

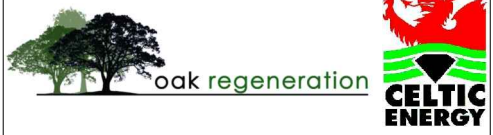

FULMAR HOUSE
BEIGNON CLOSE
OCEAN WAY
CARDIFF, CF24 5HF
T: 0292 049 1010
F: 029 2048 7903
www.slrconsulting.com

EAST PIT REGENERATION FLOOD CONSEQUENCES ASSESSMENT SURFACE WATER MANAGEMENT PLAN

FRA-003

Scale
1:10,000 @A3

Date
NOVEMBER 2012

03894.00003.12.FRA_003.0 SWMP.dwg