


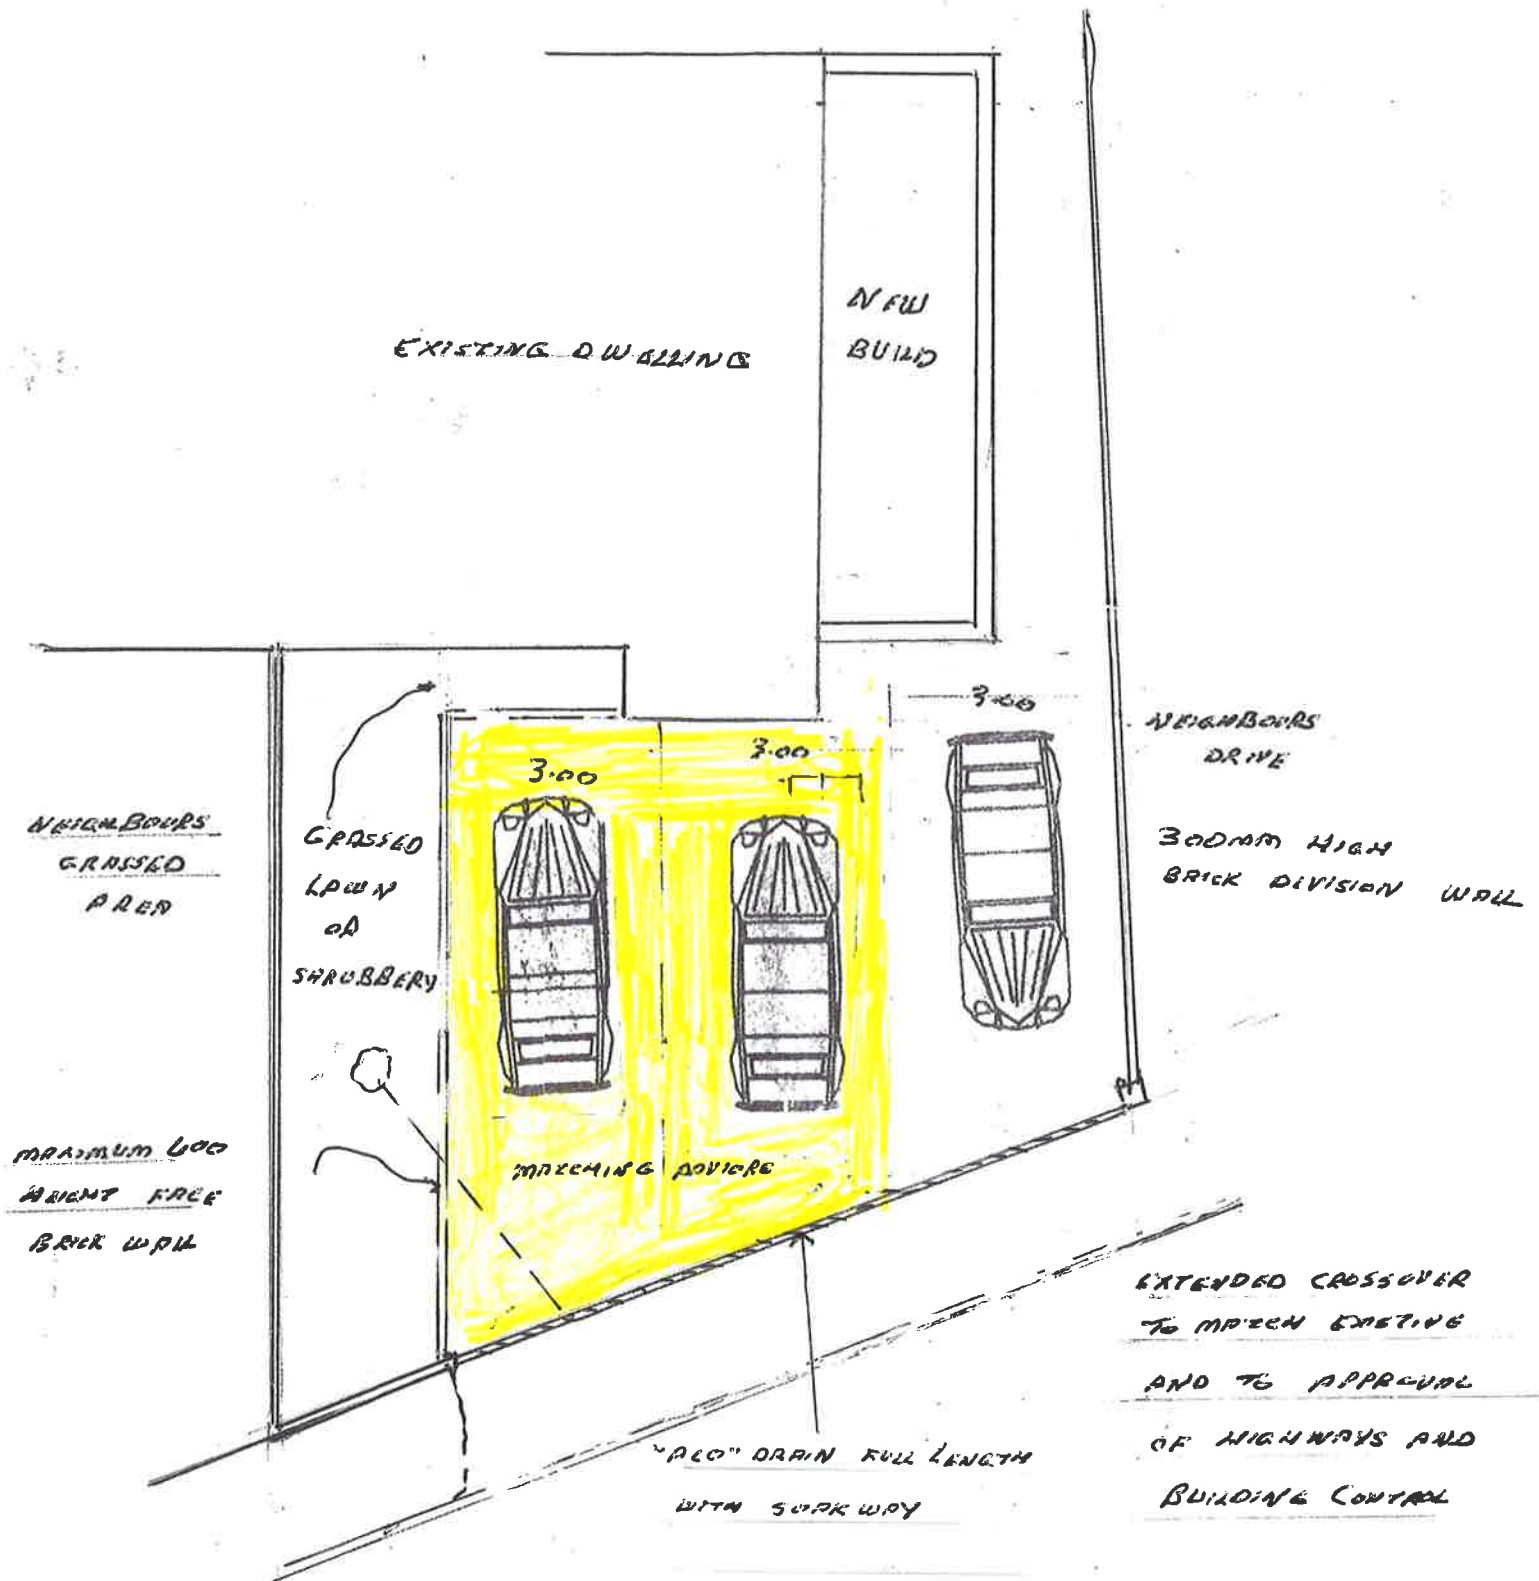

PROPOSED LAYOUT FRONT OF PROPERTY

SCALE 1:100