



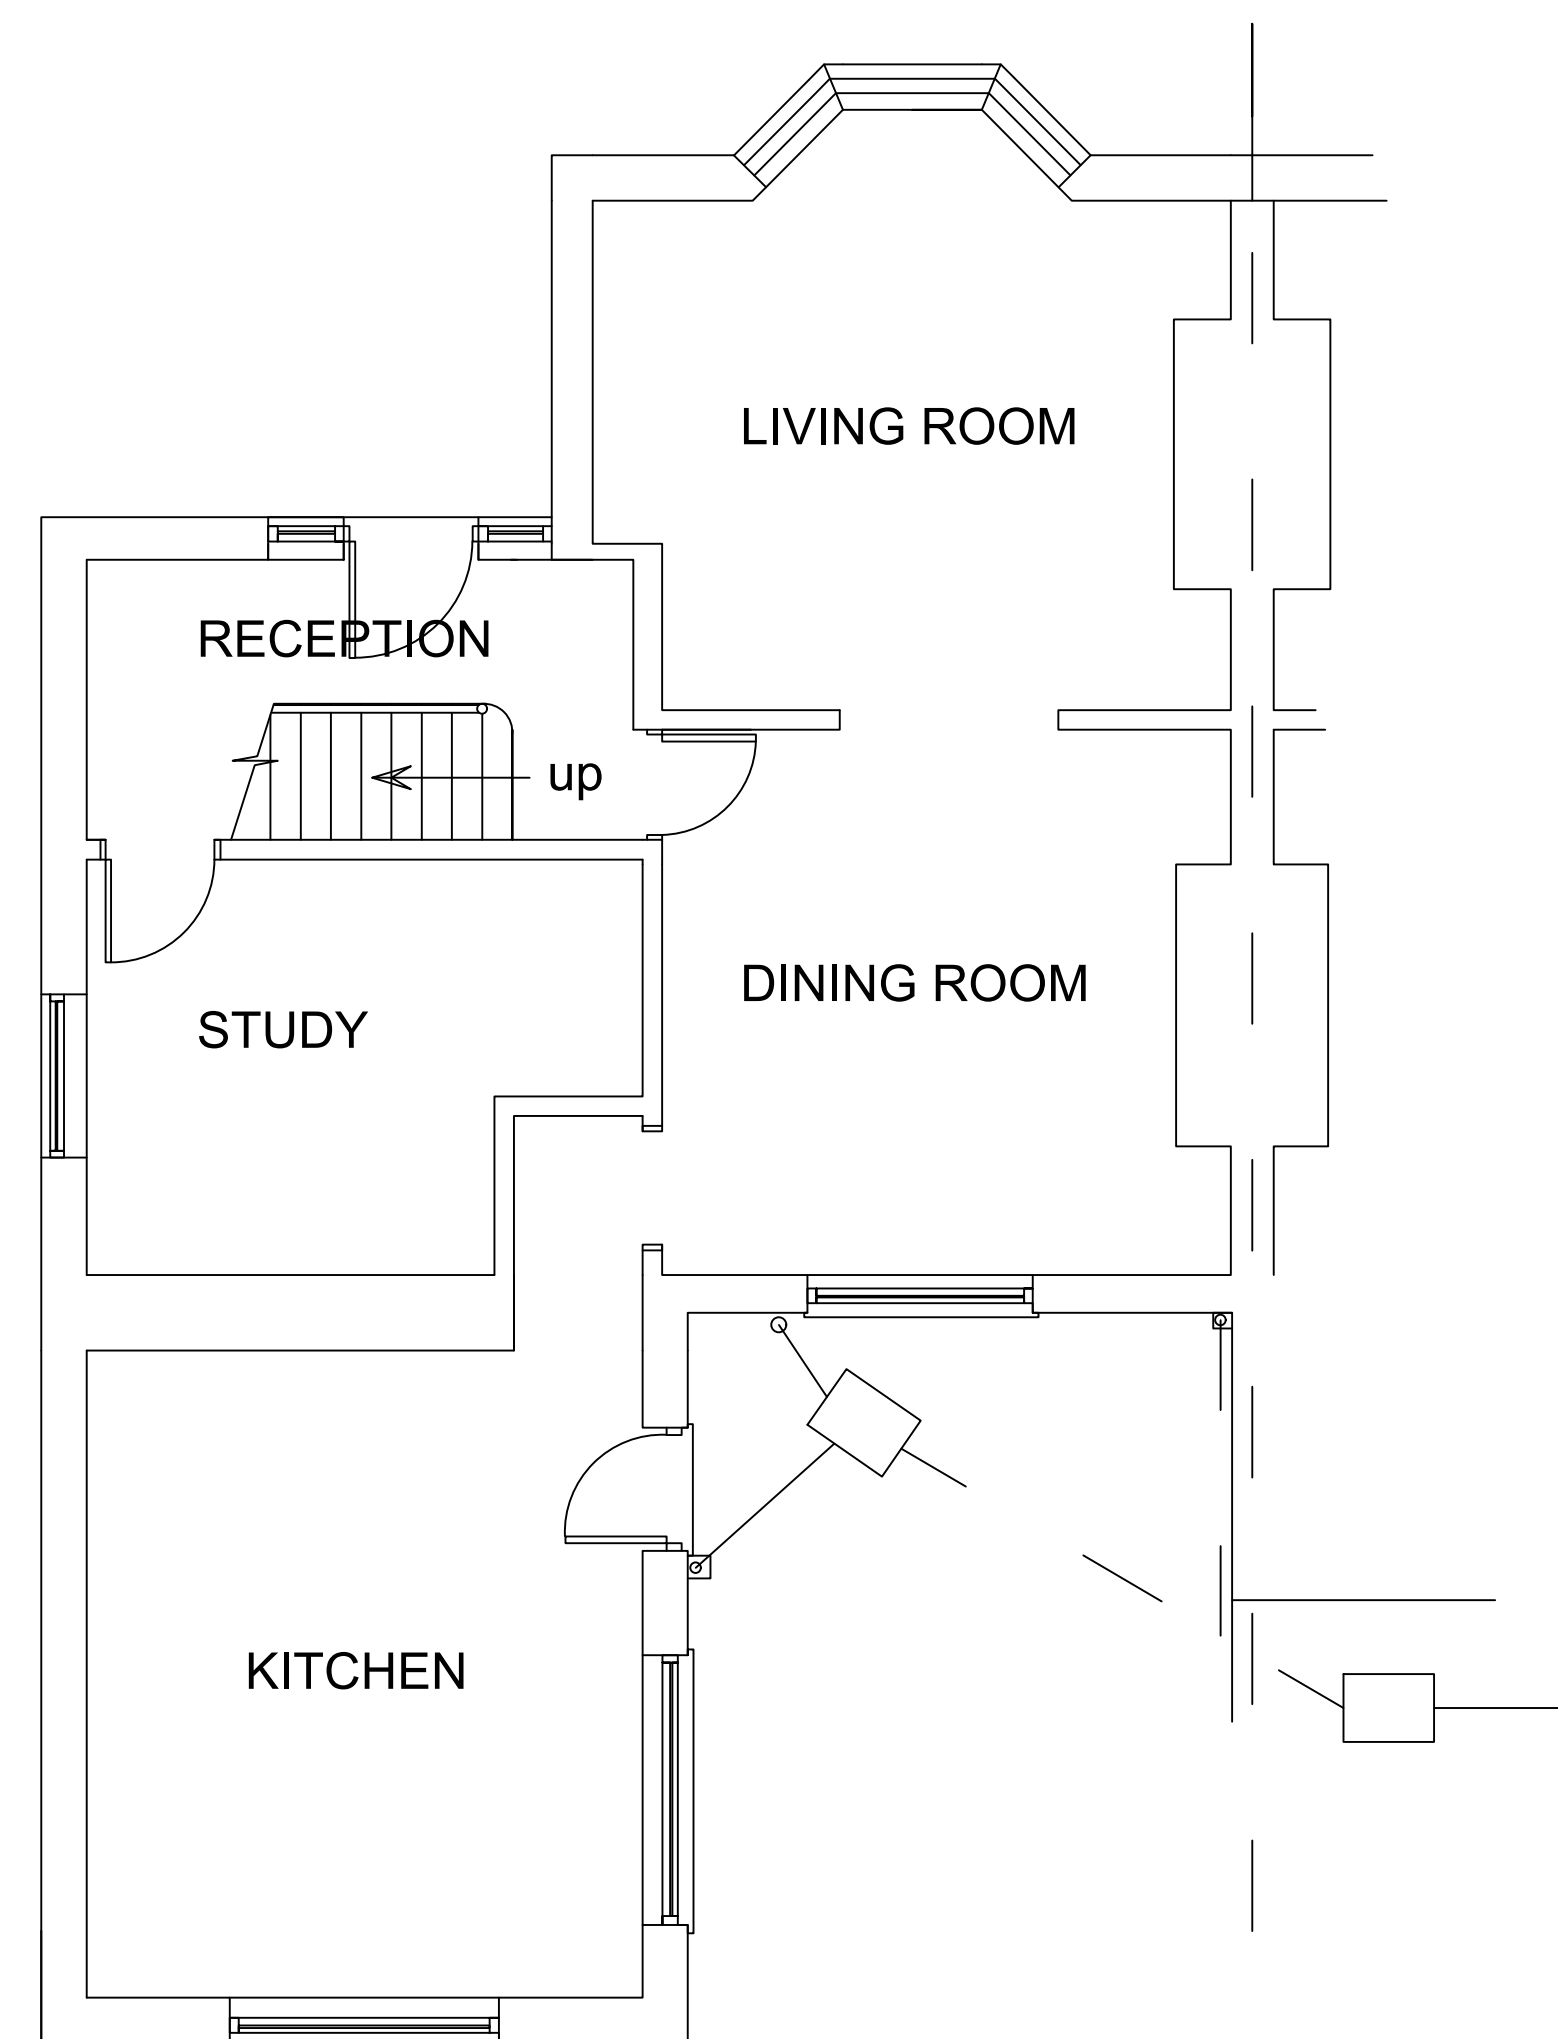

EXISTING GF PLAN

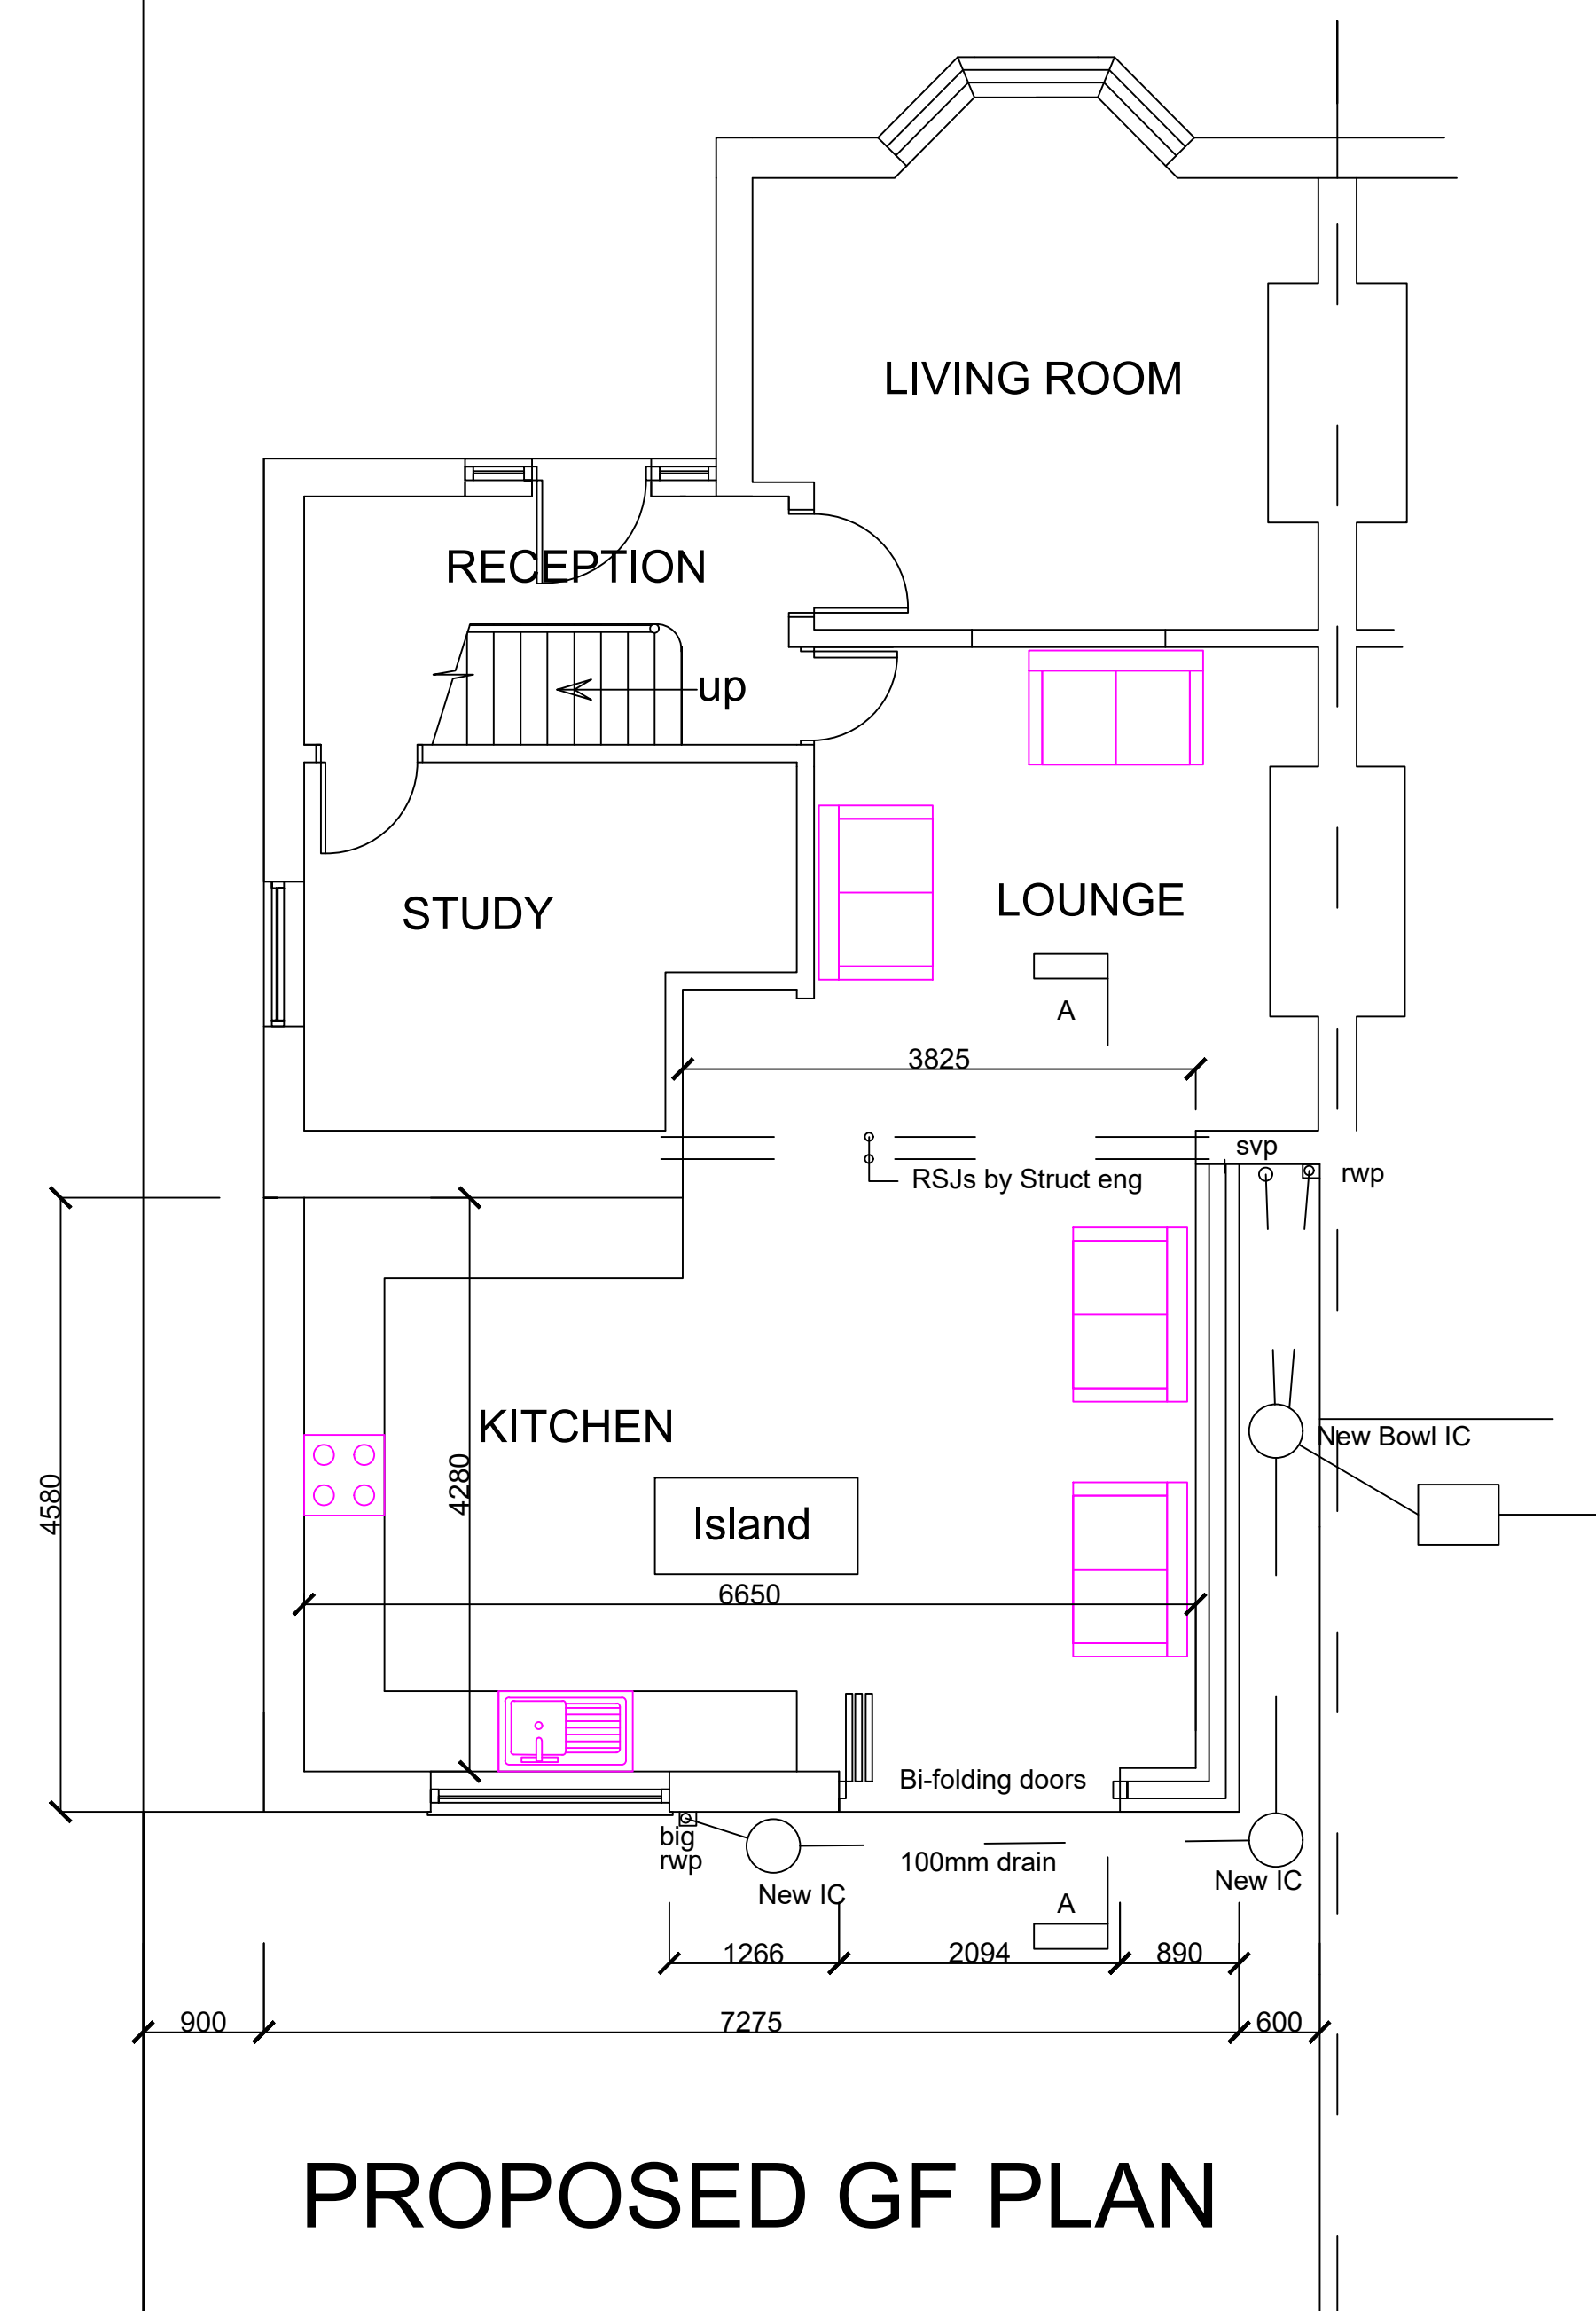

PROPOSED GF PLAN

General Notes

No.	Revision/Issue	Date

Firm Name and Address

Project Name and Address

4 LONLAS AVE
EXISTING & PROPOSED
GF PLANS
SKEWEN

Project

jordan

Date

12.02.2021

Scale

1:50

Sheet

B-04