


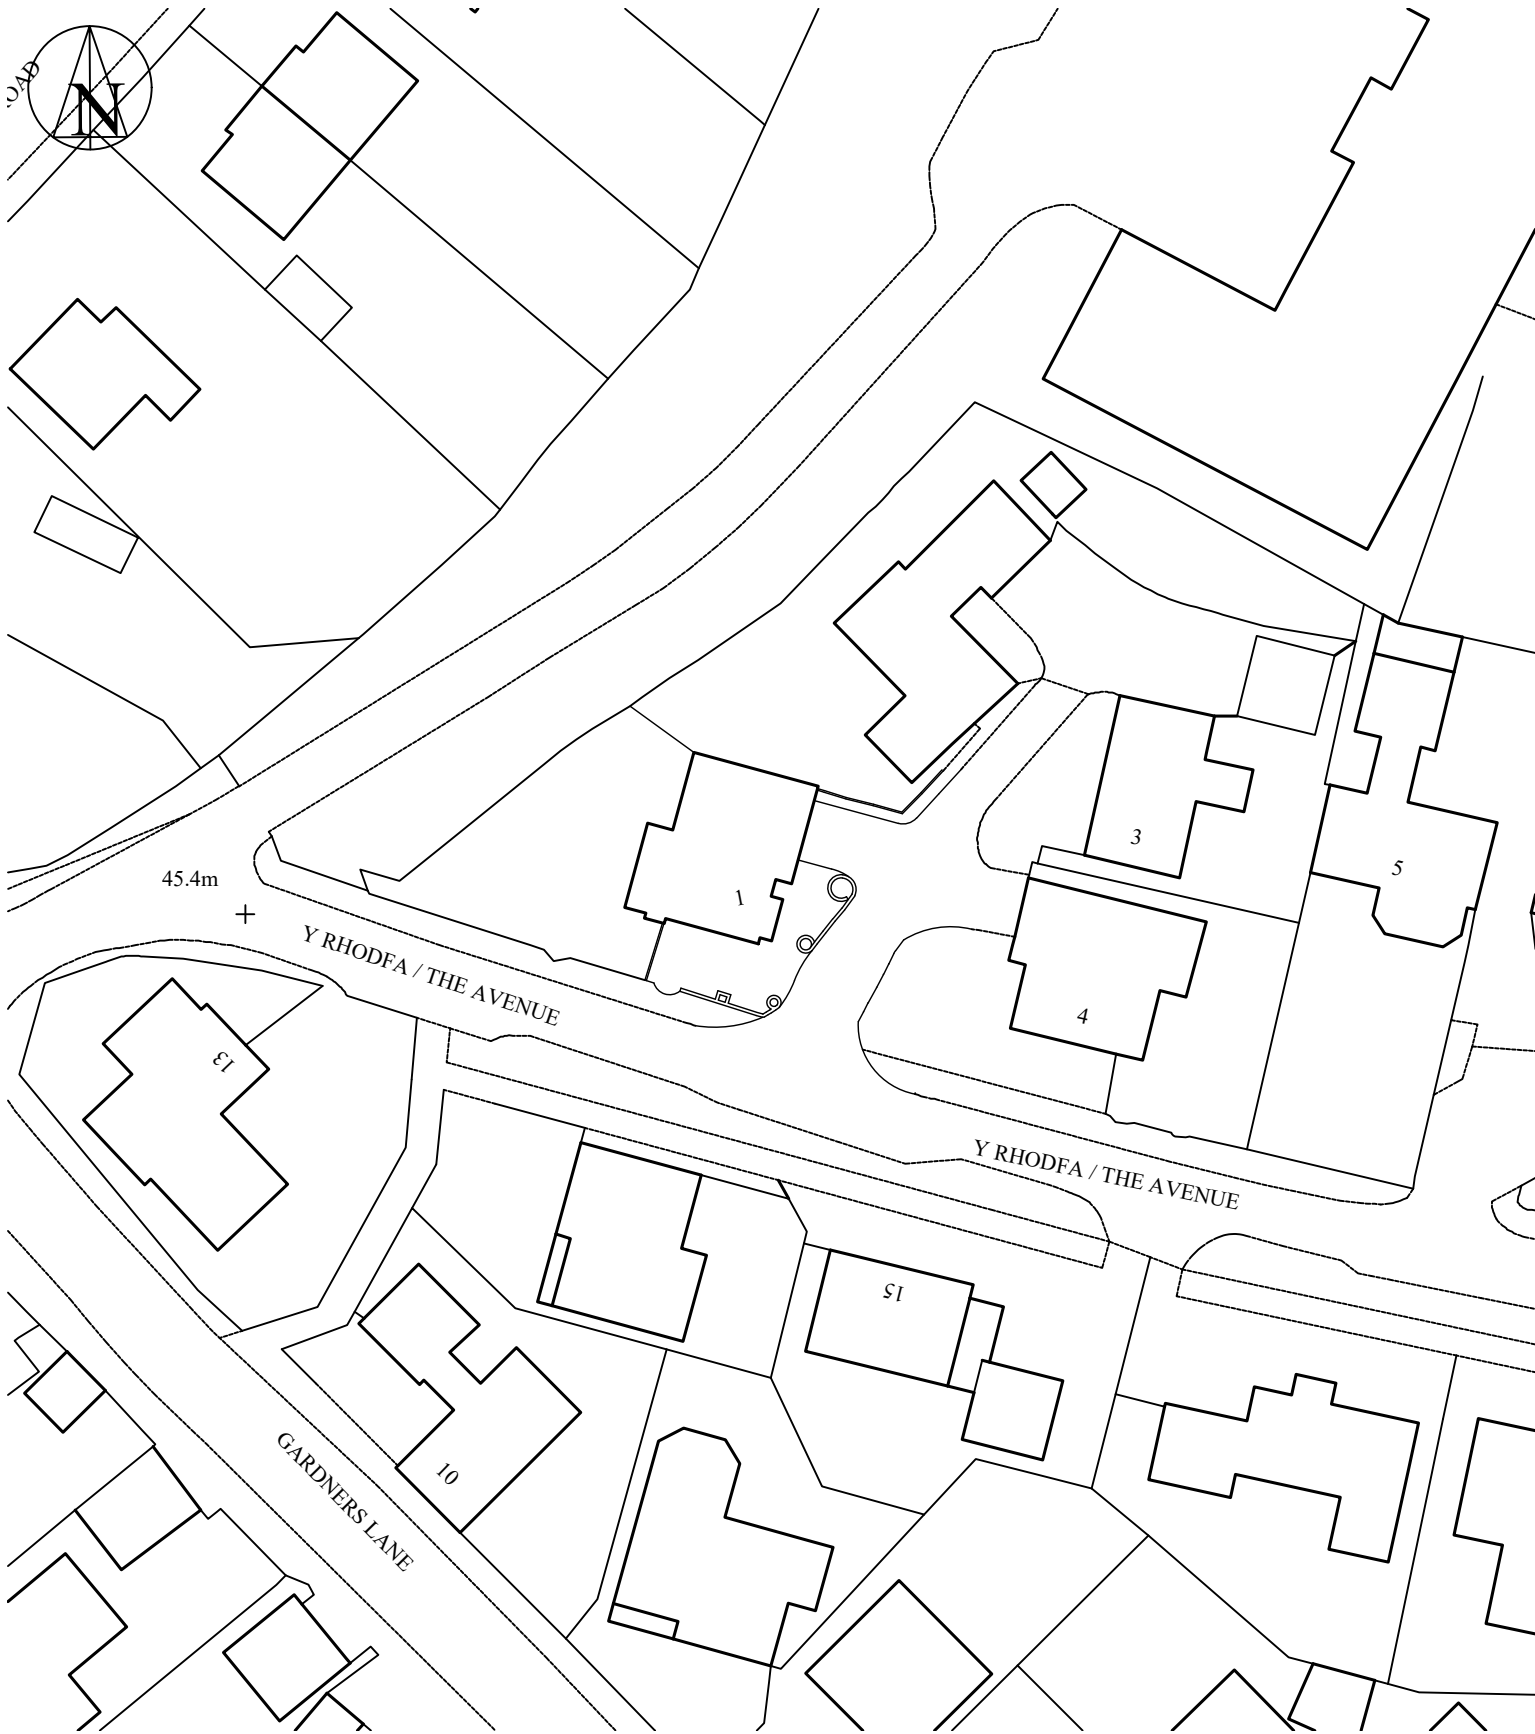

1:500 Block plan



1:1250 Site location plan

Note:-
• All dimensions are approximate and should be checked on site, with discrepancies reported.

Client:- Mr & Mrs Redwood 1, The Avenue, Neath. SA11 2FD		Job Title :- Proposed conversion garage at 1, The Avenue, Neath. SA11 2FD		Dwg Title:- Site Location Plan & Block Plan	
Scale:- As Noted	Date :- February 2021	Stage :- Planning	Dwg No.:- P01	Rev.:-	A3