


Proposed Extension at 42 Darwin Rd, Sandfields,
Port Talbot. SA12 6BS for Mr R. Miles


Scale - 1:50

Date: Jan 2021

Drwg No: RM/DR/04

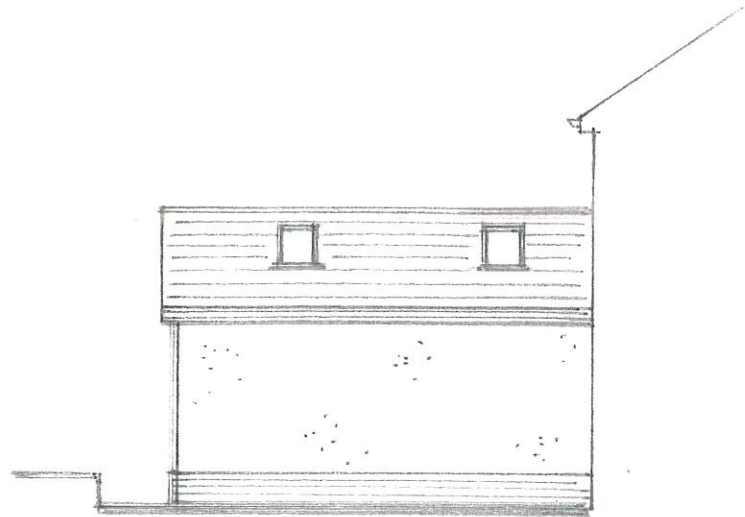


Proposed Side Elevation (1:100)

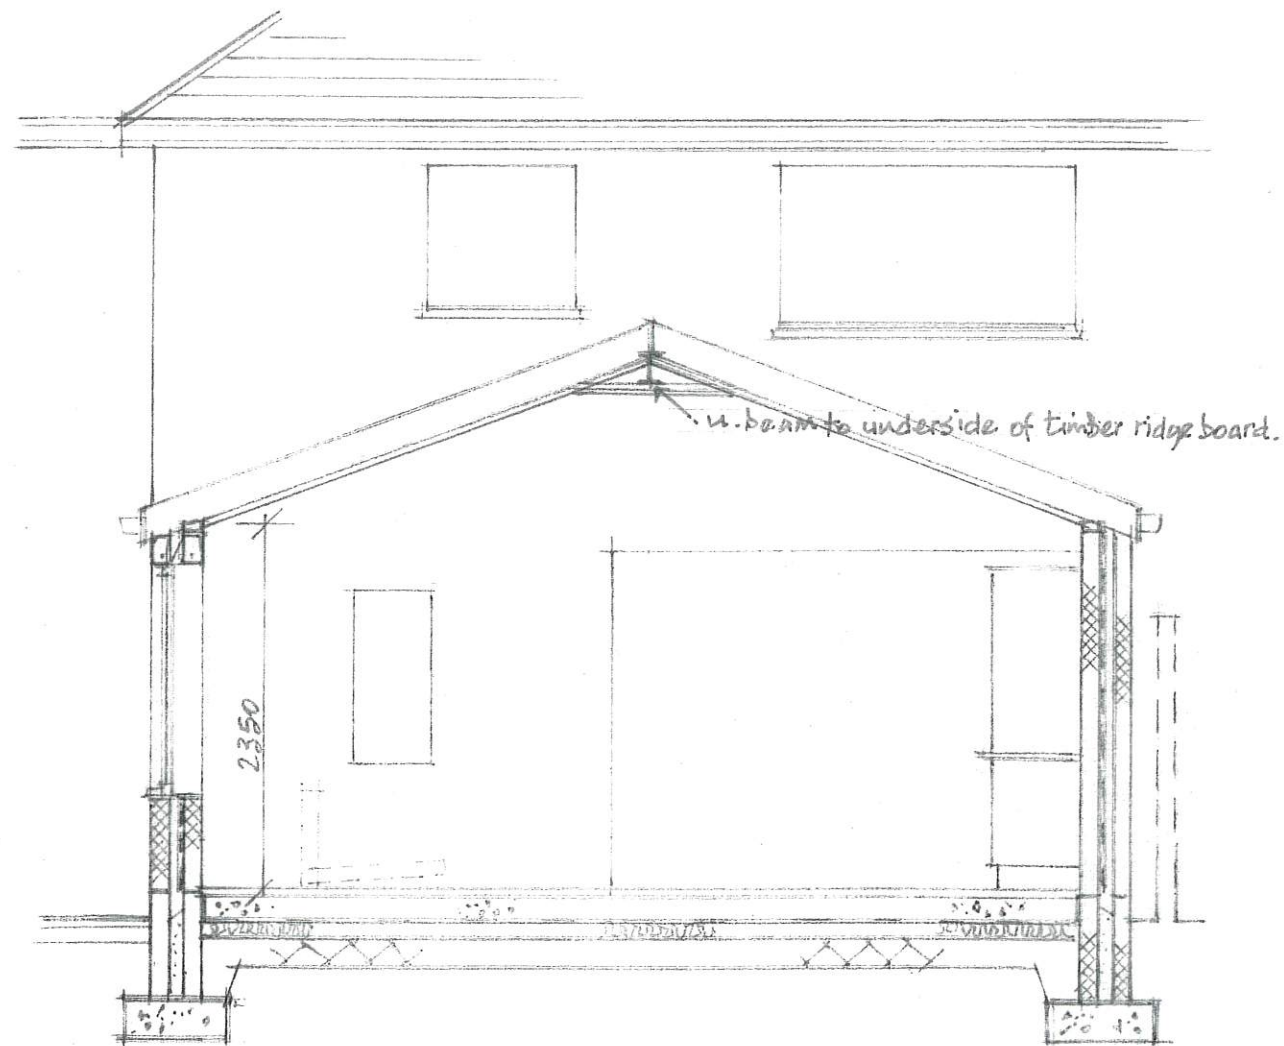

Section A-A

See attached 'Specification' for
constructional details
See structural calculations for
universal beam sizes

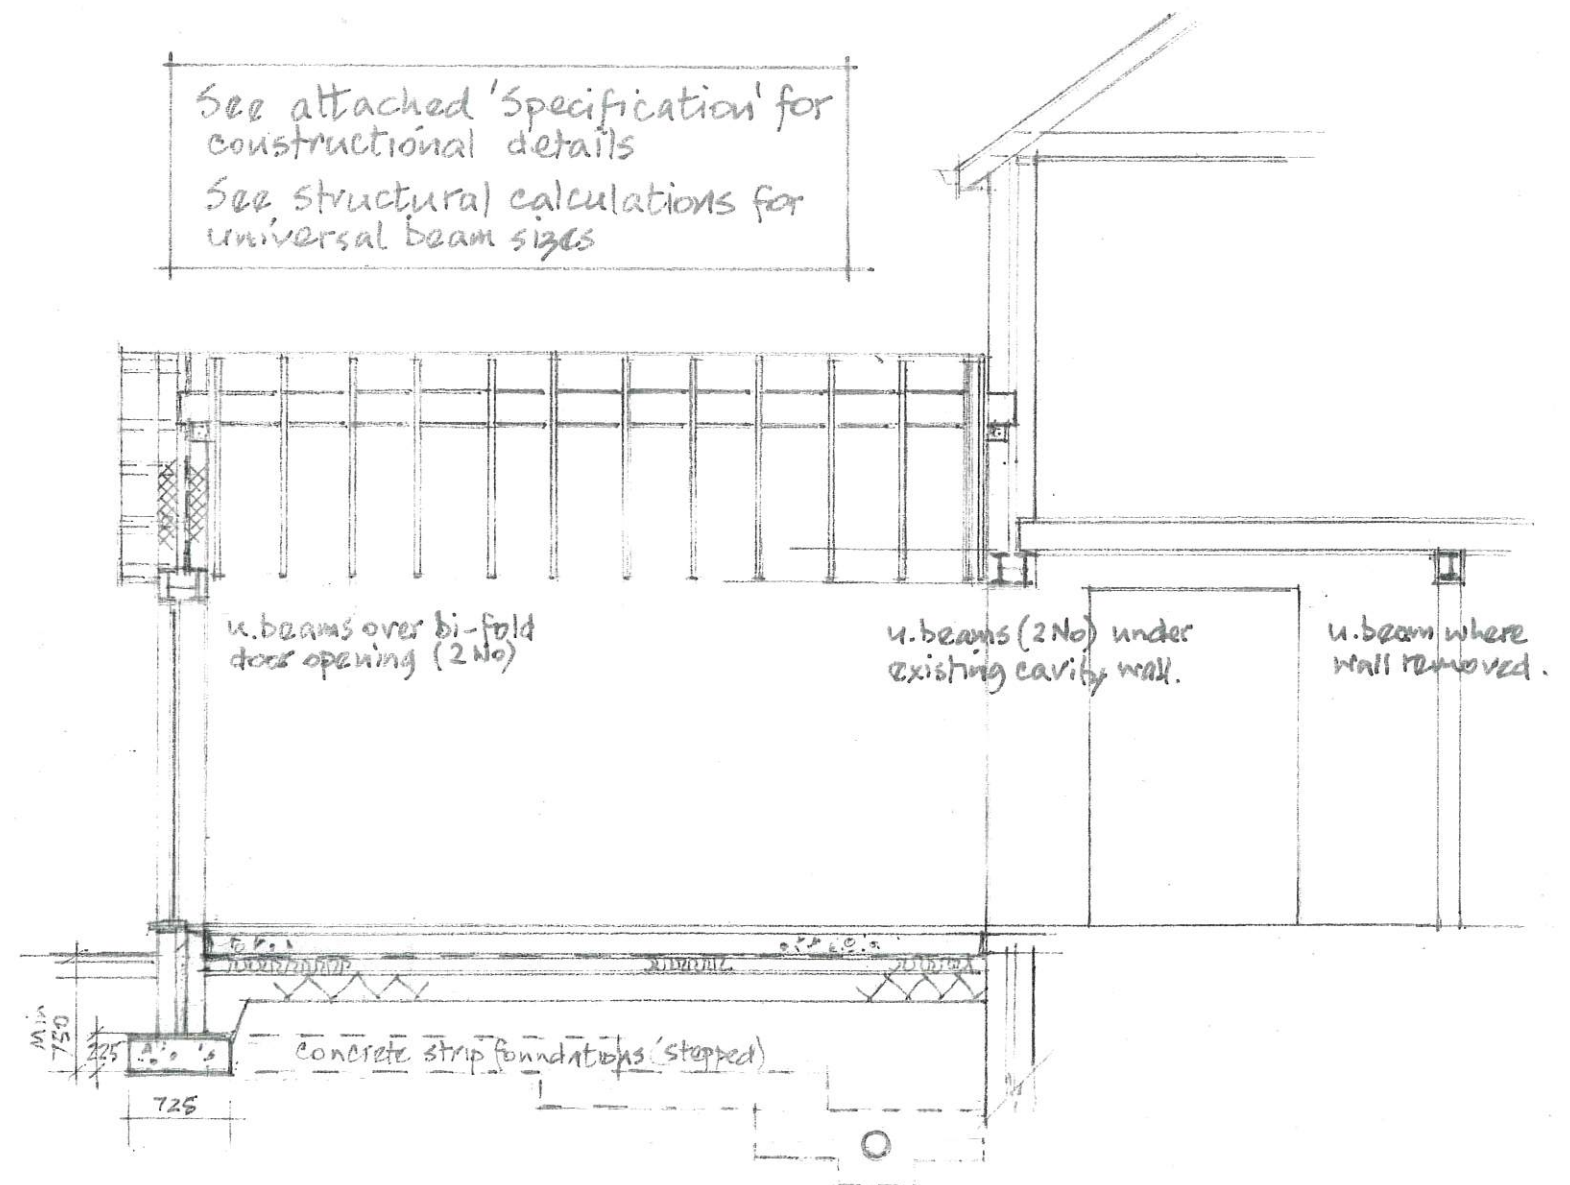

Section B-B