


Superseded

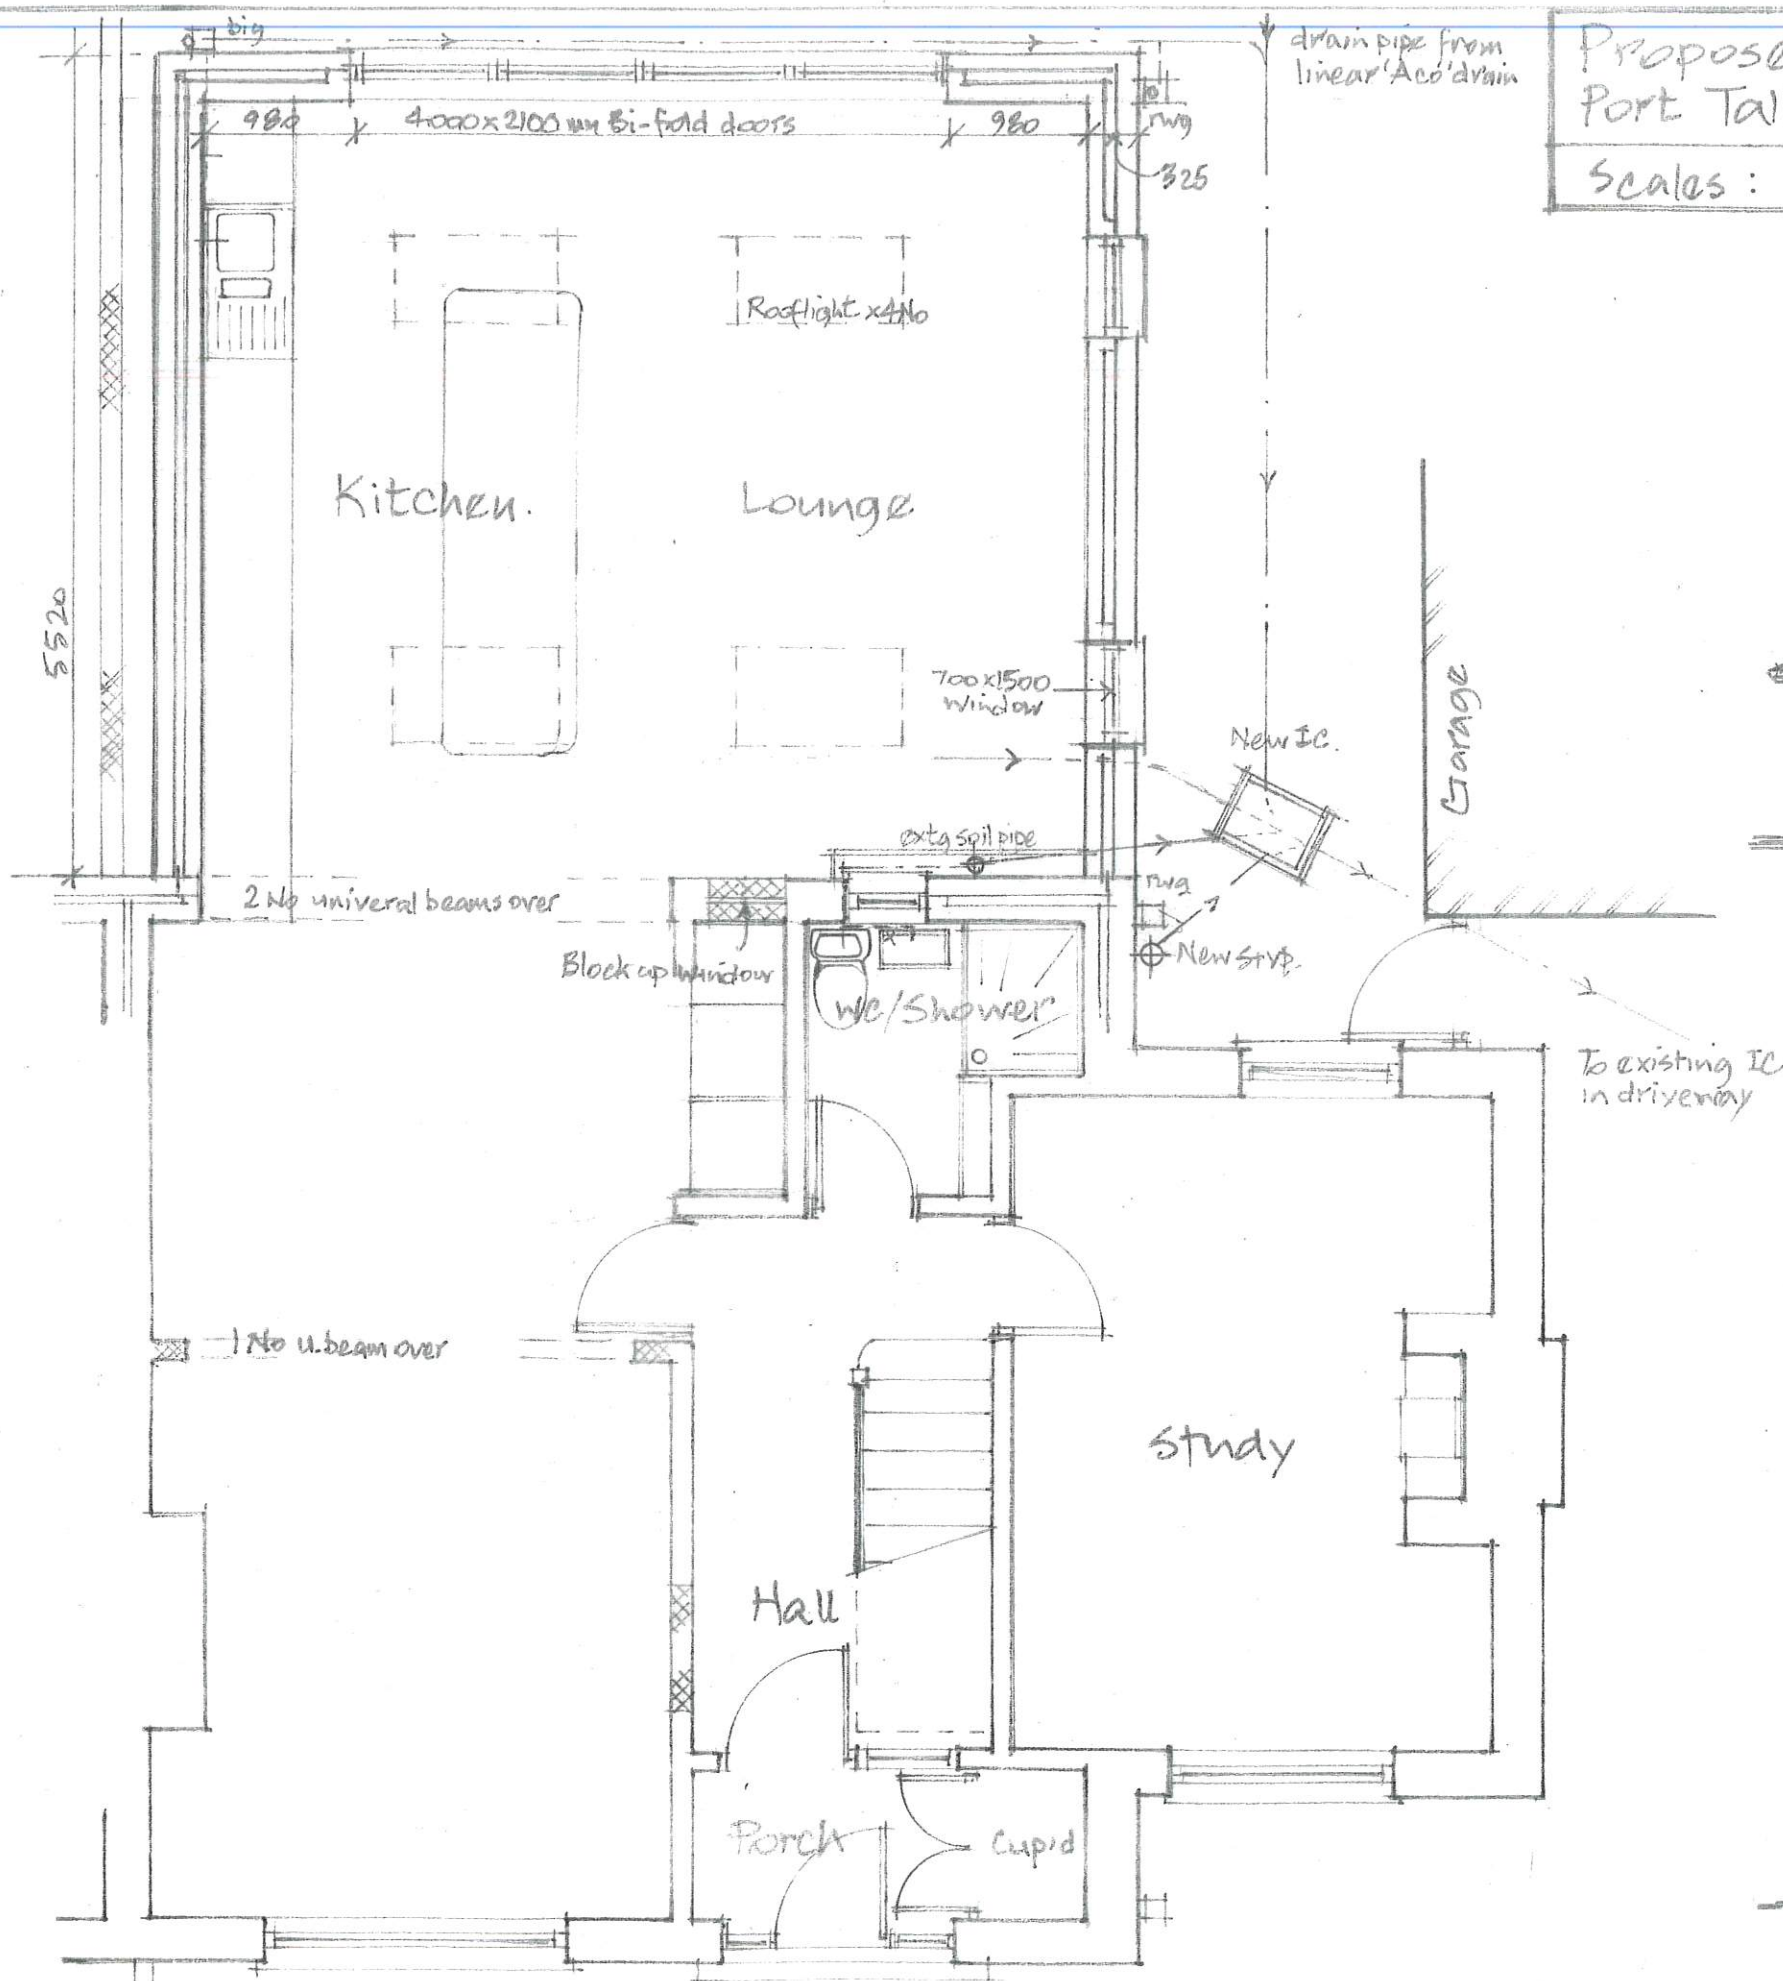

Proposed Ground Floor Plan (1:50)

Proposed Extension at 42 Darwin Rd, Sandfields,
Port Talbot. SA 12 6BS for Mr R. Miles.


Scales : 1:50, 1:100

Date: Jan 2021

Drawg No : RM/DR/03



Proposed Side Elevation

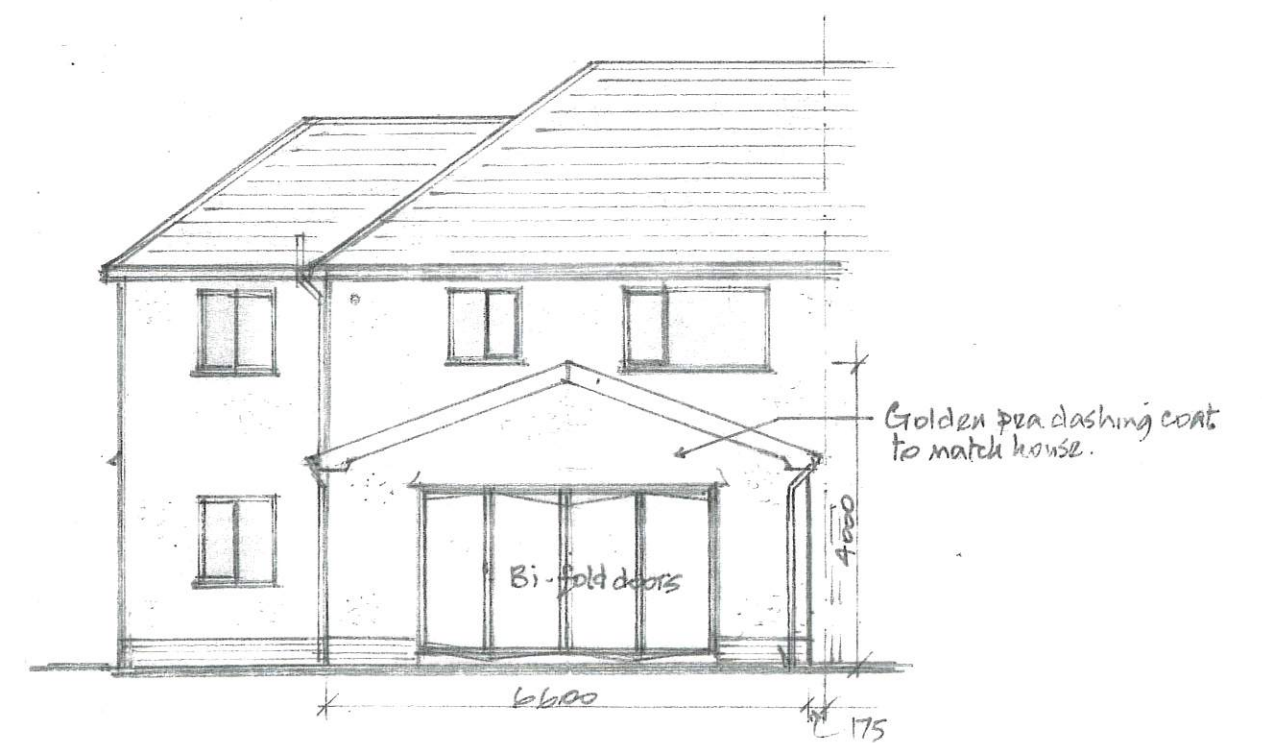

Proposed Rear Elevation (1:100)