

Superseded

PROPOSED VISITOR POD AND OFFICE
QUEENS CARE HOME 1945 QUEEN STREET GLYNCDORRWG, NEATH PORT TALBOT 1-100 and 1-500 @ A2


RUSH-P0013-P01A

REVISIONS
A SITE PLAN TO INCLUDE CAR PARKING LAYOUT 22ND FEB 2021


MATERIALS
ROOF - DARK GREY RUBBER MEMBRANE WITH EDGING
WALLS - CEDAR VERTICAL CLADDING BOARDS
WINDOW and DOORS - DARK GREY ALUMINIUM DOUBLE GLAZED FRAMES

MATERIALS


SITE PLAN 1-500

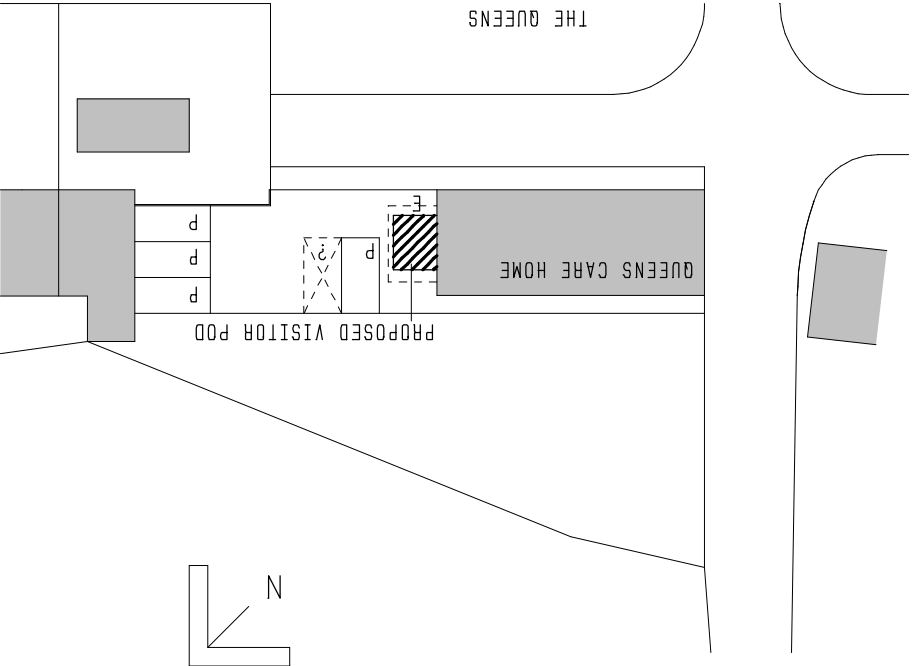


PLAN 3.6 X 2.9 X 2.5m high

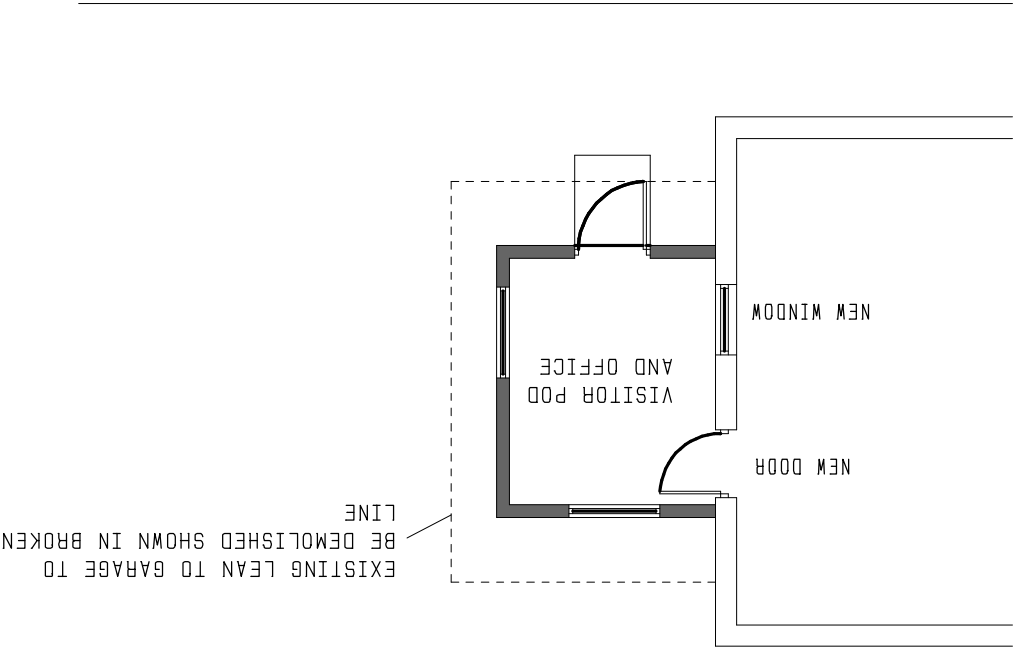


ELEVATION FROM QUEEN STREET AS PROPOSED

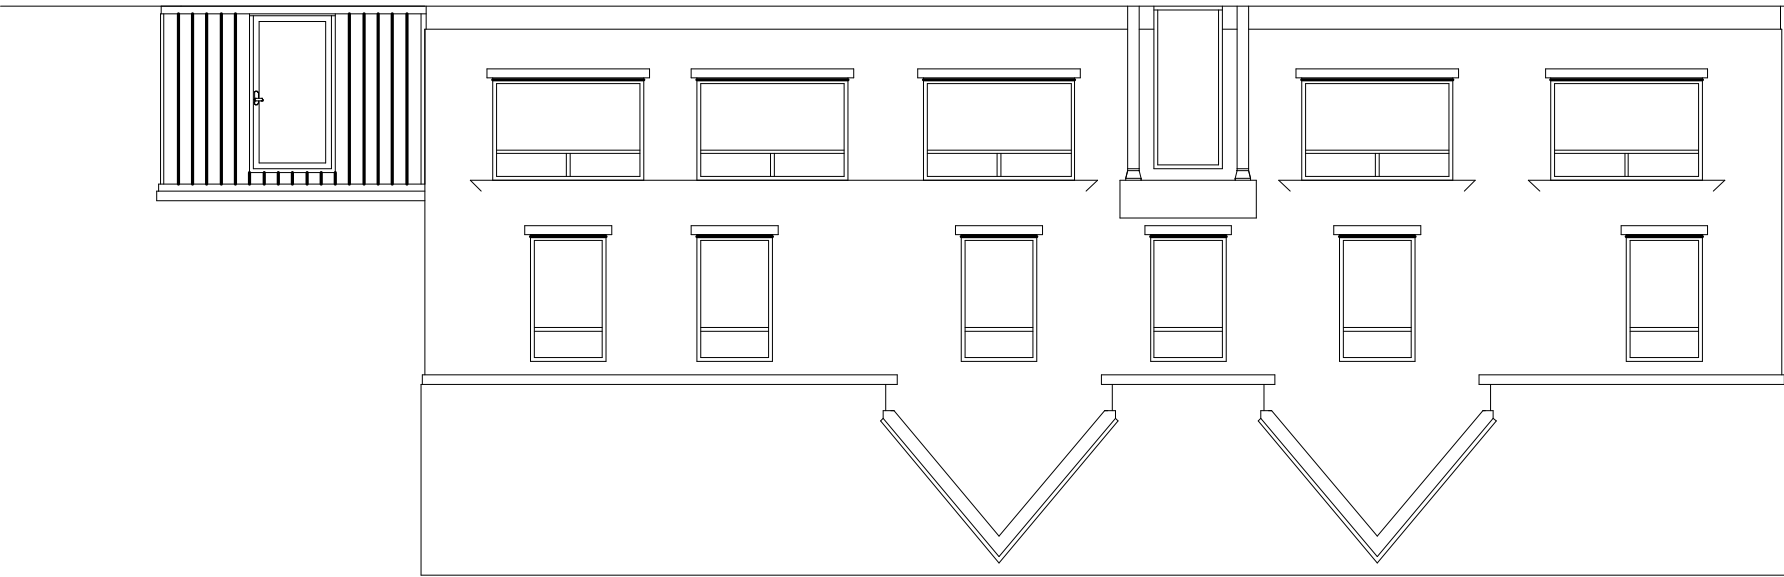


ELEVATION FROM QUEEN STREET AS EXISTING

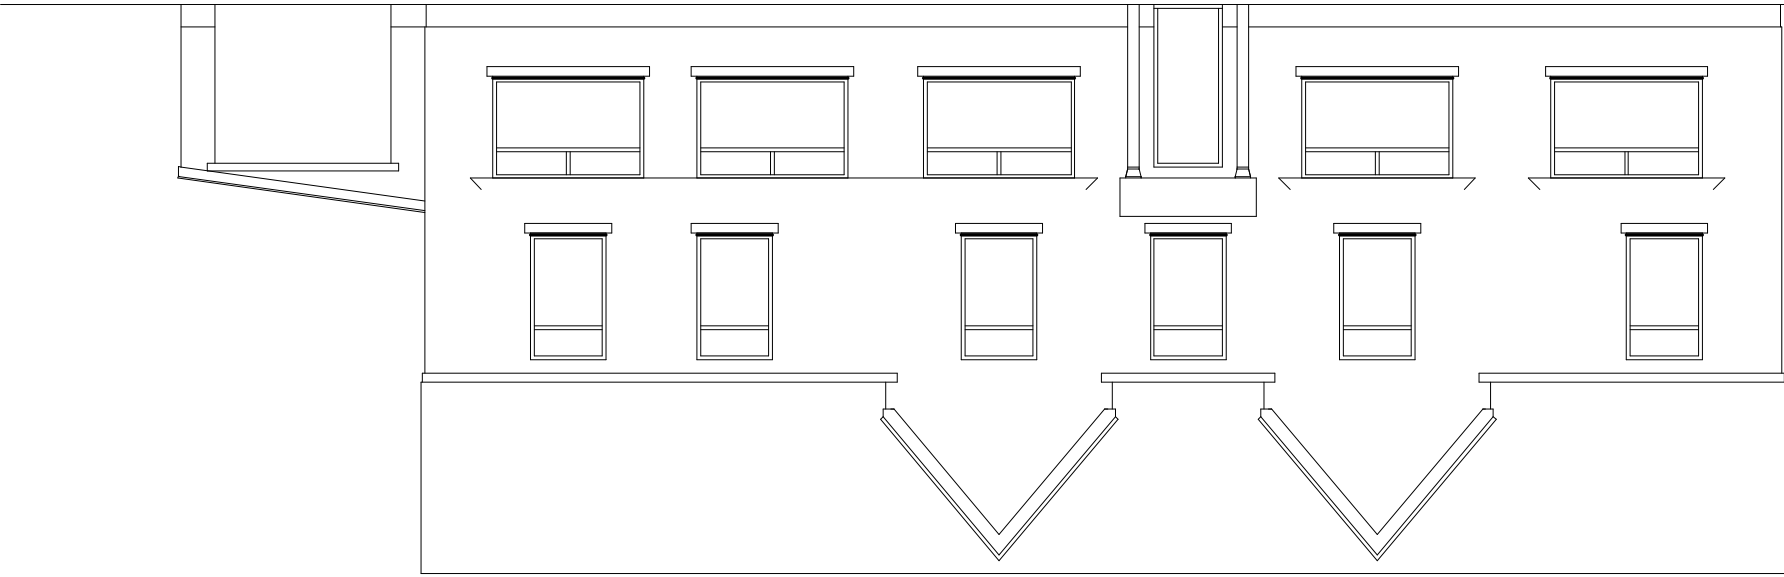


SIDE ELEVATION AS PROPOSED

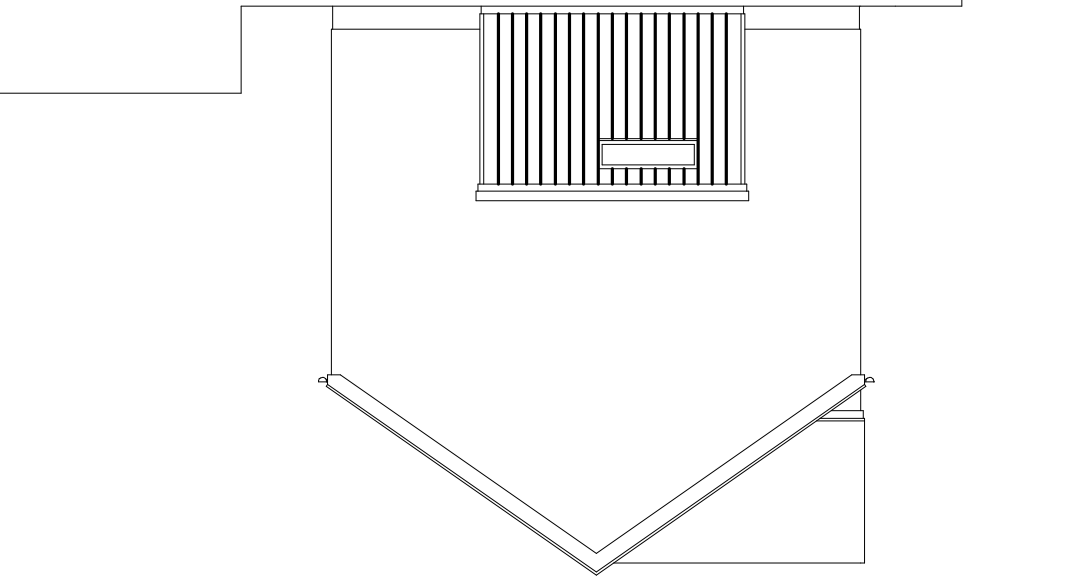

SIDE ELEVATION AS EXISTING

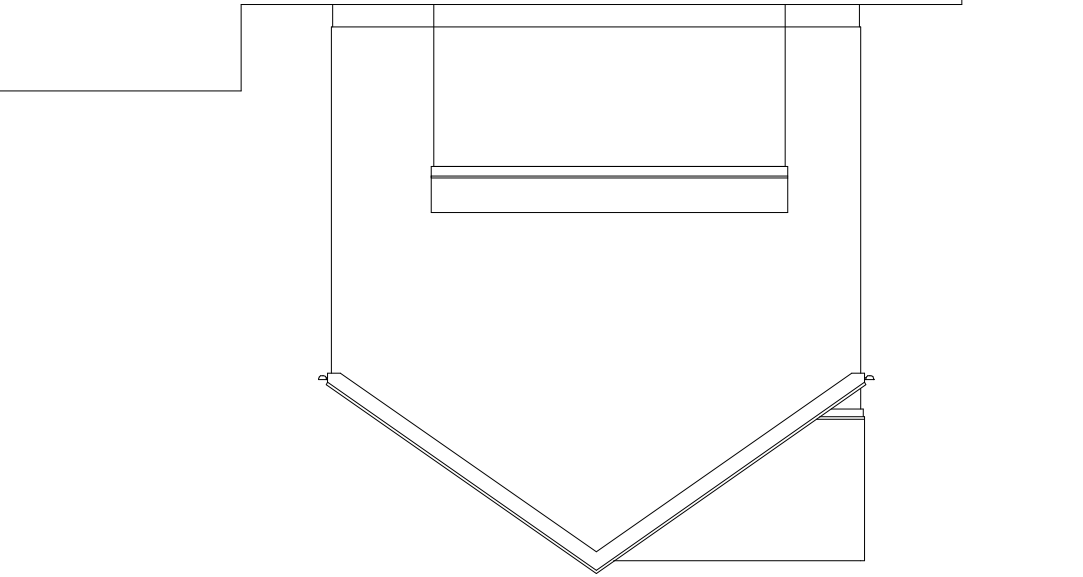

PART REAR ELEVATION AS PROPOSED

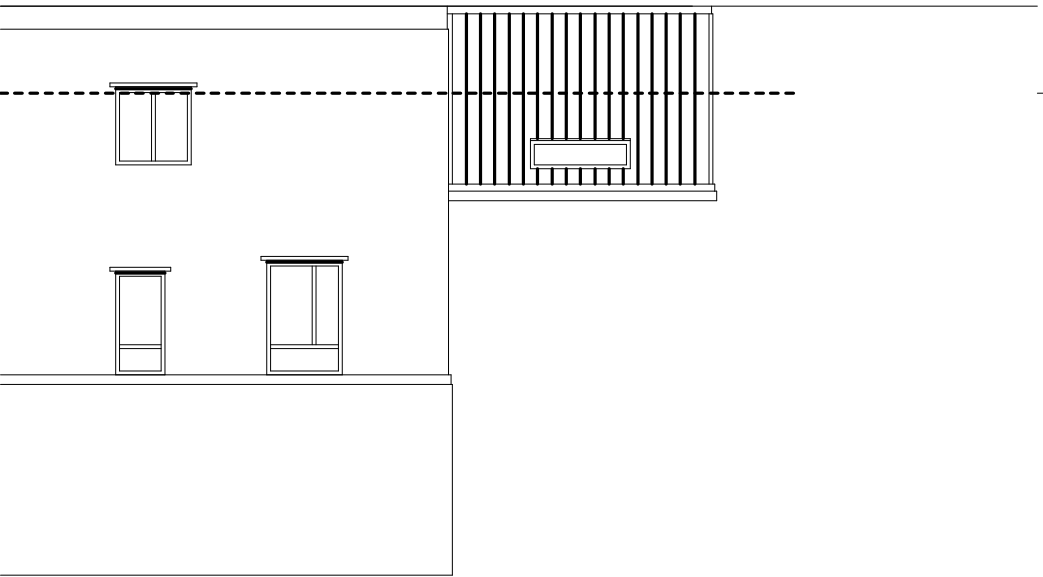

PART REAR ELEVATION AS EXISTING

