


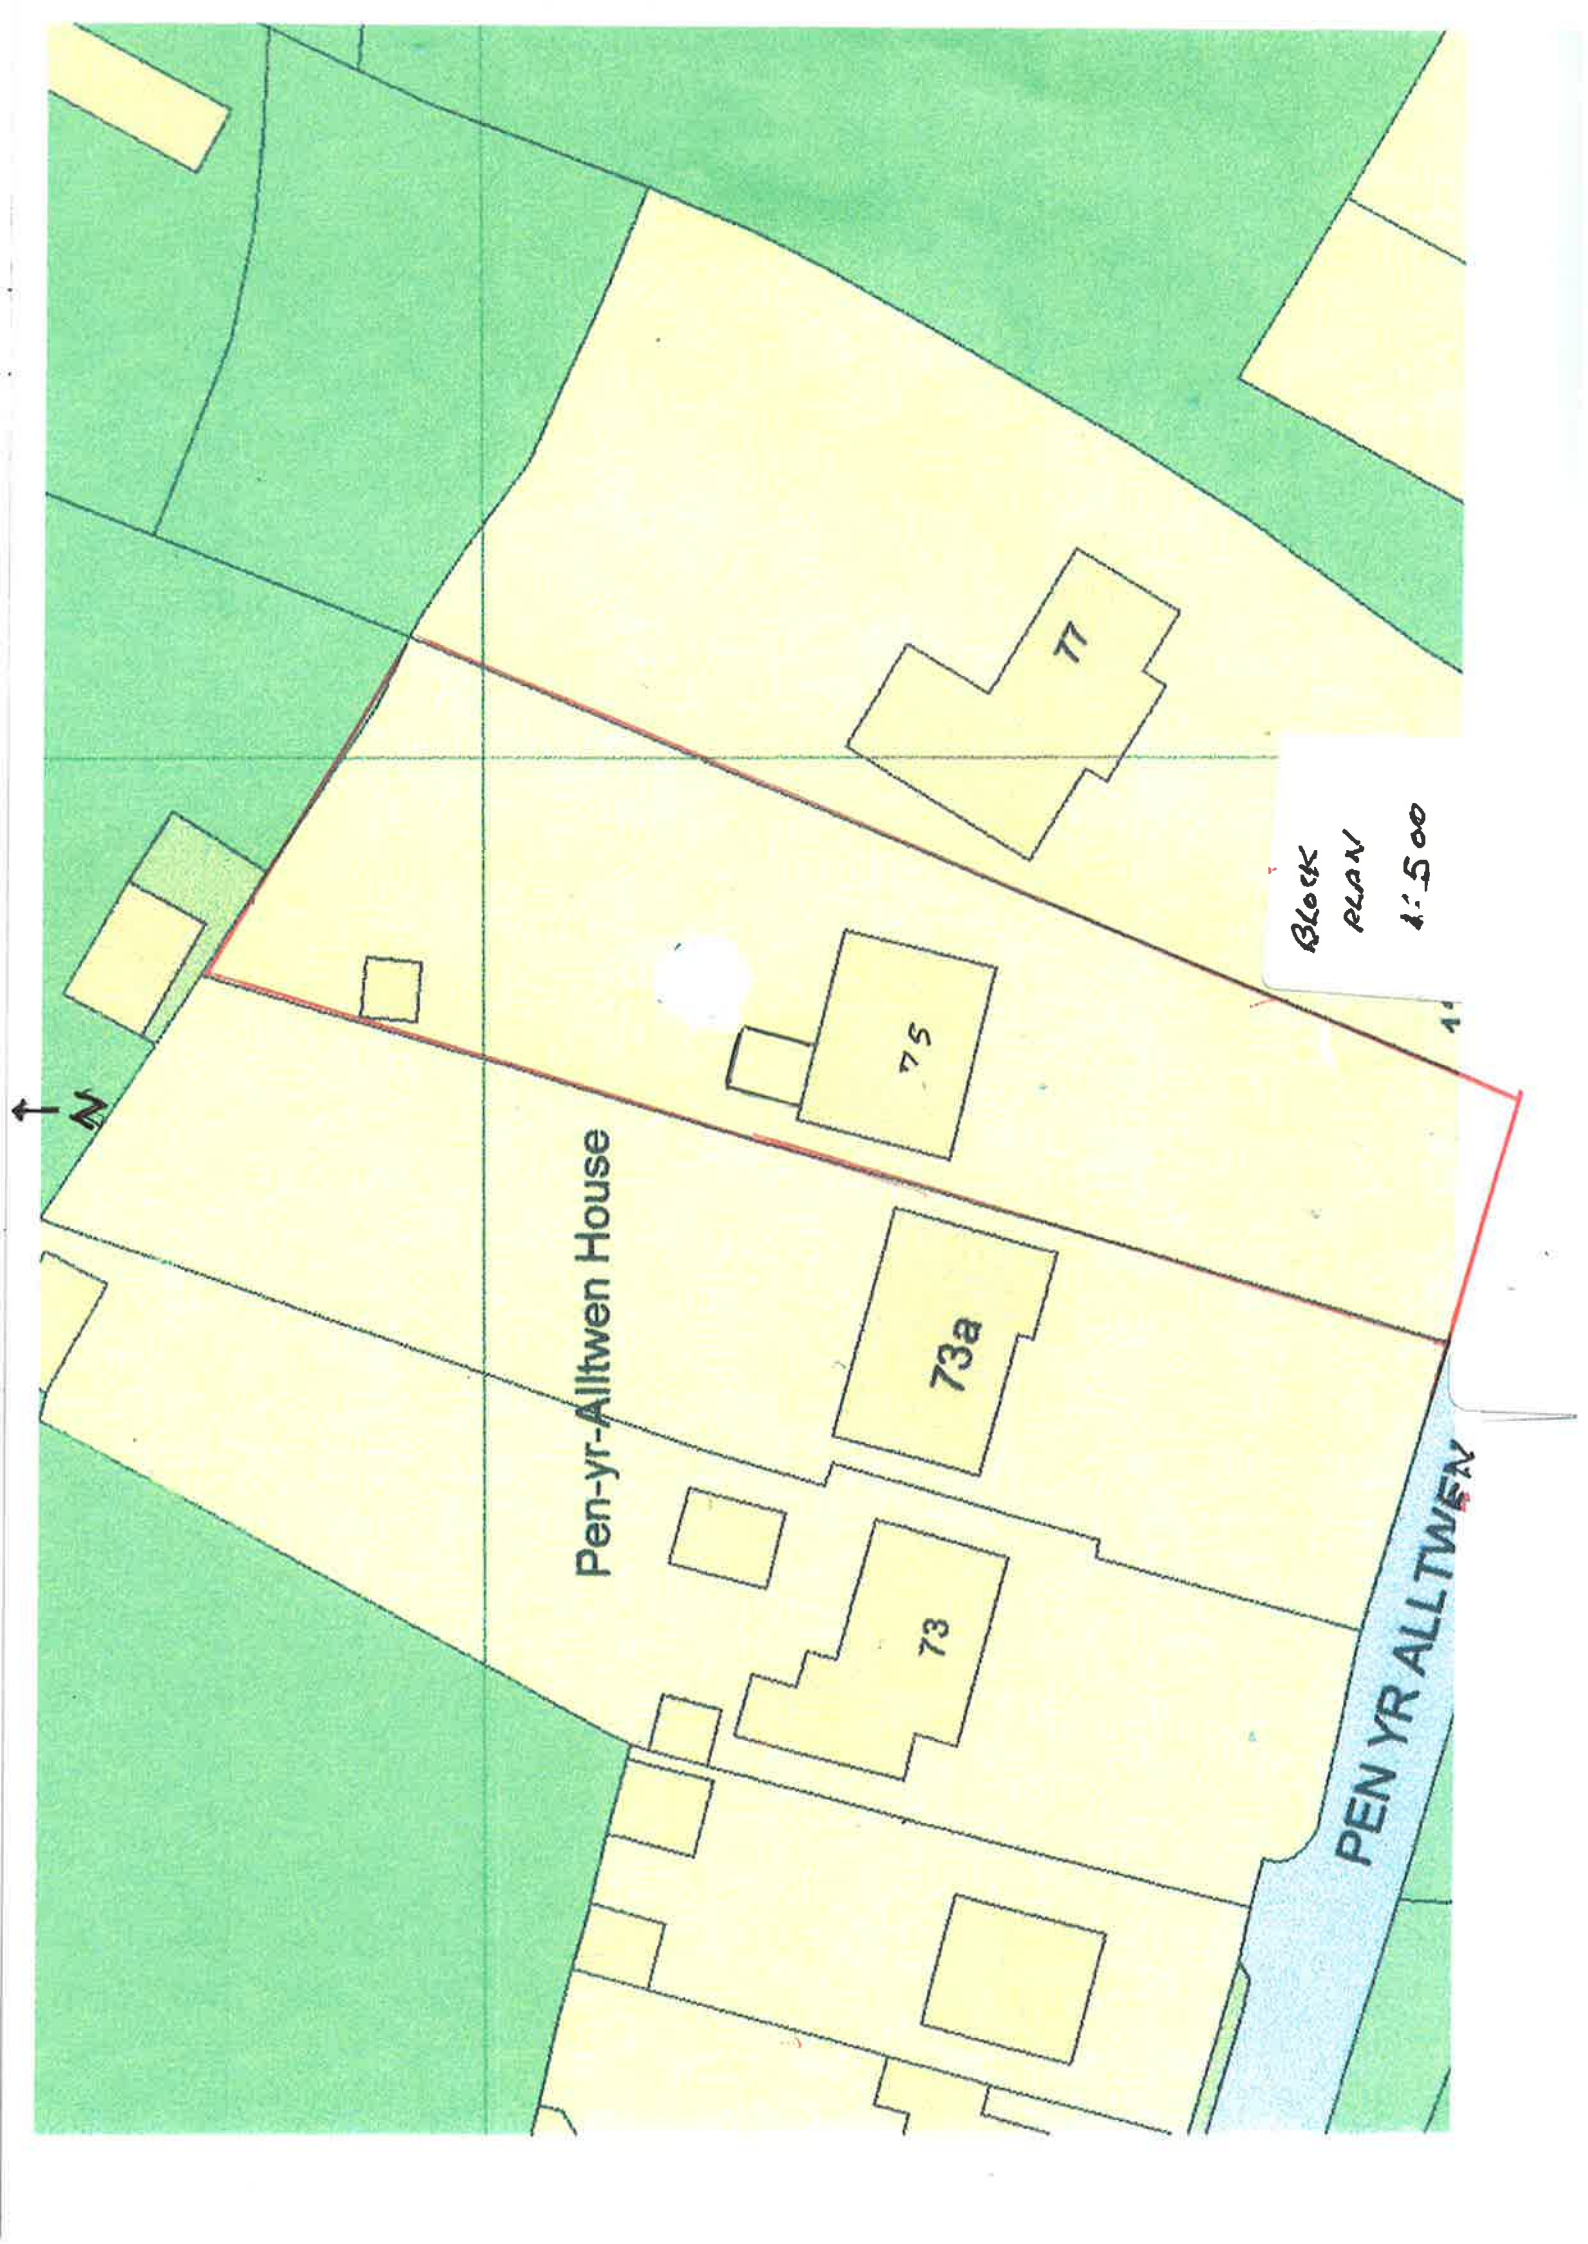

Block
PLAN
1:500

Pen-yr-Alltwen House

73a

73

75

77

PEN YR ALLTWEEN