




REAR ELEVATION EXISTING


SCALE 1/100



REAR ELEVATION PROPOSED

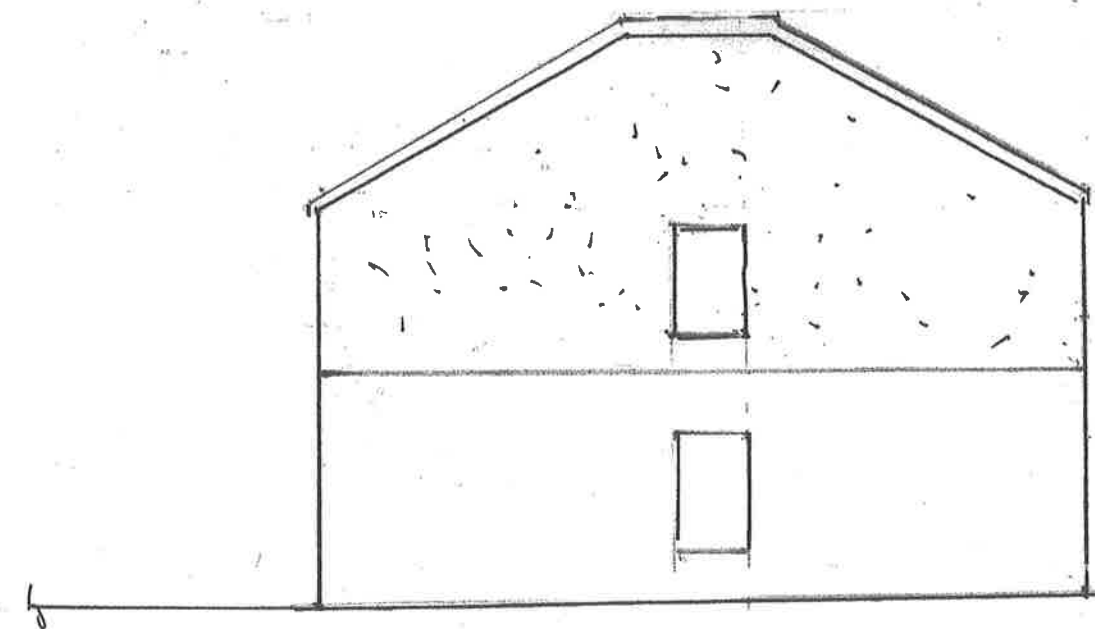


(FROM REAR) — RM SIDE ELEVATION EXISTING

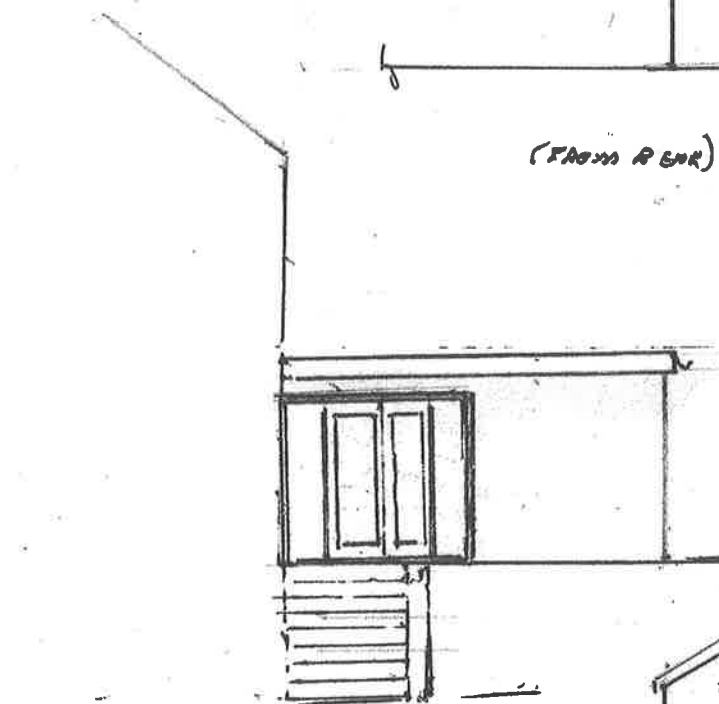

LM SIDE ELEVATION PROPOSED

VEHICLE
DRIVE

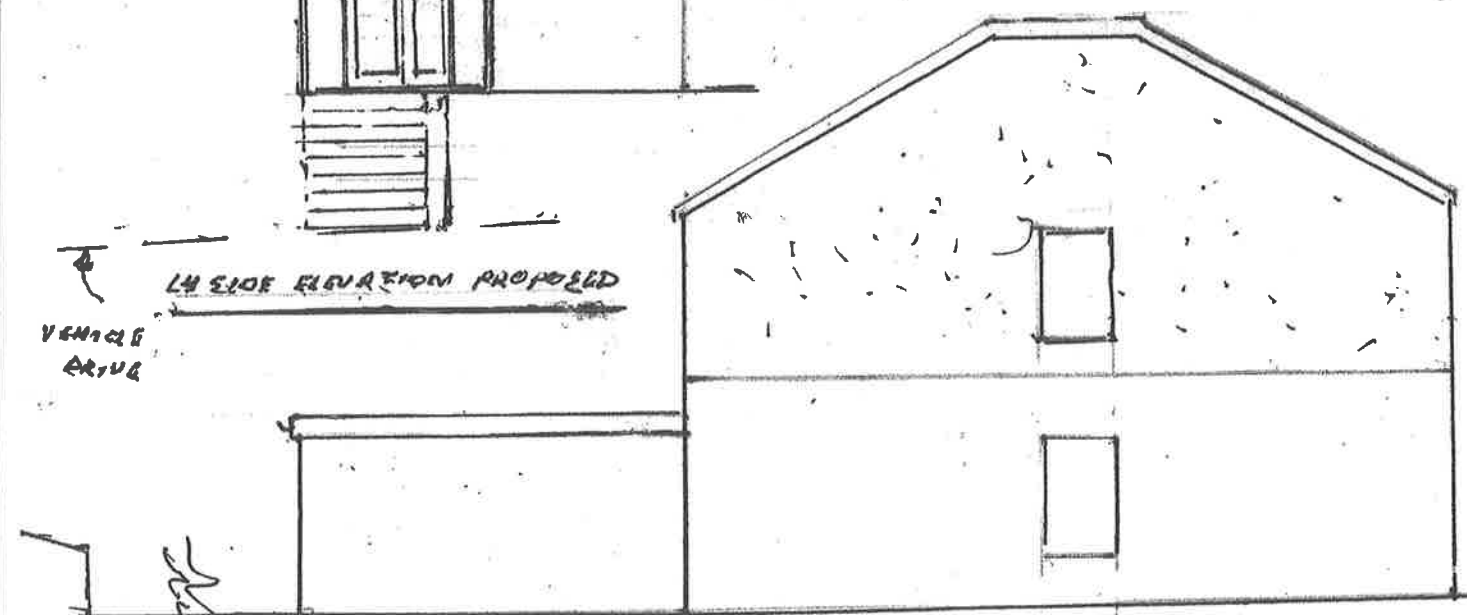

RM SIDE ELEVATION PROPOSED