
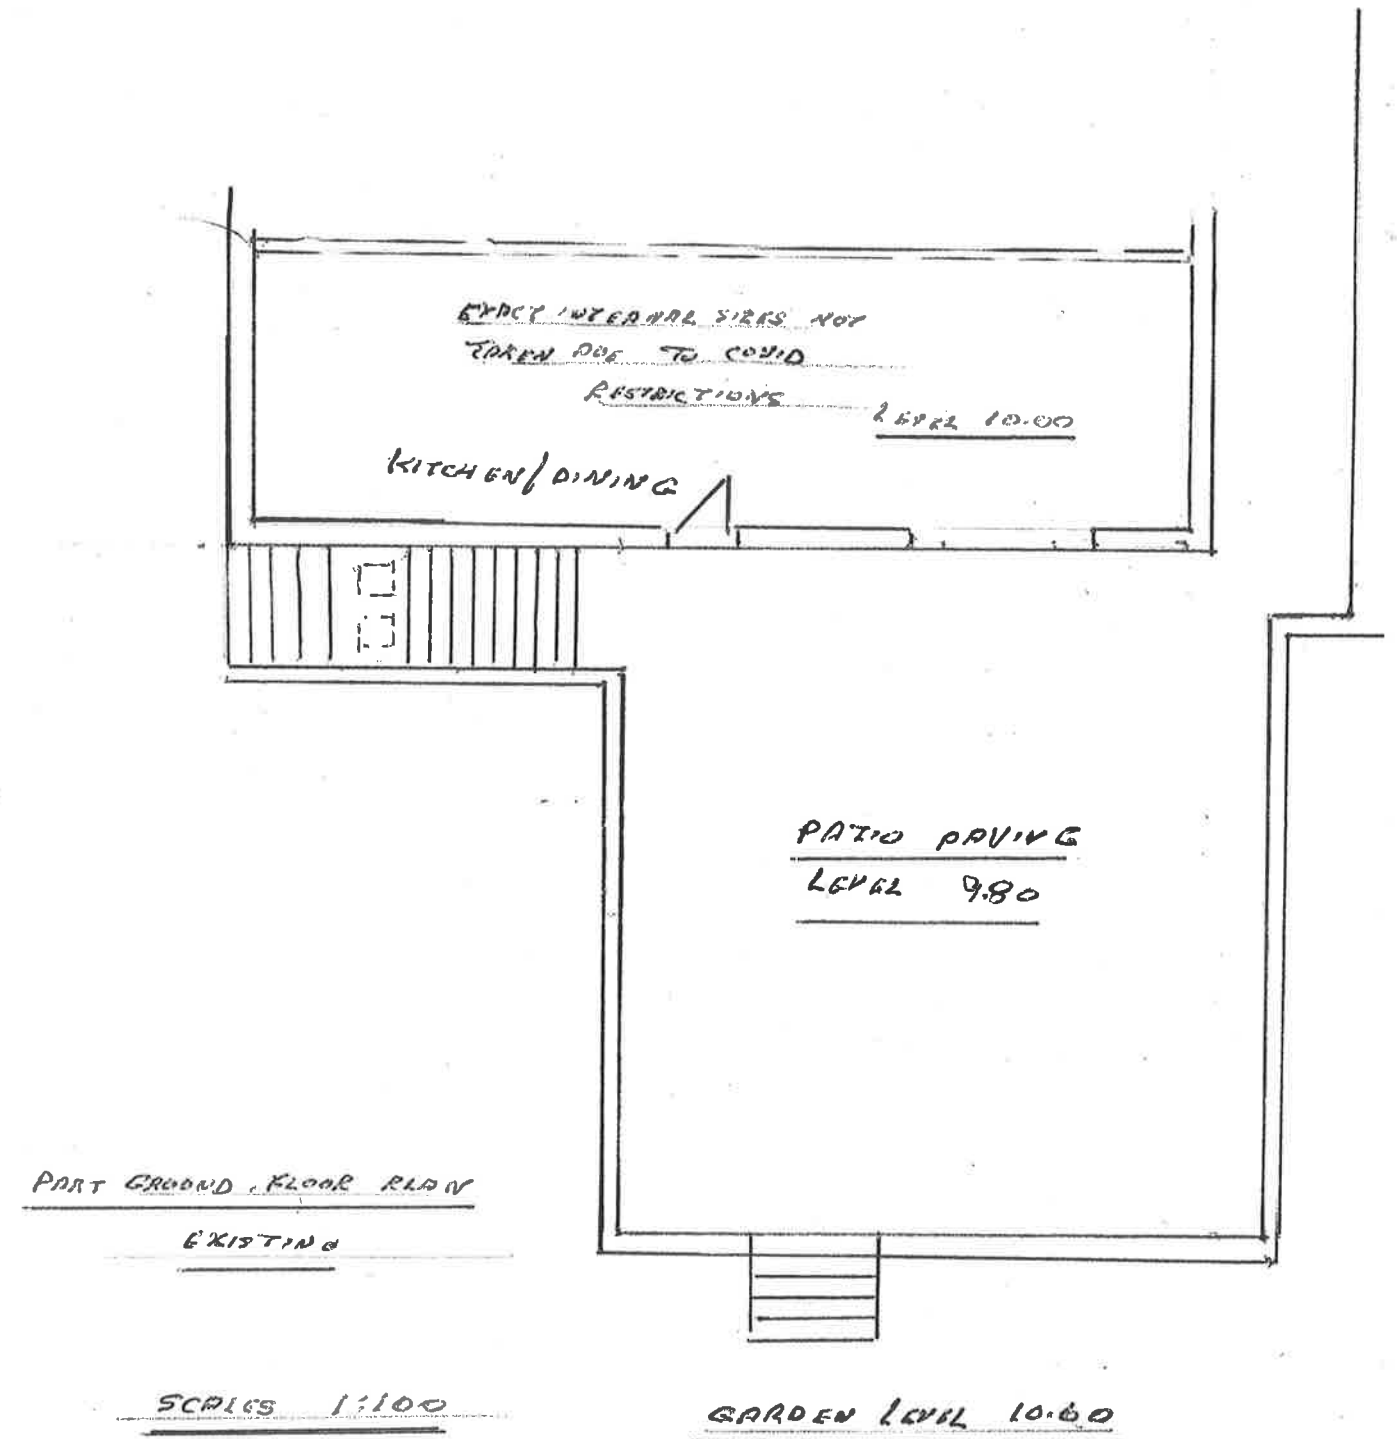


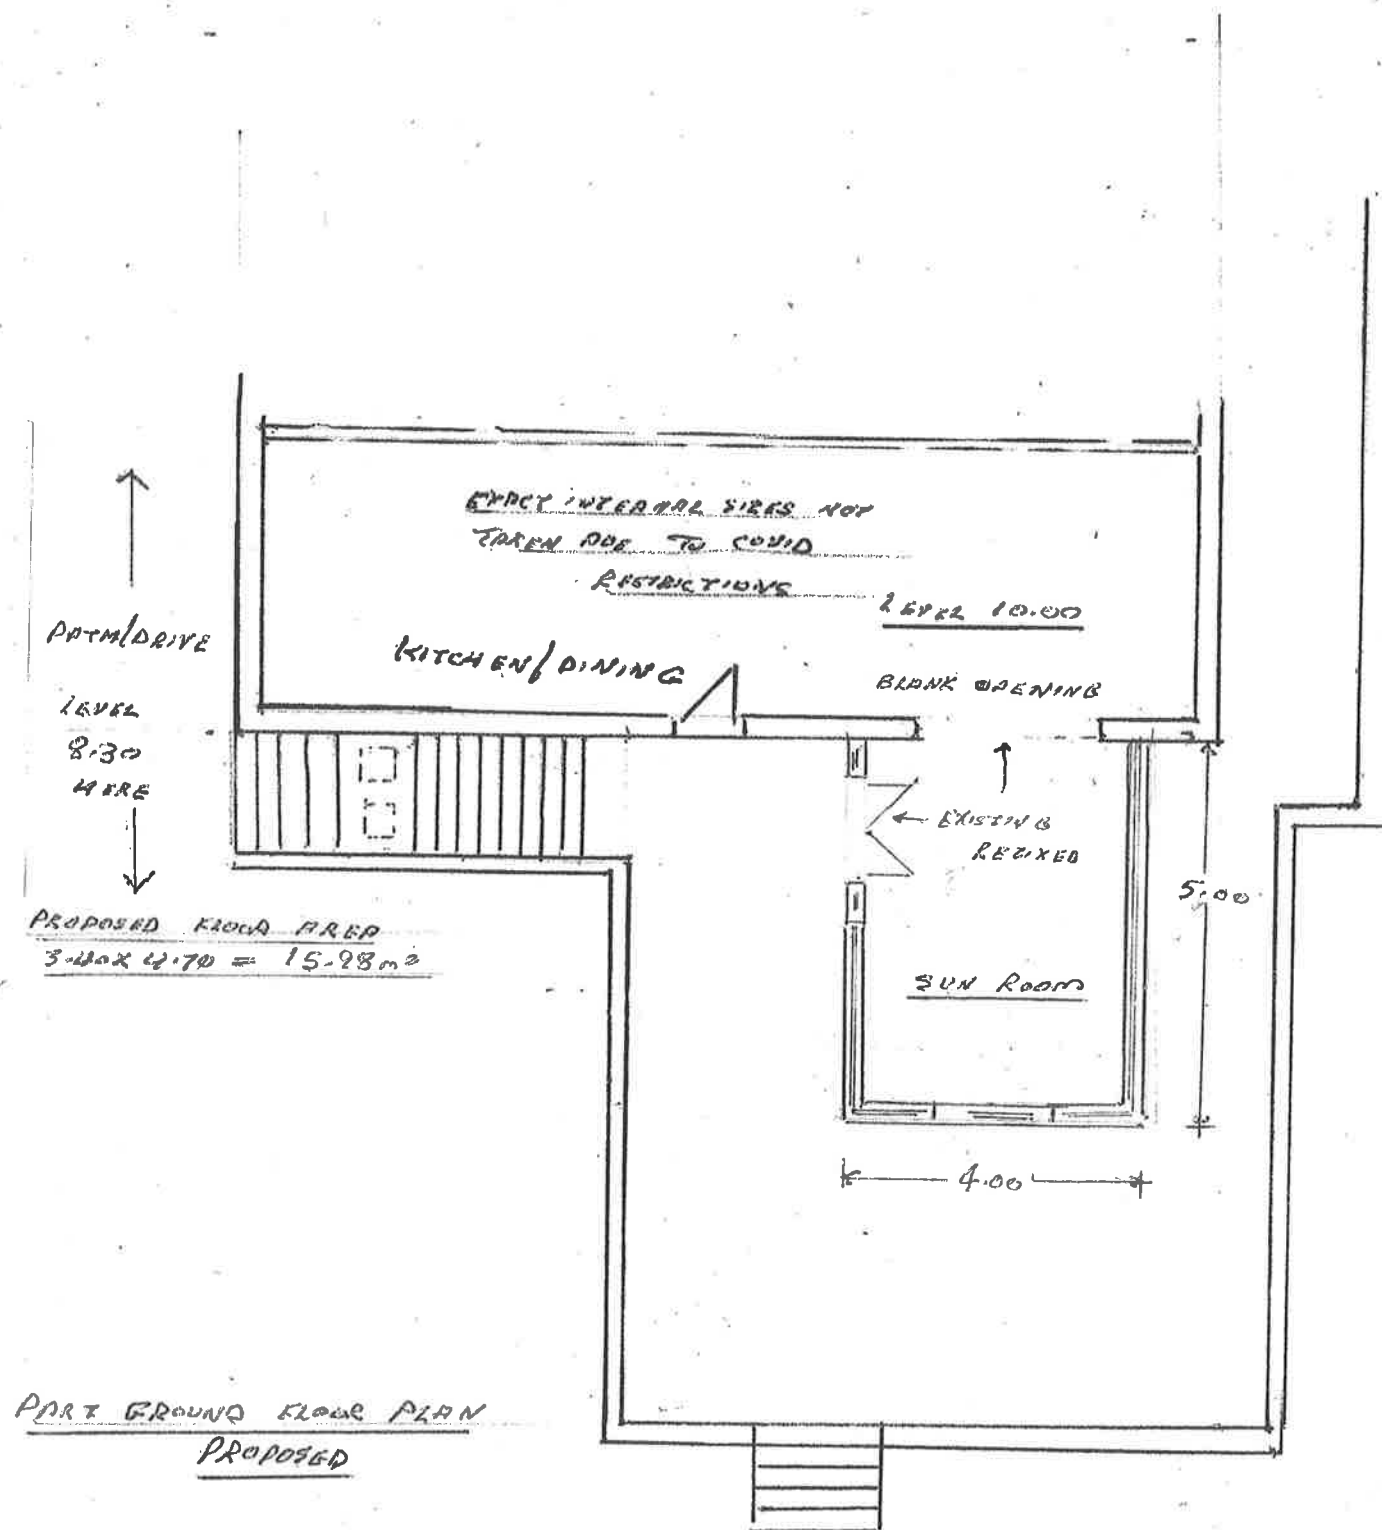

PROPOSED SINGLE STOREY REAR EXTENSION

at

75 PEN YR ALLTWHEN ALLTWHEN, PONTYRDDAWG

for

MRS/MRS RICHARD AND CATY MORRIS

FEBRUARY 2021