



01 BLOCK 1 - MATERIAL ELEVATION A
1 : 100



02 BLOCK 1 - MATERIAL ELEVATION B
1 : 100

MATERIAL KEY

MAIN CLADDING -
GULL GREY RAL 204 80 05

FEATURE BANDING -
ANTHRACITE GREY RAL 7016

COLOUR CLADDING -
LEAF GREEN RAL 6002

VERTICAL FEATURE CLADDING -
DAYLIGHT CLEAR

WINDOWS & DOORS AND CLADDING
TRIMS ANTHRACITE GREY RAL 7016

Notes

Do not scale from this drawing. Use figured dimensions only, which are displayed in millimeters unless stated otherwise. The contractor is requested to check all dimensions before work is put in hand. Any discrepancies within the drawing should be reported prior to commencement of works.

Copyright of this drawing belongs solely to CMKA Ltd. This drawing must only be used for the purpose for which it is supplied and its contents must not be reproduced for any purpose without written permission.

**CHAMBERLAIN
MOSS
KING**
architecture

97a Glebe Street | Penarth
Vale of Glamorgan | CF64 1EE

T. 02920 306400
www.chamberlainmossking.co.uk

Project INDUSTRIAL UNITS, GRAMIC WAY,
NEATH

Project number N262

Client JEHU PROJECT SERVICES LTD

Title BLOCK 1 - MATERIAL ELEVATIONS

Drawing number A124

Scale 1 : 100 at A1

Revision


Status WORK IN PROGRESS

Drawn PC

Date 19.11.20



03 BLOCK 1 - MATERIAL ELEVATION C
1 : 100

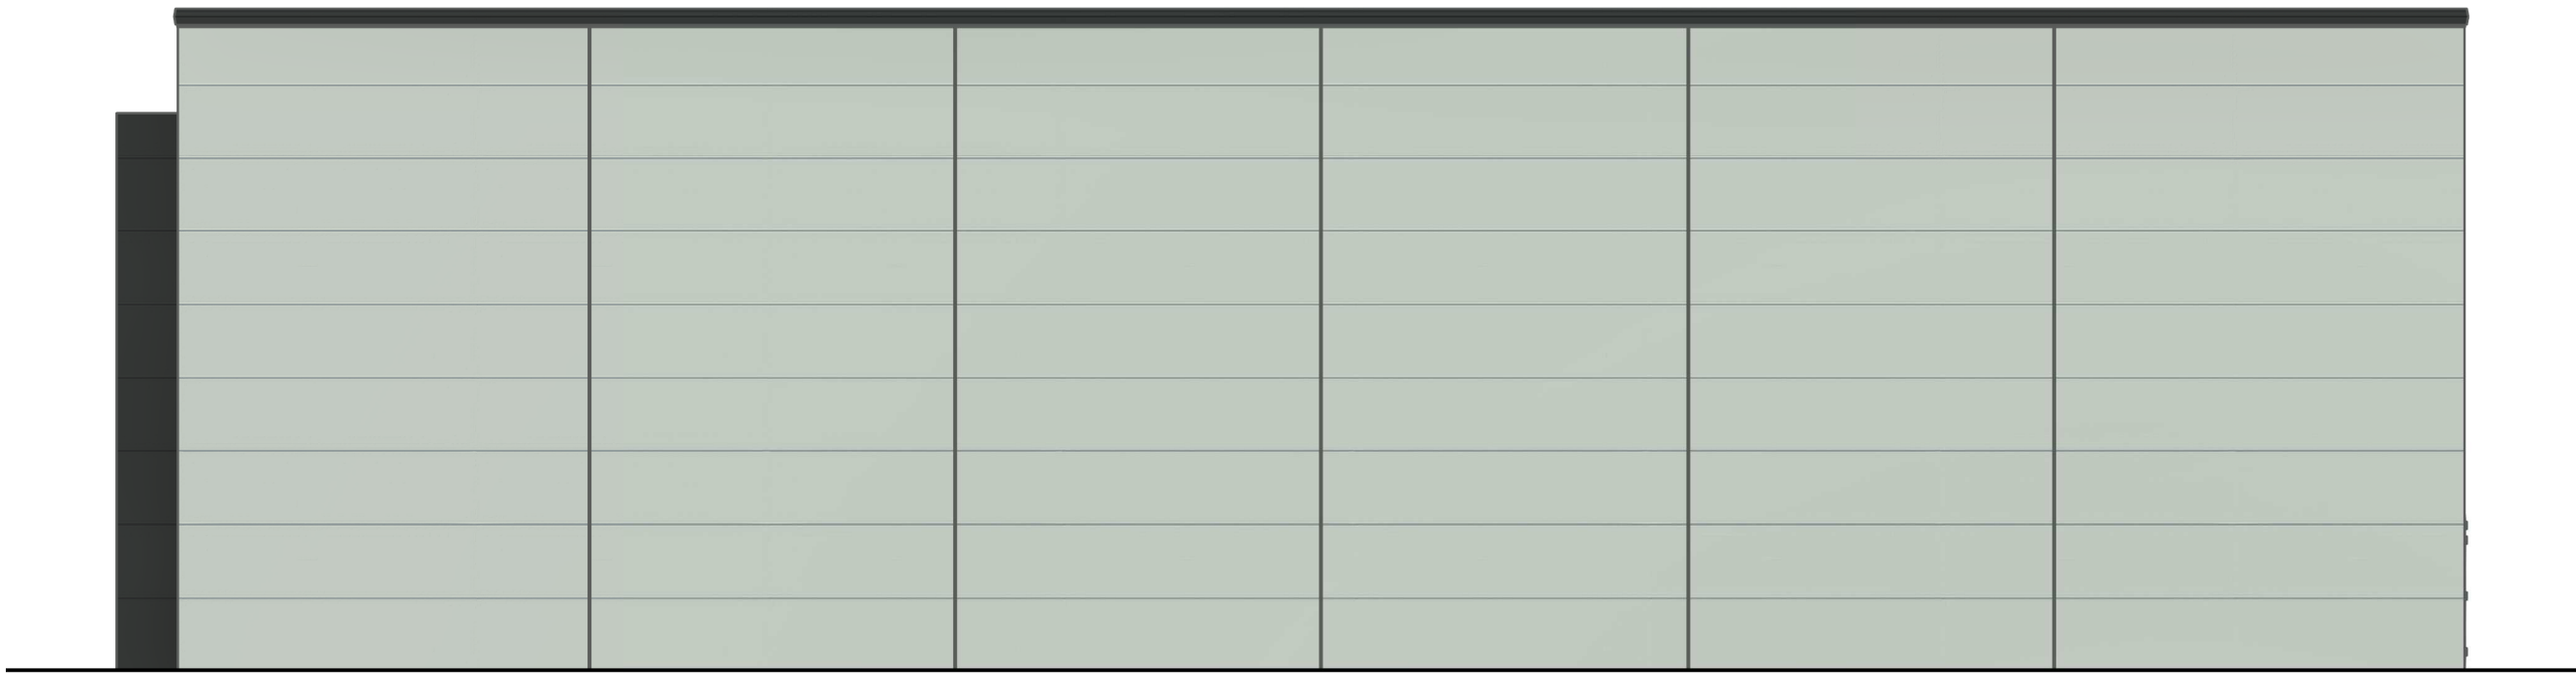

04 BLOCK 1 - MATERIAL ELEVATION D
1 : 100