



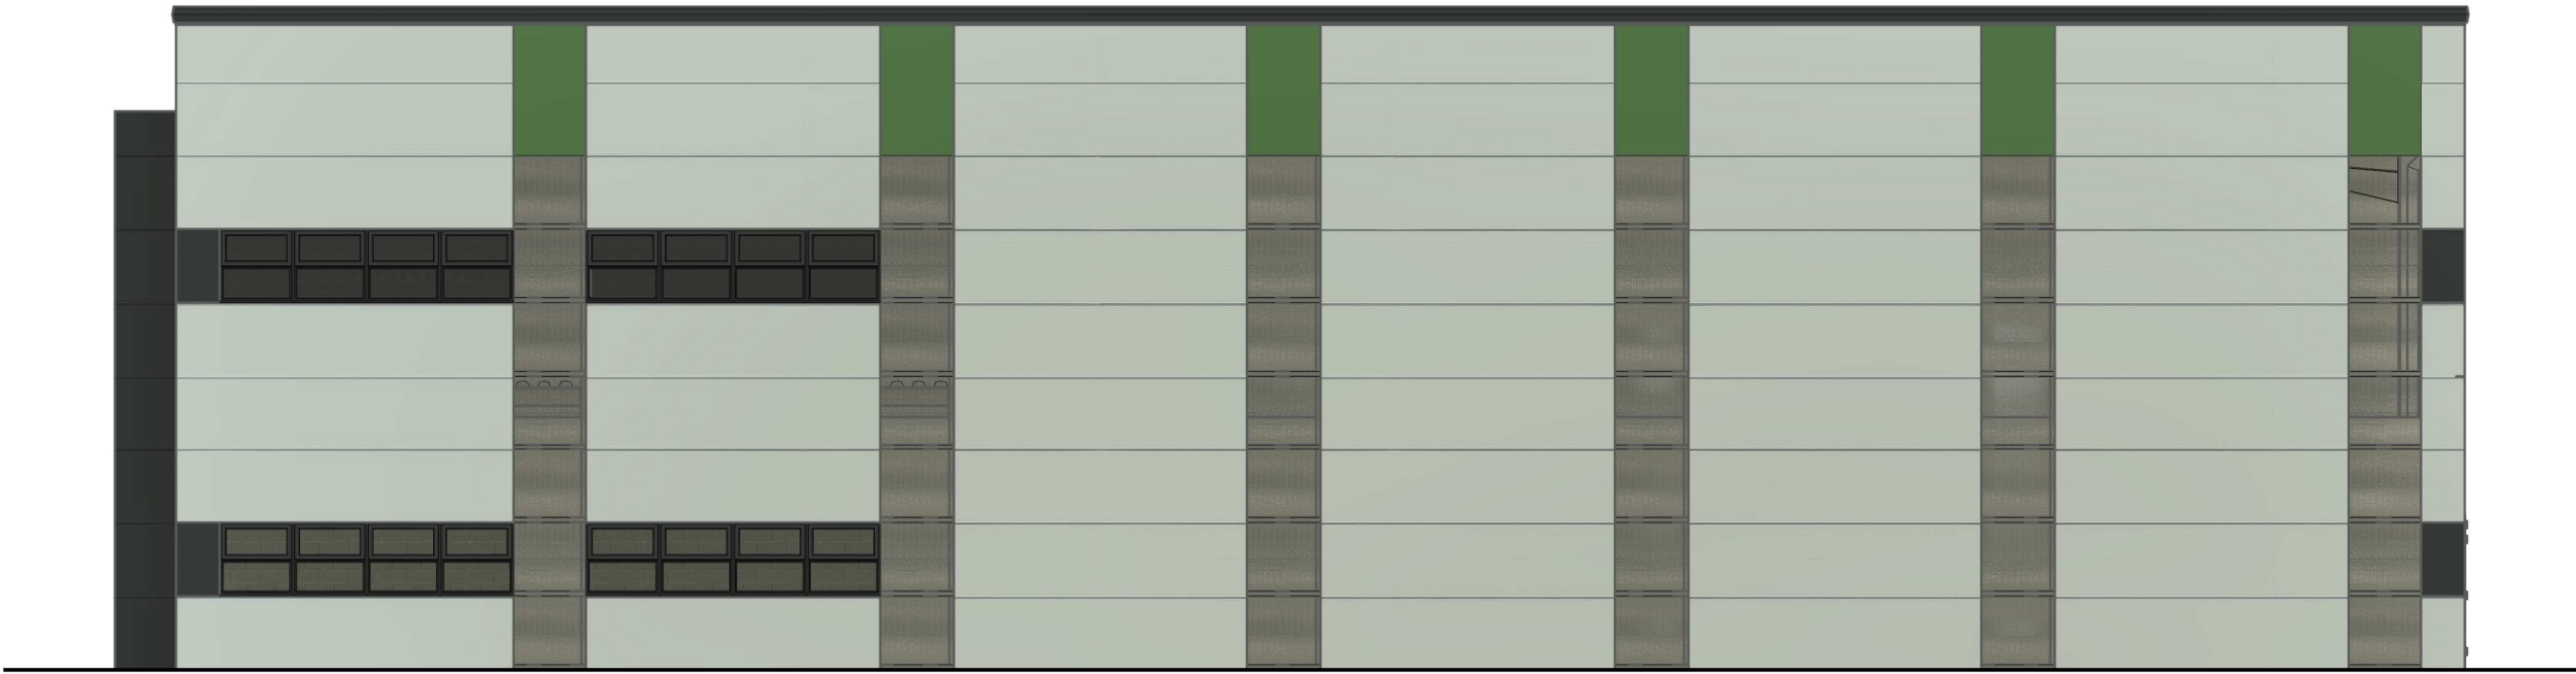


01 BLOCK 2 - MATERIAL ELEVATION A
1 : 100

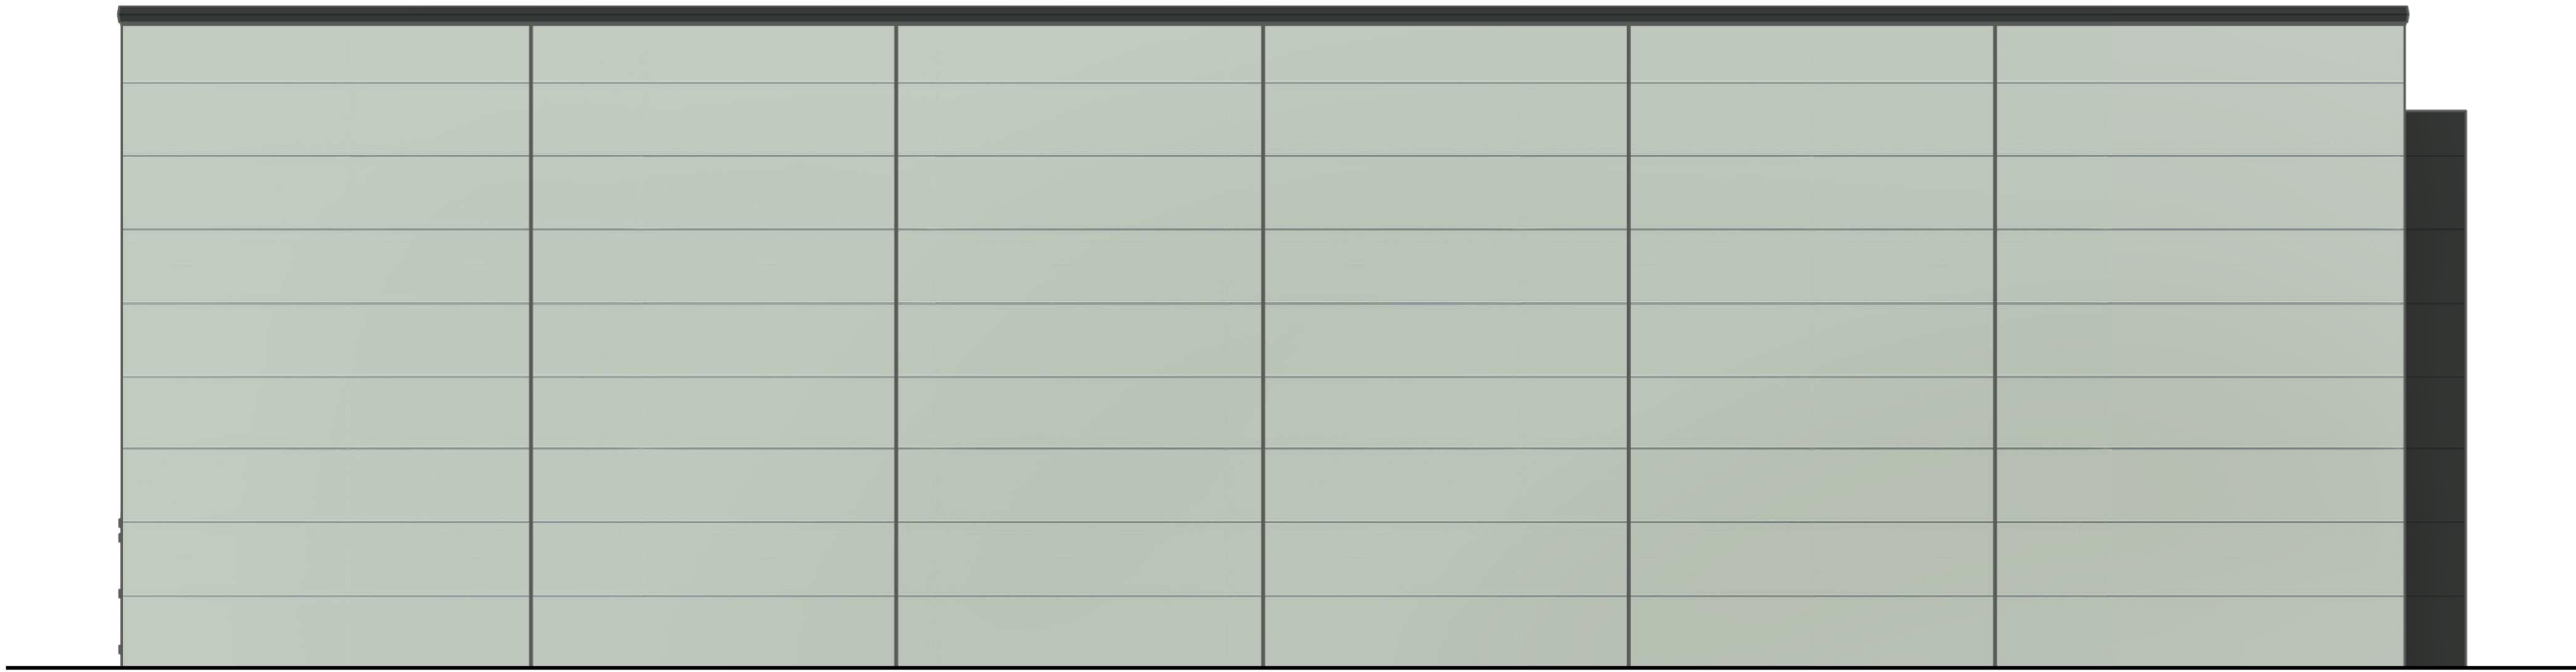

02 BLOCK 2 - MATERIAL ELEVATION B
1 : 100



03 BLOCK 2 - MATERIAL ELEVATION C
1 : 100

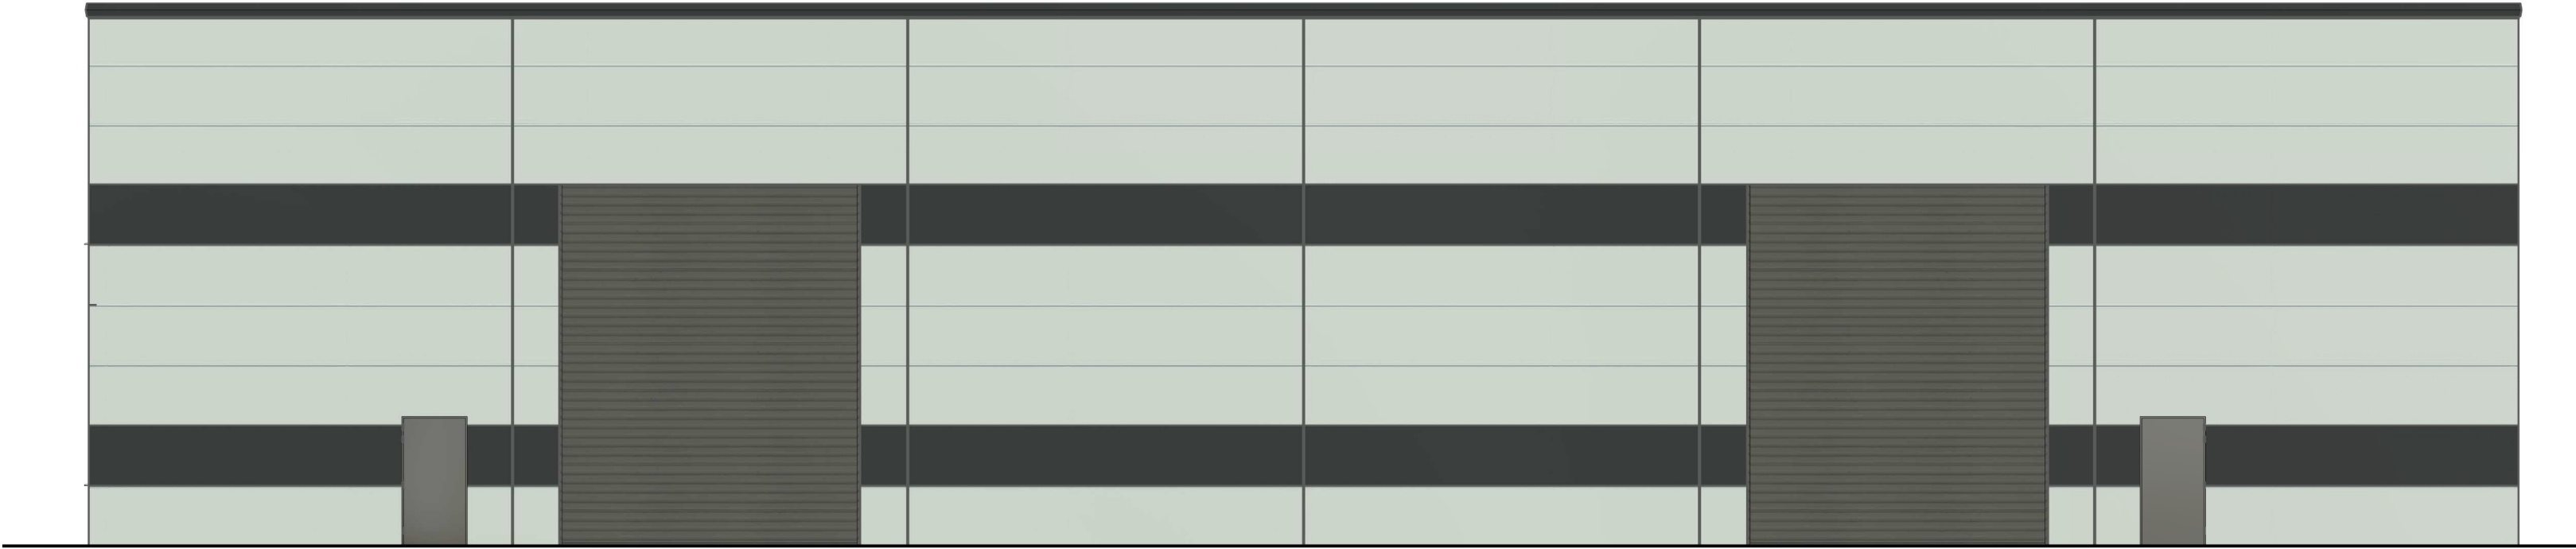

04 BLOCK 2 - MATERIAL ELEVATION D
1 : 100

MATERIAL KEY

	MAIN CLADDING - GULL GREY RAL 204 80 05
	FEATURE BANDING - ANTHRACITE GREY RAL 7016
	COLOUR CLADDING - LEAF GREEN RAL 6002
	VERTICAL FEATURE CLADDING - DAYLIGHT CLEAR

WINDOWS & DOORS AND CLADDING
TRIMS ANTHRACITE GREY RAL 7016

Notes

Do not scale from this drawing. Use figured dimensions only, which are displayed in millimeters unless stated otherwise. The contractor is requested to check all dimensions before work is put in hand. Any discrepancies within the drawing should be reported prior to commencement of works.

Copyright of this drawing belongs solely to CMKA Ltd. This drawing must only be used for the purpose for which it is supplied and its contents must not be reproduced for any purpose without written permission.

**CHAMBERLAIN
MOSS
KING**
architecture
97a Glebe Street | Penarth
Vale of Glamorgan | CF64 1EE
T. 02920 306400
www.chamberlainmossking.co.uk

Project	INDUSTRIAL UNITS, CRAMIC WAY, NEATH
Project number	N262
Client	JEHU PROJECT SERVICES LTD
Title	BLOCK 2 - MATERIAL ELEVATIONS
Drawing number	A125
Scale	1 : 100 at A1
Revision	
Status	WORK IN PROGRESS
Drawn	PC
Date	19.11.20