



01 BLOCK 3 - MATERIAL ELEVATION A
1 : 100

MATERIAL KEY

MAIN CLADDING -
GULL GREY RAL 204 80 05

FEATURE BANDING -
ANTHRACITE GREY RAL 7016

COLOUR CLADDING -
LEAF GREEN RAL 6002

VERTICAL FEATURE CLADDING -
DAYLIGHT CLEAR


**WINDOWS & DOORS AND CLADDING
TRIMS ANTHRACITE GREY RAL 7016**



02 BLOCK 3 - MATERIAL ELEVATION B
1 : 100



03 BLOCK 3 - MATERIAL ELEVATION C
1 : 100

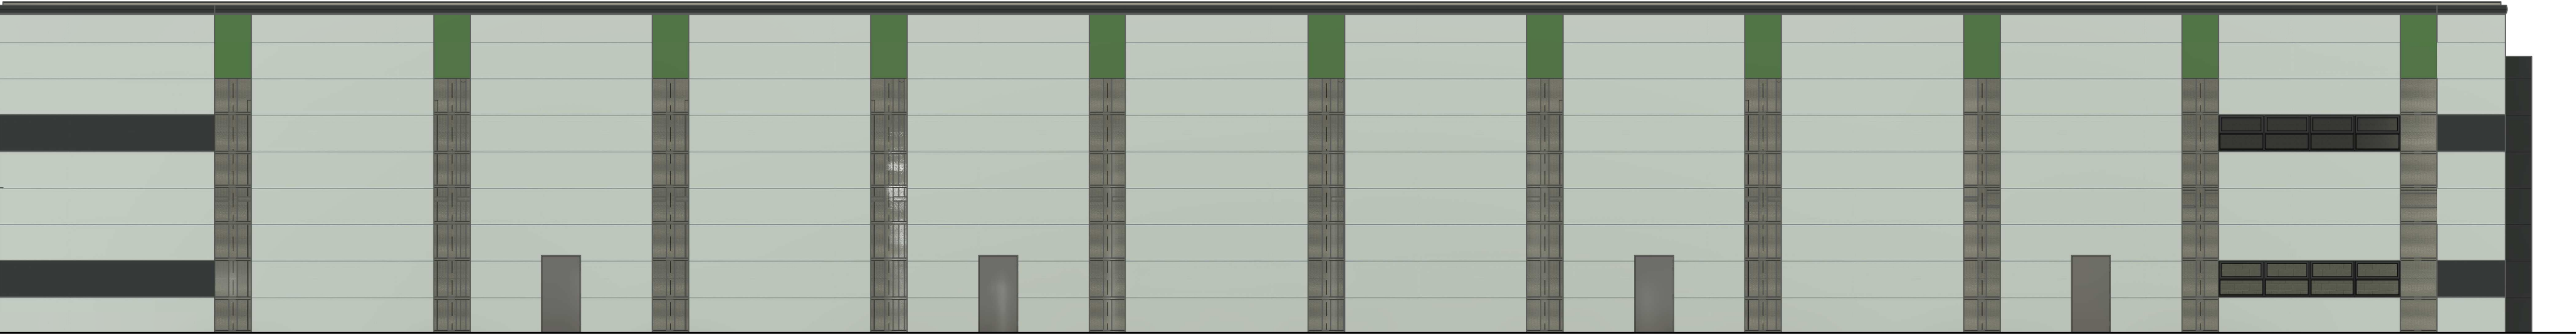

04 BLOCK 3 - MATERIAL ELEVATION D
1 : 100

Notes

Do not scale from this drawing. Use figured dimensions only, which are displayed in millimeters unless stated otherwise. The contractor is requested to check all dimensions before work is put in hand. Any discrepancies within the drawing should be reported prior to commencement of works.

Copyright of this drawing belongs solely to CMKA Ltd. This drawing must only be used for the purpose for which it is supplied and its contents must not be reproduced for any purpose without written permission.

CHAMBERLAIN
MOSS
KING
architecture

97a Glebe Street | Penarth
Vale of Glamorgan | CF64 1EE
T. 02920 306400
www.chamberlainmossking.co.uk

Project	INDUSTRIAL UNITS, CRAMIC WAY, NEATH
Project number	N262
Client	JEHU PROJECT SERVICES LTD
Title	BLOCK 3 - MATERIAL ELEVATIONS
Drawing number	A126
Scale	1 : 100 at A1
Revision	
Status	WORK IN PROGRESS
Drawn	PC
Date	19.11.20