


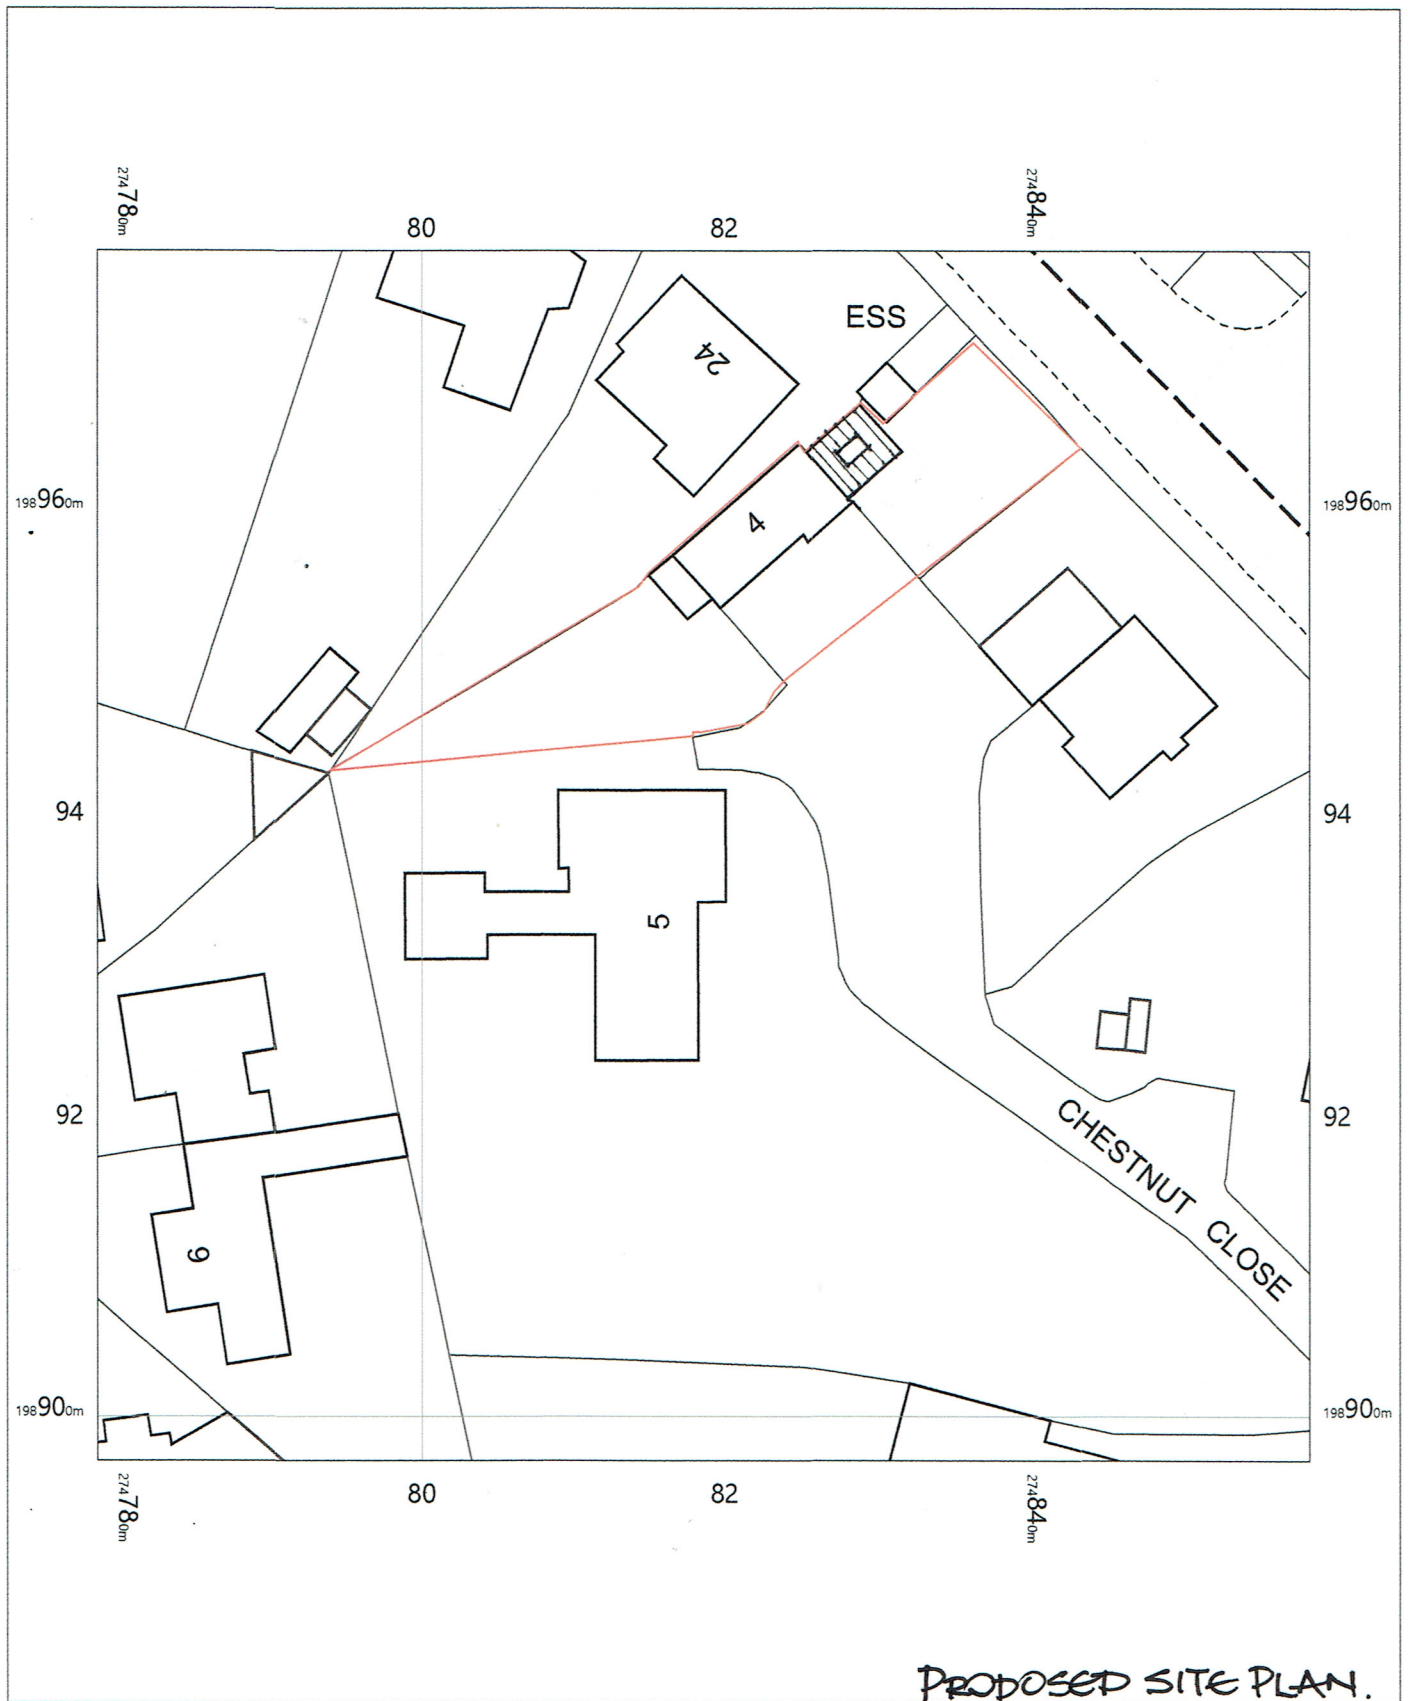


4 Chestnut Close,
Neath,
SA10 7AU

OS MasterMap 1250/2500/10000 scale
Tuesday, February 23, 2021, ID: MPMBW-00941090
www.blackwellmapping.co.uk

1:500 scale print at A4, Centre: 274819 E, 198937 N

©Crown Copyright Ordnance Survey. Licence no. 100041041

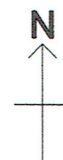

BLACKWELL'S
MAPPING SERVICES
PERSONAL & PROFESSIONAL MAPPING
www.blackwellmapping.co.uk

TEL: 0800 151 2612
maps@blackwell.co.uk