


c:\users\caroline.wardle\documents\00_carolines work for pgs server\gilfach\01_cad files\g11_2021_02 - location plan\g11_2021_02_001 - location plan.dwg

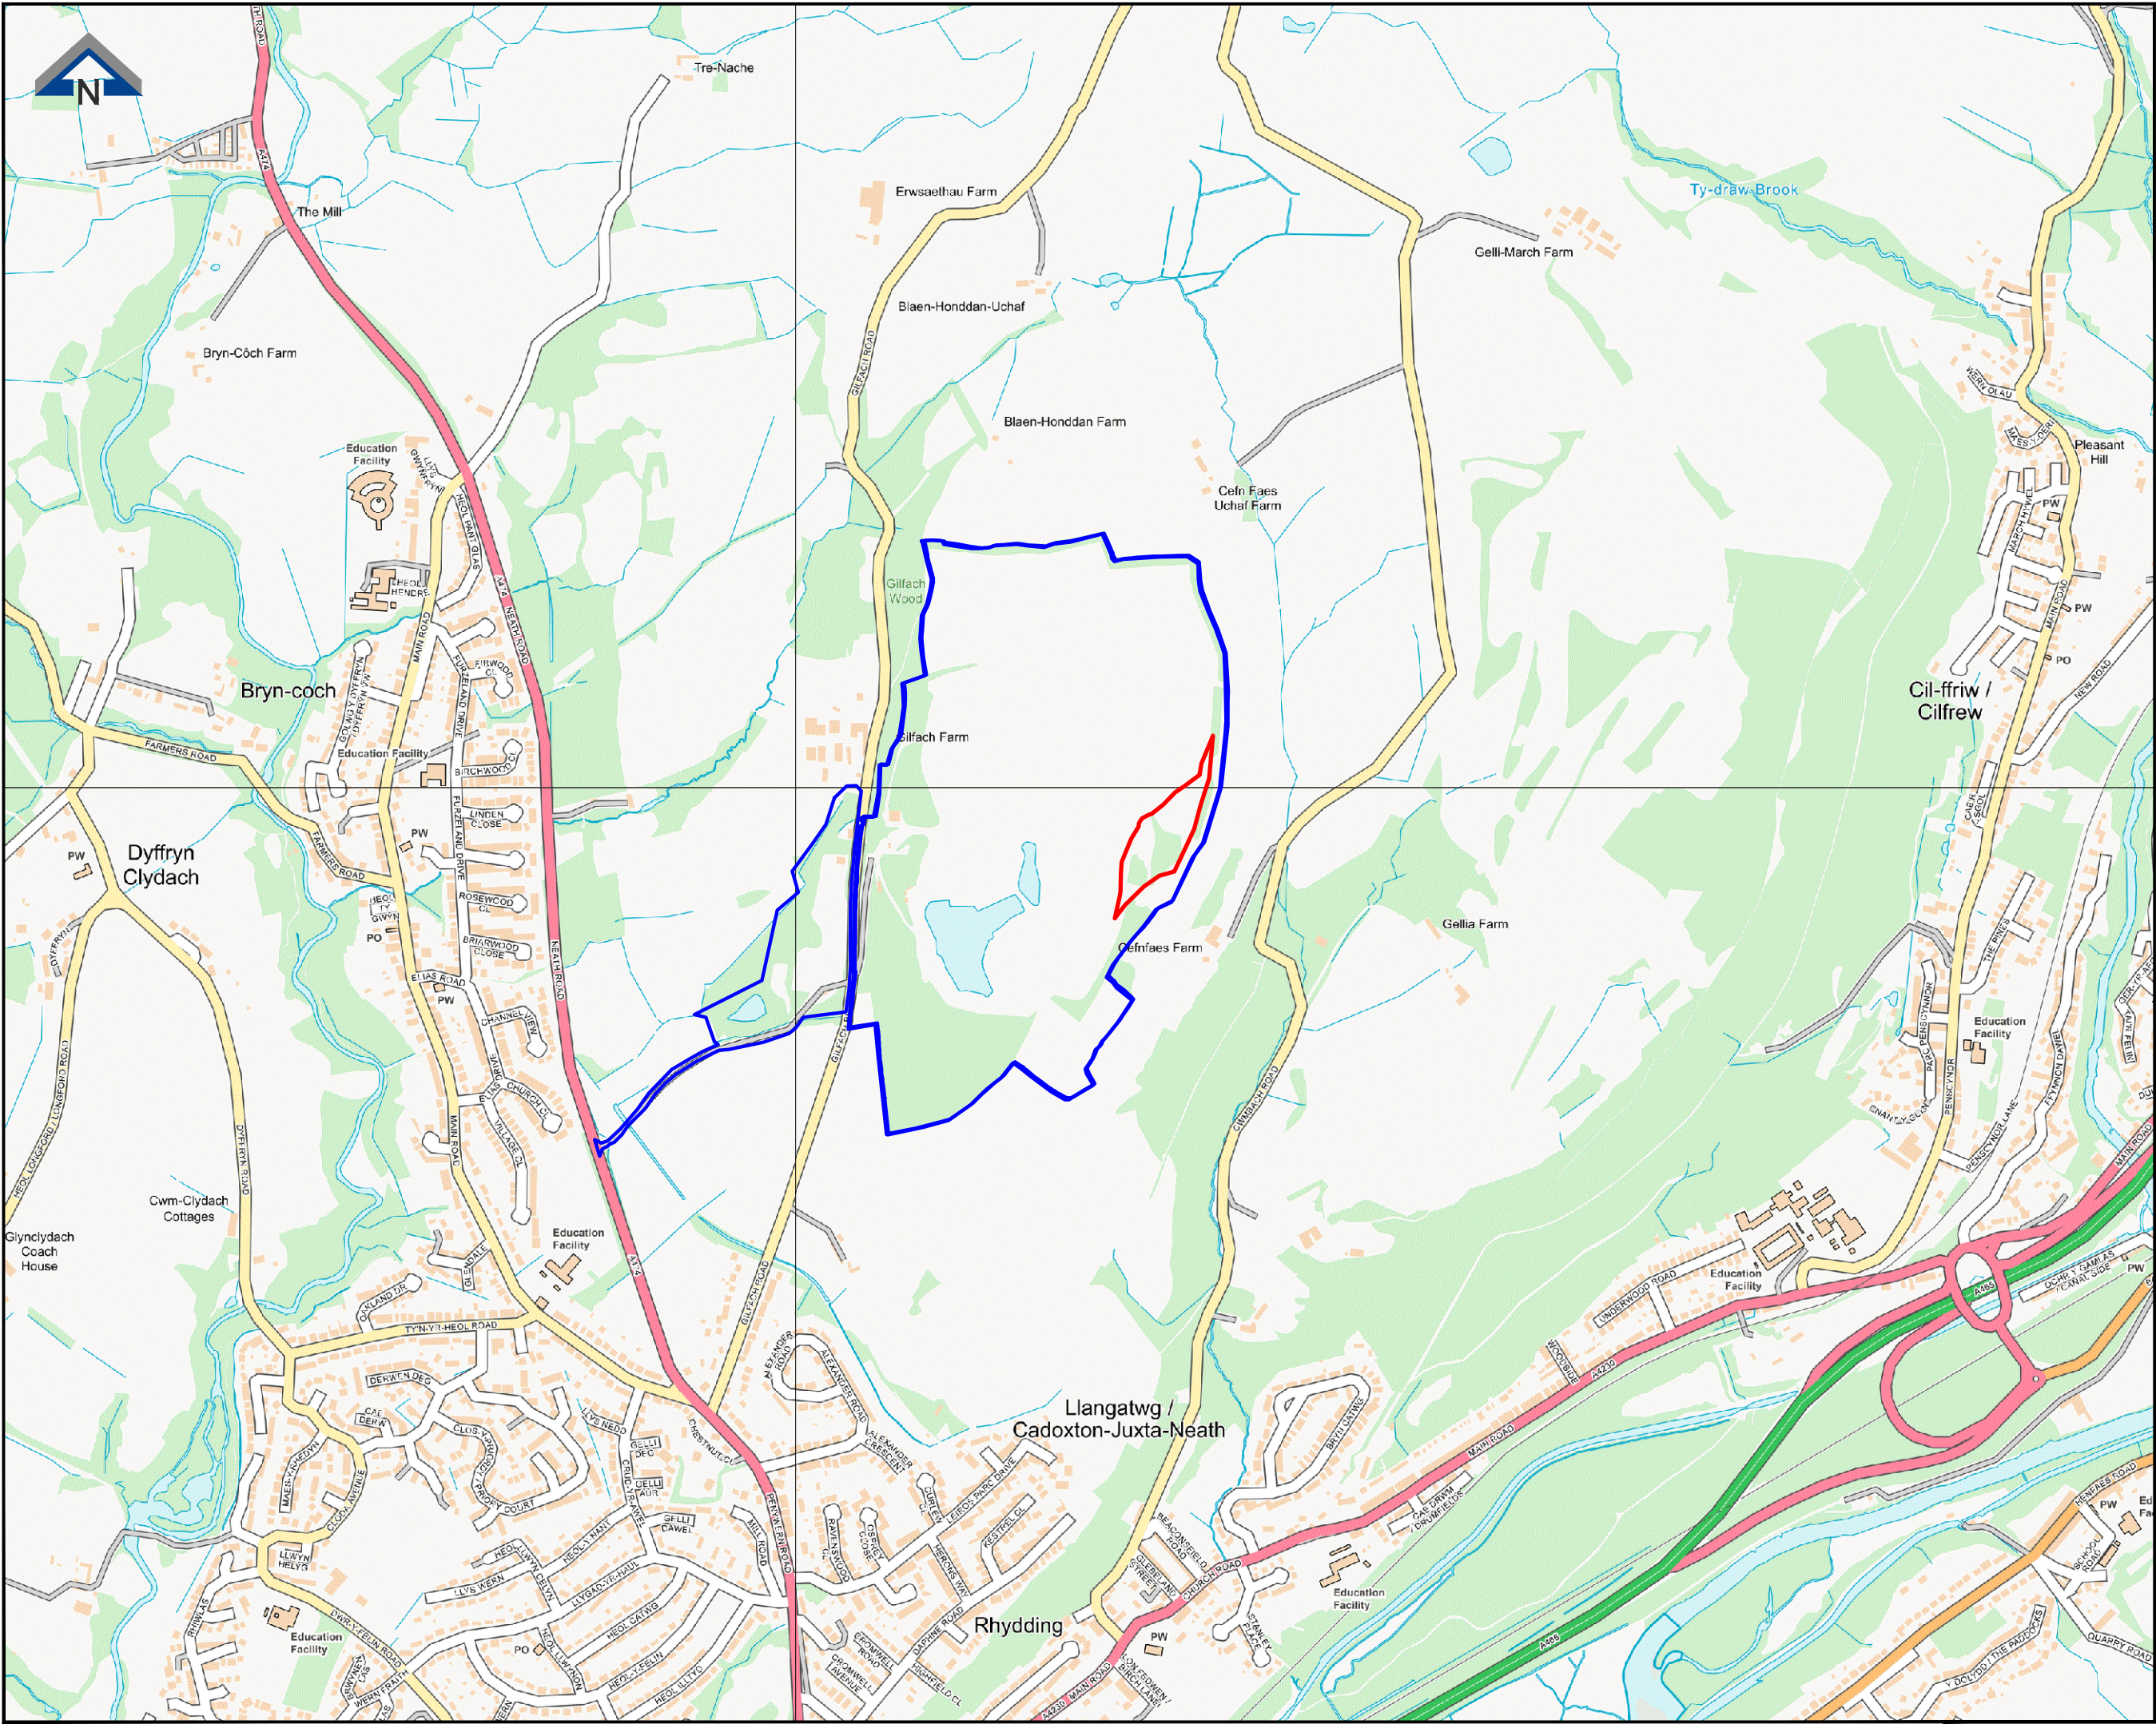

Legend

-  Application Area
-  Land in Applicants Control

© Crown copyright and database rights
2019 Ordnance Survey 0100031673



Gilfach Quarry

Site Location Plan

Drawn by: SDD/caw
Date: 01-02-2021
Scale@A3: 1:10 000

Drawing No: G11_2021_02_001
Revision: -