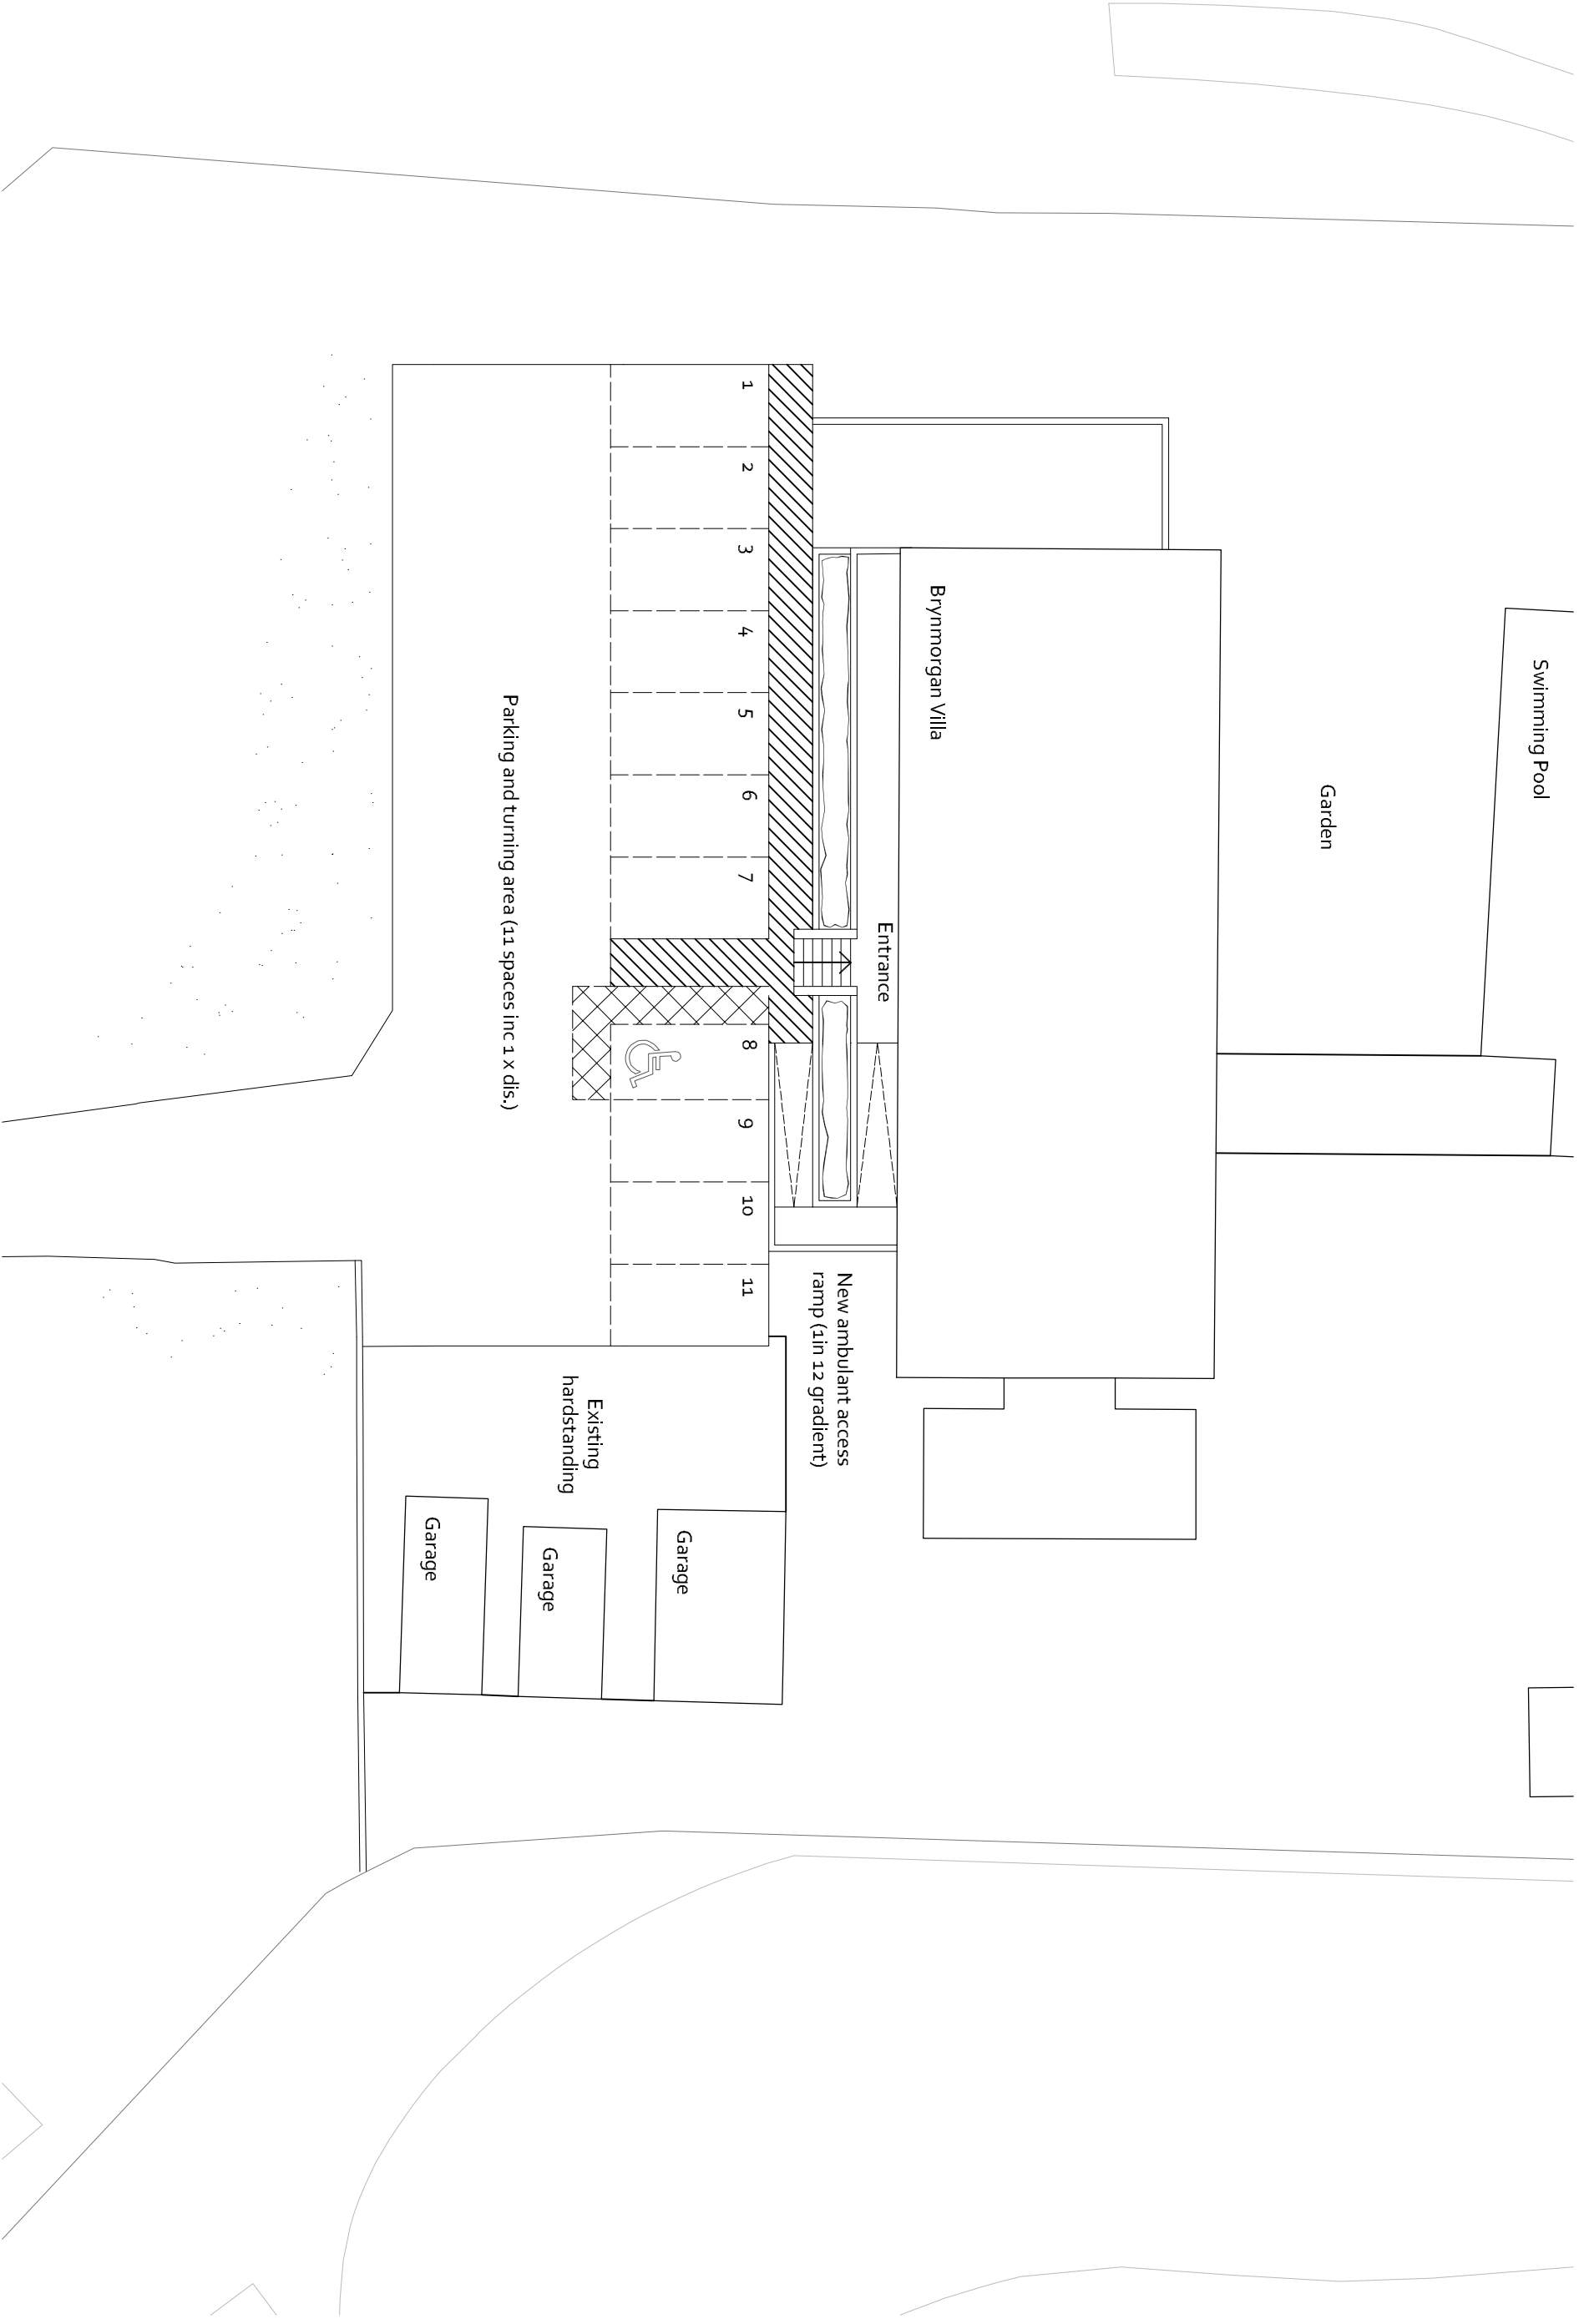


Project Name **Brynmorgan Villa, Upper Cwmtwrch**

Project Ref **OAD_5203**

Drawing Ref **1102**

Drawing Name **Proposed Site Layout**

Scale **1:200**

Paper Size **A3**

Status **P**

Rev **A**

e: team@oadstudio.co.uk t: 07811177618 / 07817095518