

Superseded



Cwm Planning & Design Ltd.
(architectural and Draughting Services)

Client:

Donna Colwill
22A Cilmaengwyn Road
Cilmaengwyn
Pontardawe
SA8 4QL

Project Title:

PROPOSED RESIDENTIAL DWELLINGS (2 No.)
on Land adj. to 'CAMELOT'
Graig Road
Godre'r Graig
Neath Port Talbot

General Notes:

1. Do not scale from this drawing, take figured dimensions only.
2. Dimensions are in millimeters unless otherwise stated.

Drawing Issue:

OUTLINE PLANNING

Drawing Title:

EXISTING & PROPOSED SITE SECTIONS

Drawing No:

003

Revision:

Date:

16-02-2021



Revised:

Scale(s):

1:250

Paper Size:

A3

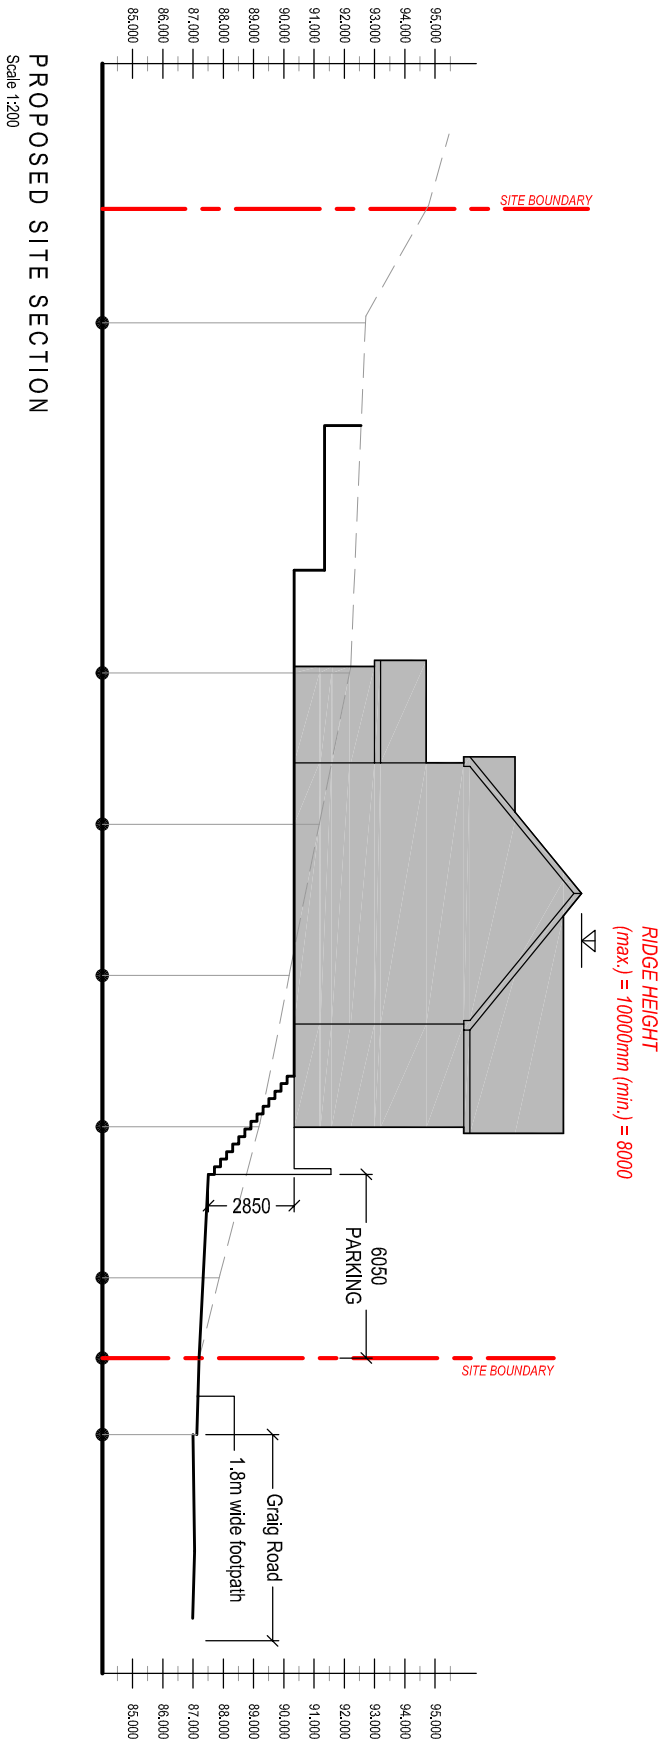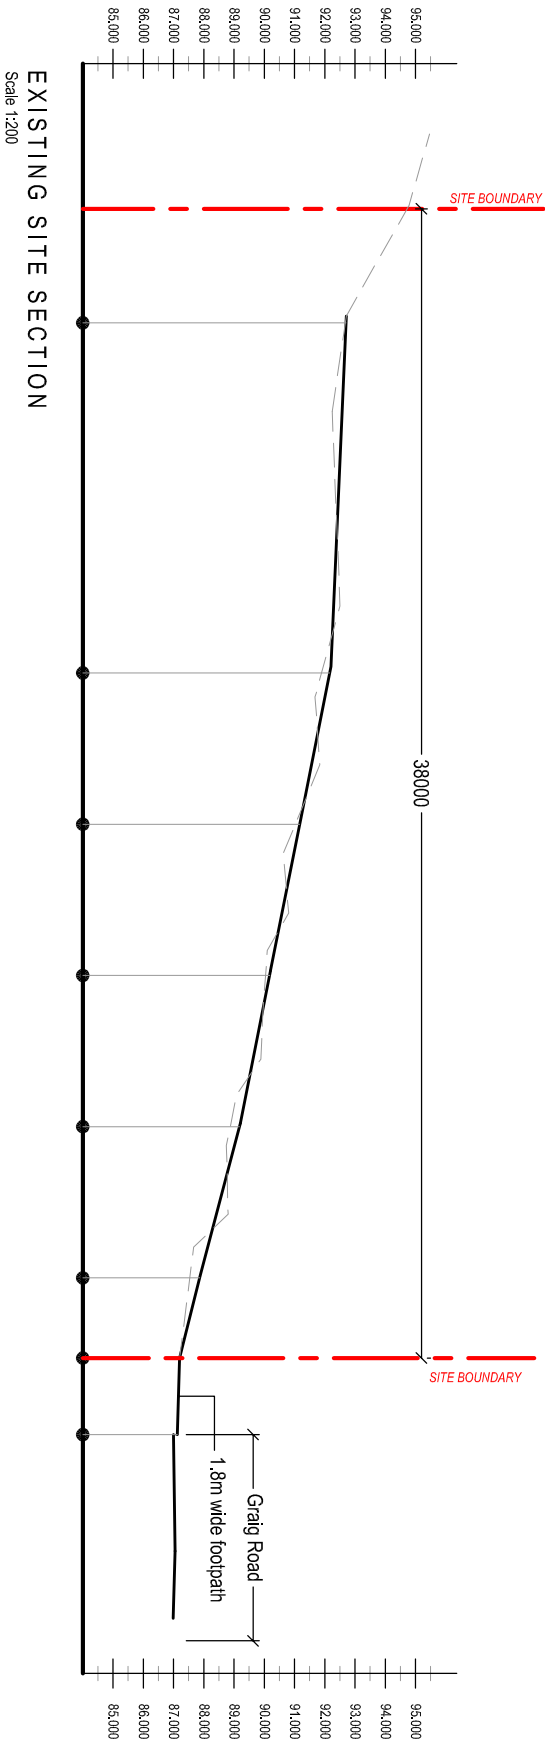

INDICATIVE LAYOUT
- FOR GUIDANCE ONLY -