


This drawing is intended to be viewed in colour—a monochrome copy should not be relied upon.

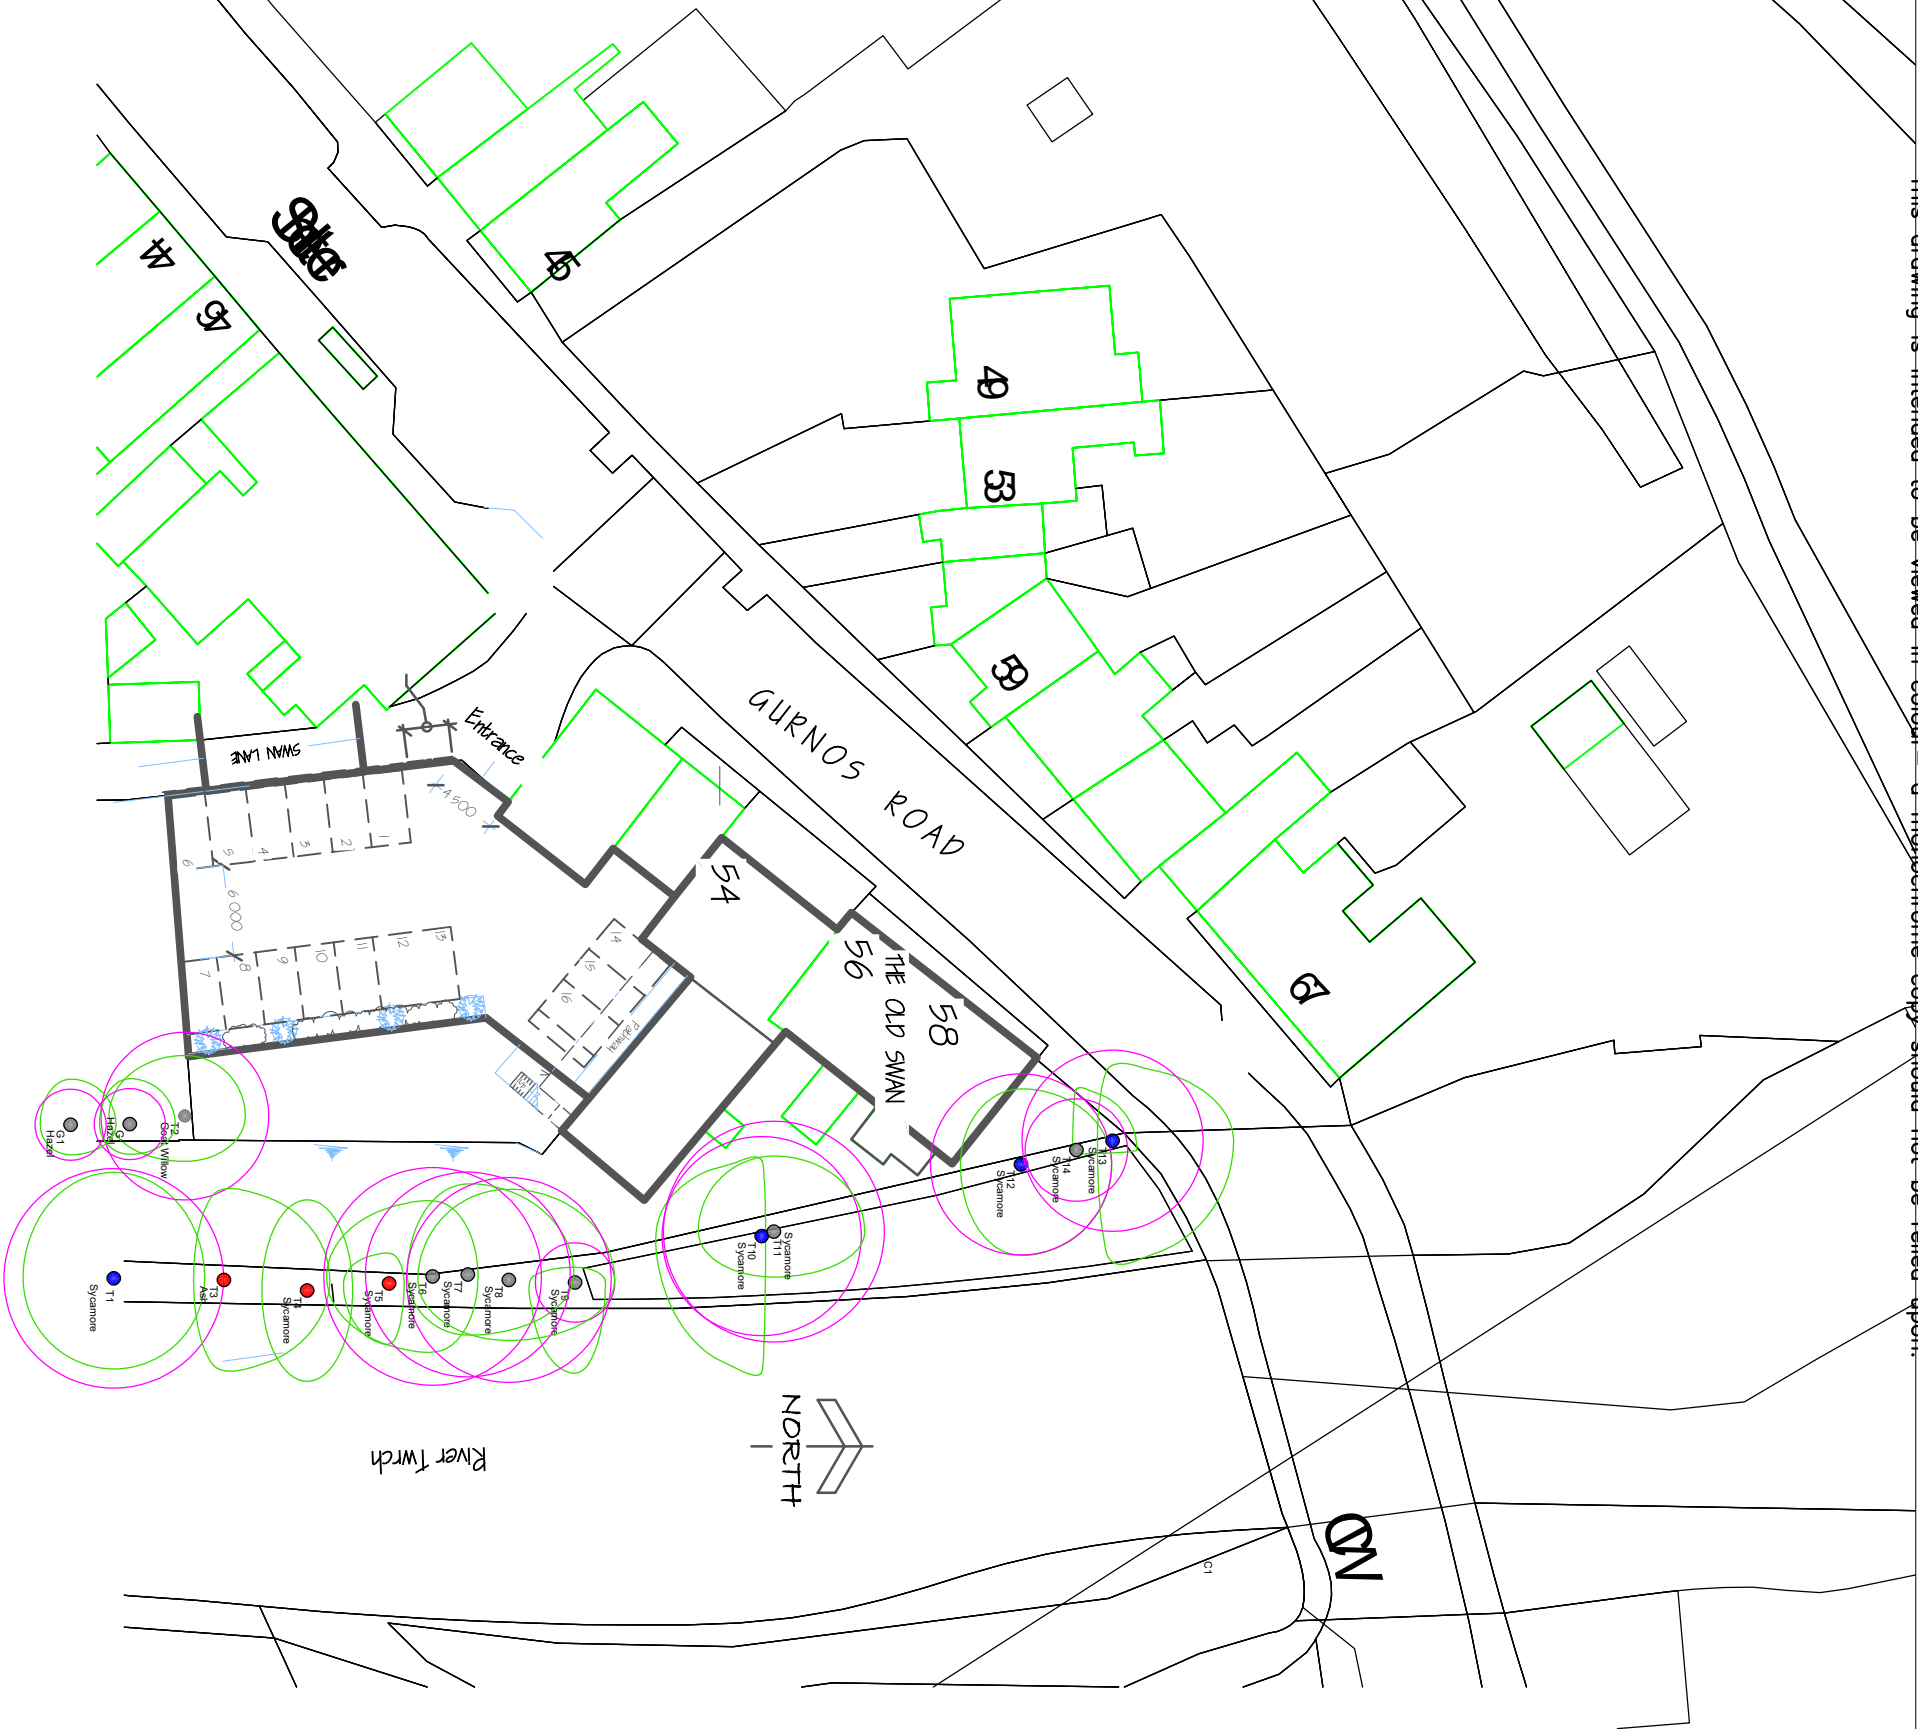

T12 Tree number
(T) Tree or (G)
Group

Canopy outline

Root Protection
Area (RPA)

Category U
tree centre

Category A
tree centre

Category B
tree centre

Category C
tree centre

CLIENT:

Robert Bowen
Planning &
Development LTD

PROJECT:
Old Swan Inn
Ystalefera

DRAWING TITLE:
Tree Location and
Constraints Plan

DRAWING NO:

ARW1094:01

DATE:

09/02/2021

SCALE:

1:500@A3

This drawing is intended to be viewed in colour—a monochrome copy should not be relied upon.