
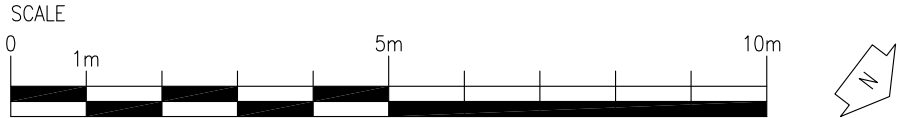


| STATUTORY STATUS |                |
|------------------|----------------|
| LISTED           | YES - GRADE II |
| CONSERVATION     | YES            |

**NOTE**  
This drawing has been prepared from historical information that cannot be guaranteed accurate. Responsibility is not accepted for errors made by others in scaling from this drawing. All construction information should be taken from figured dimensions only. All dimensions should be checked on site prior to the manufacture of any components.

| HATCHING                                                                            |                         |
|-------------------------------------------------------------------------------------|-------------------------|
|  | New Partition wall      |
|  | Existing Partition wall |
|  | New Partition wall      |
|  | Structural wall         |
|  | New Partition wall      |
|  | Area not in scope       |

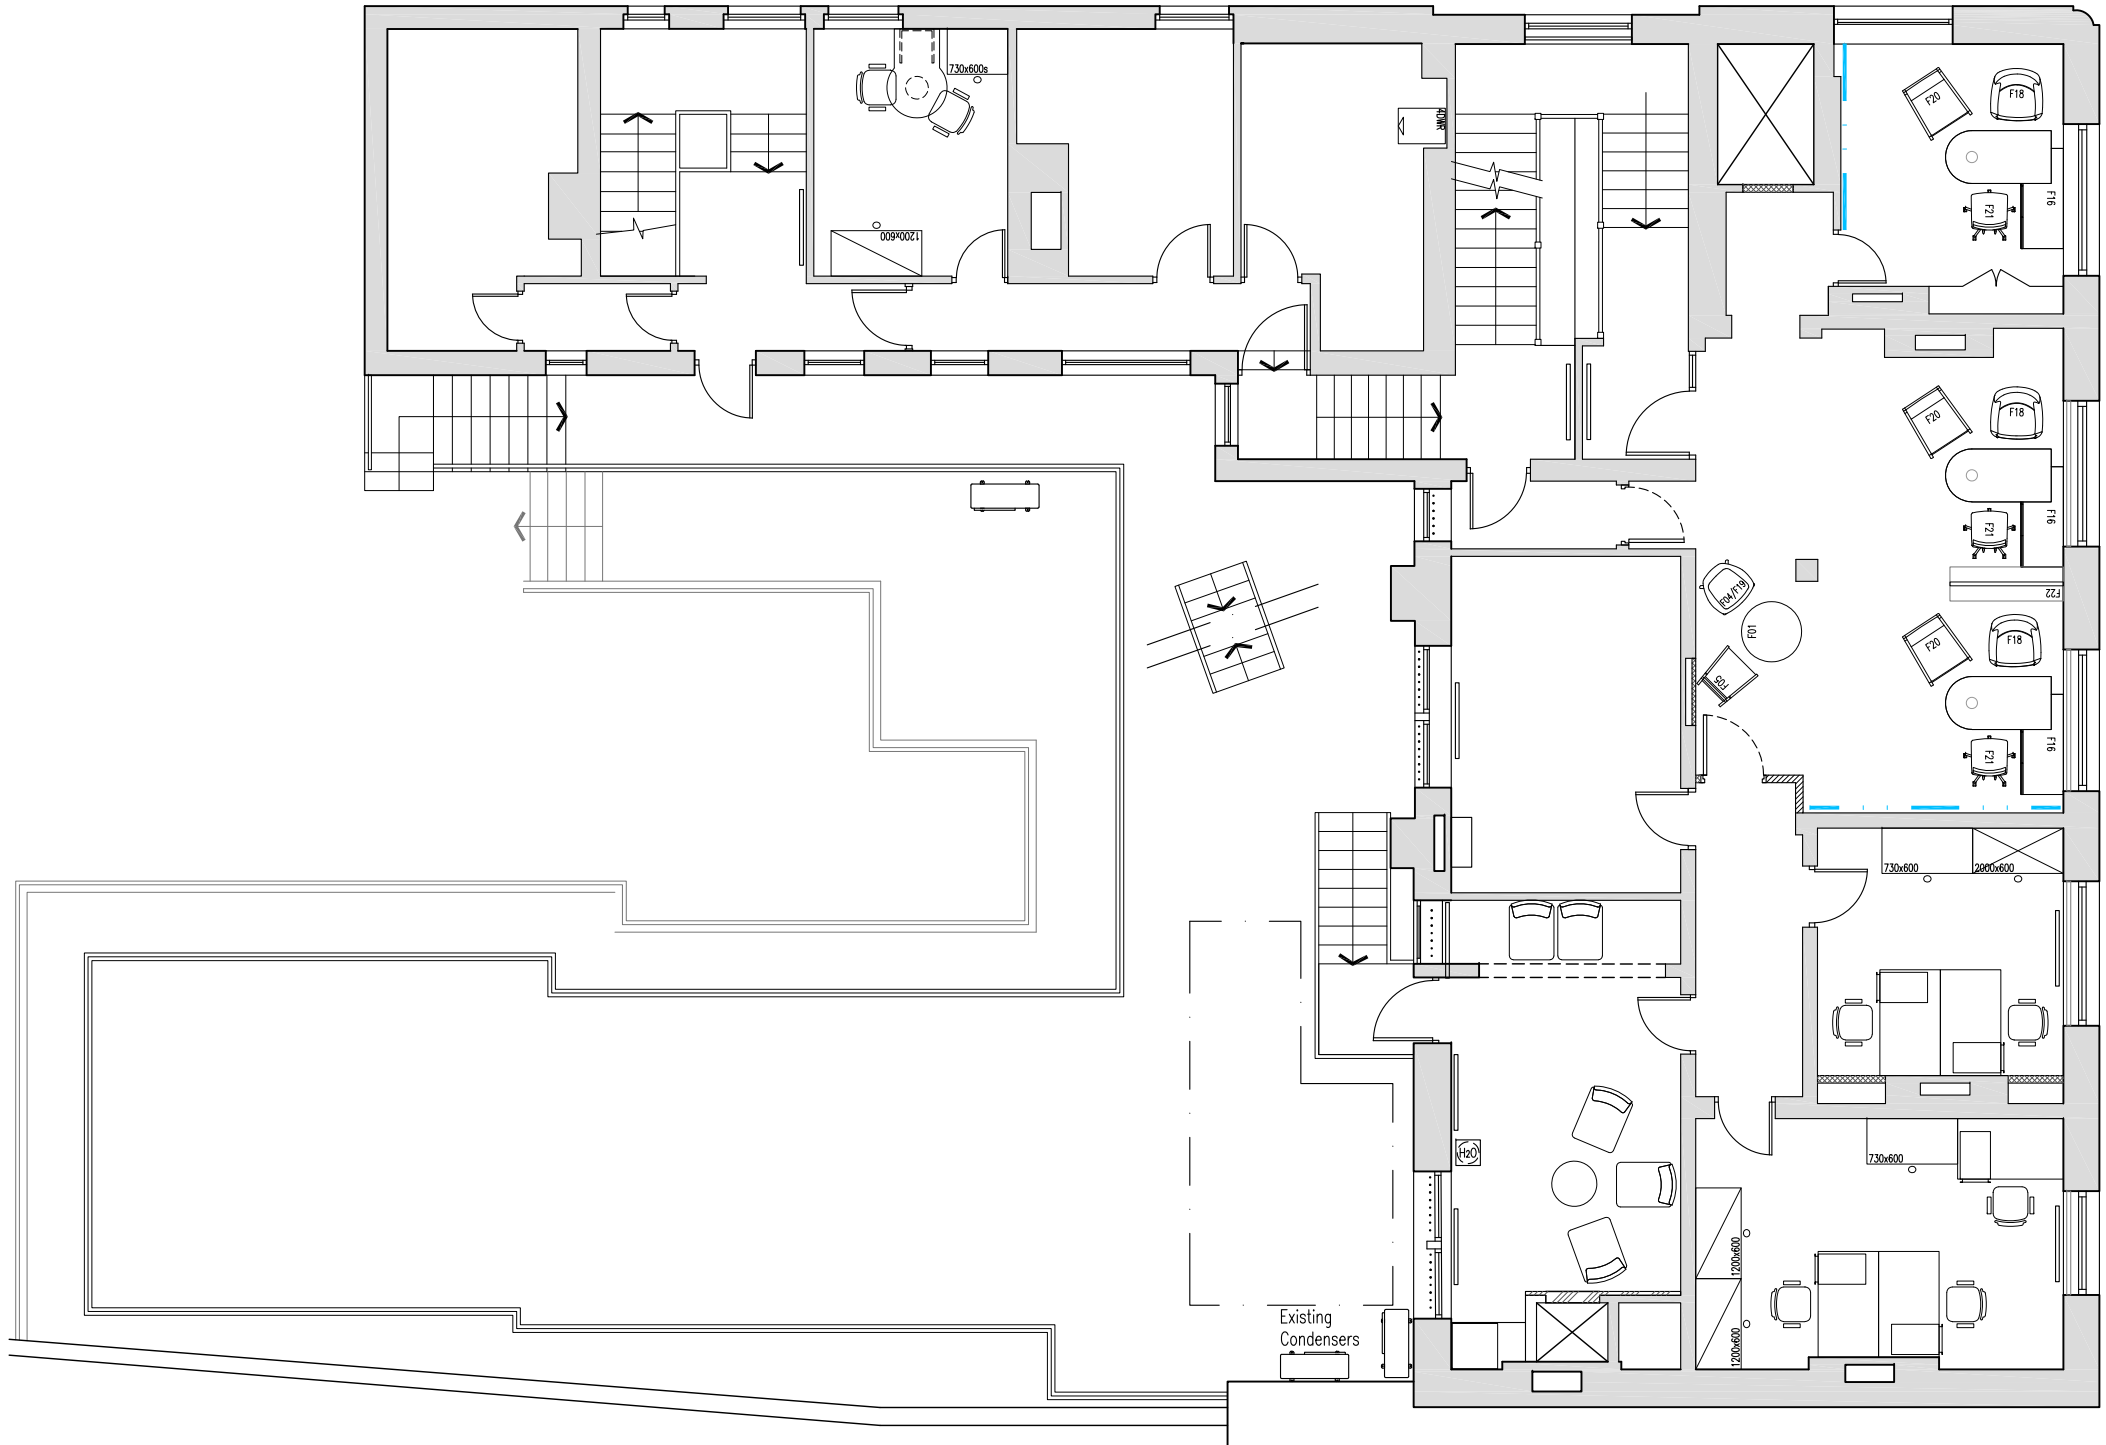

PLANNING



ISG  
Boleyn House,  
St Augustines  
Business Park,  
Whitstable,  
Kent CT5 2QJ

Project

**NEATH**

9 THE PARADE  
NEATH  
WEST GLAMORGAN, SA11 1RE  
PIM No.



Drawing Title

**FIRST FLOOR LAYOUT  
AS EXISTING  
ASSET REPLACEMENT 2019**

|                                    |             |                                 |                    |
|------------------------------------|-------------|---------------------------------|--------------------|
| Branch Sort Code                   | Branch ID   | Supplier Project No<br>BY105186 |                    |
| Scale<br>1:100@A3                  | Drawn<br>PC | Checked                         | Date<br>29/07/2019 |
| Drg.No<br>BY105186_203             |             | Revision                        |                    |
| Architectural Practice: ISG Design |             |                                 |                    |