


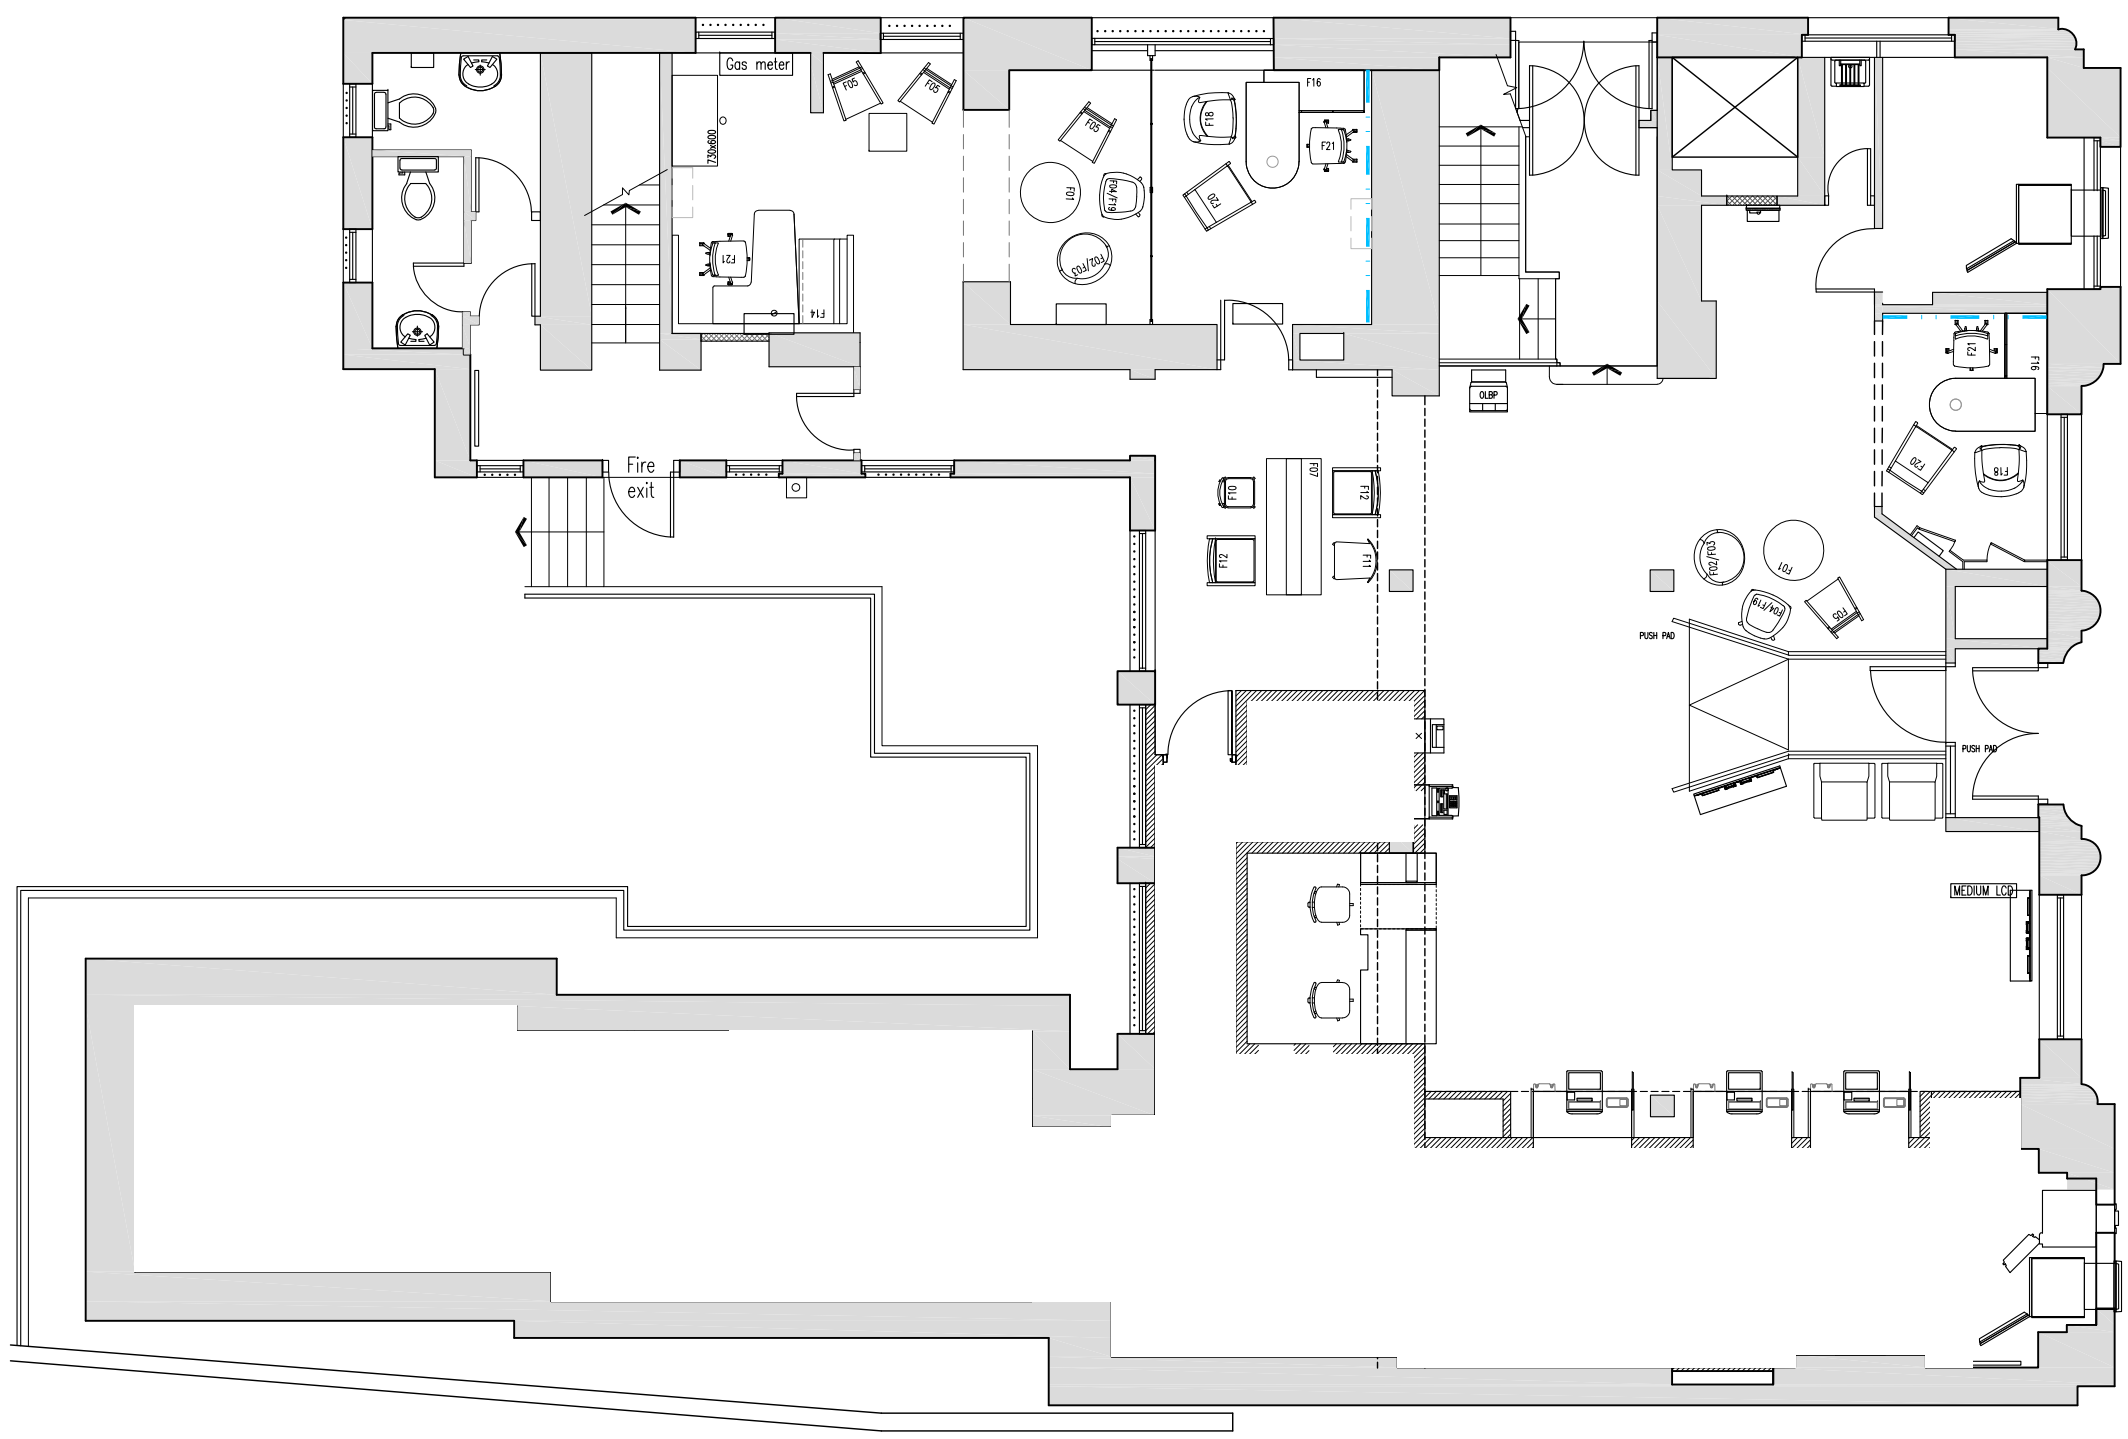

STATUTORY STATUS	
LISTED	YES - GRADE II
CONSERVATION	YES

NOTE
This drawing has been prepared from historical information that cannot be guaranteed accurate. Responsibility is not accepted for errors made by others in scaling from this drawing. All construction information should be taken from figured dimensions only. All dimensions should be checked on site prior to the manufacture of any components.

HATCHING	
	New Partition wall
	Existing Partition wall
	New Partition wall
	New Partition wall
	Structural wall
	Area not in scope

DATE :	REV	DRAWN	CHECKED	NOTES
--------	-----	-------	---------	-------



ISG
Boleyn House,
St Augustines
Business Park,
Whitstable,
Kent CT5 2QJ


Project

NEATH

9 THE PARADE
NEATH
WEST GLAMORGAN, SA11 1RE
PIM No.

BARCLAYS

Drawing Title			
GROUND FLOOR LAYOUT AS EXISTING ASSET REPLACEMENT 2019			
Branch Sort Code		Branch ID	Supplier Project No BY105186
Scale 1:100@A3	Drawn PC	Checked	Date 29/07/2019
Drg.No BY105186_202			Revision
Architectural Practice: ISG Design			

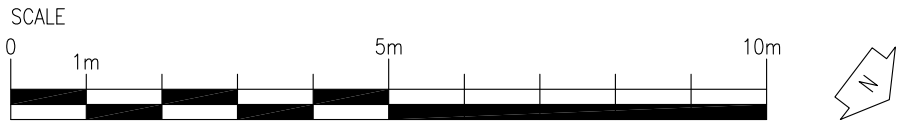

PLANNING

CONFIDENTIAL