


STATUTORY STATUS	
LISTED	YES - GRADE II
CONSERVATION	YES

NOTE
This drawing has been prepared from historical information that cannot be guaranteed accurate.
Responsibility is not accepted for errors made by others in scaling from this drawing. All construction information should be taken from figured dimensions only. All dimensions should be checked on site prior to the manufacture of any components.

HATCHING	
 New Partition wall	 Existing Partition wall
 New Partition wall	 Structural wall
 New Partition wall	 Area not in scope

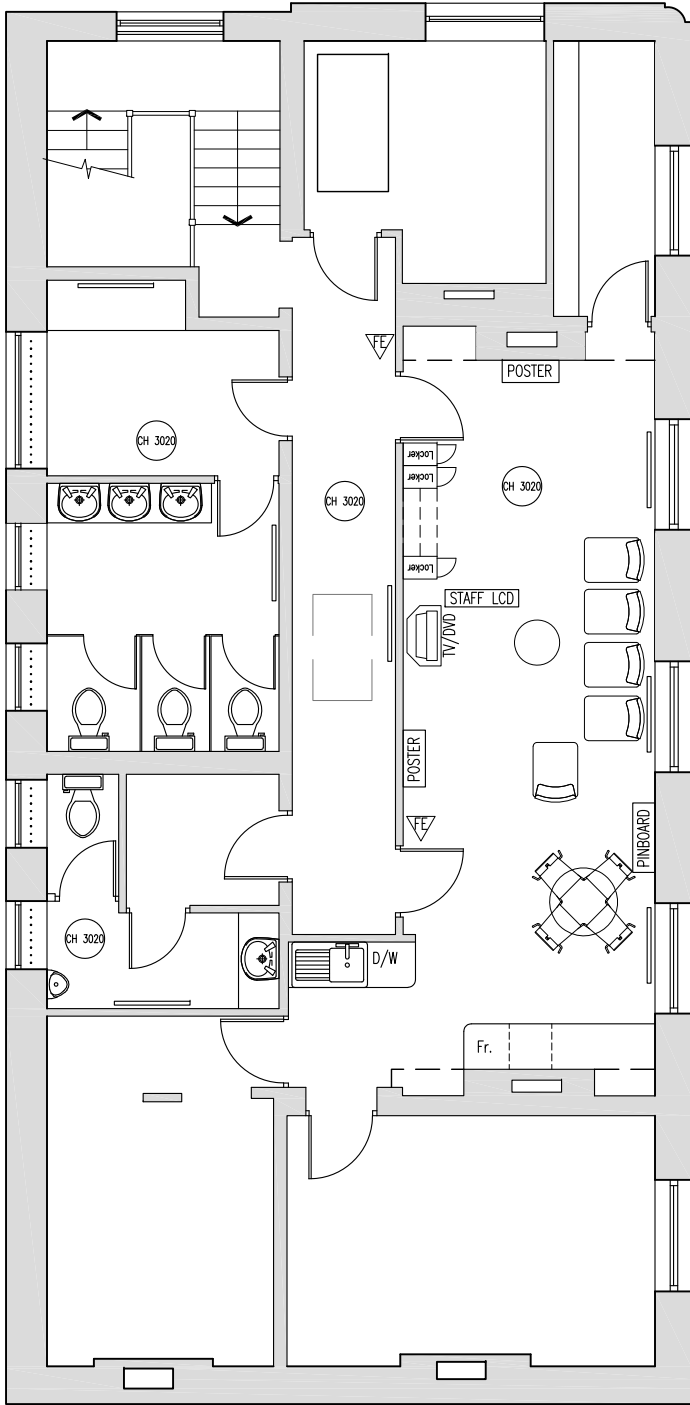

PLANNING



ISG
Boleyn House,
St Augustines
Business Park,
Whitstable,
Kent CT5 2QJ

Project

NEATH

9 THE PARADE
NEATH
WEST GLAMORGAN, SA11 1RE
PIM No.



Drawing Title

**SECOND FLOOR LAYOUT
AS EXISTING
ASSET REPLACEMENT 2019**

Branch Sort Code	Branch ID	Supplier Project No BY105186	
Scale 1:100@A3	Drawn PC	Checked	Date 29/07/2019
Drg.No BY105186_204			Revision

Architectural Practice: ISG Design