

- Scope of work
- 1

Make good, prepare & decorate window externally(inc bars) – allow to inc internal reveal

2

Replace edge protection at Roof level
- 3

Hack off loose plaster & paintwork – rub down & leave(no decorations)
- 4
- Make good, prepare & decorate window inc security bars(externally) inc replacement of cracked glazing

5

Make good, prepare & decorate all windows(externally)

6

7

Make good, prepare & decorate FE Door

8

9

Remove & re-instate Step Over bridge

10

11

Replace window sill, make good, prepare & decorate window inc security bars(internally/externally)

12

13

Make good, prepare & decorate window(internally/externally) inc replacement of cracked glazing

14

STATUTORY STATUS	
LISTED	YES - GRADE II
CONSERVATION	YES

NOTE

This drawing has been prepared from historical information that cannot be guaranteed accurate. Responsibility is not accepted for errors made by others in scaling from this drawing. All construction information should be taken from figured dimensions only. All dimensions should be checked on site prior to the manufacture of any components.

HATCHING

New Partition wall


Existing Partition wall

New Partition wall

Structural wall

New Partition wall

Area not in scope

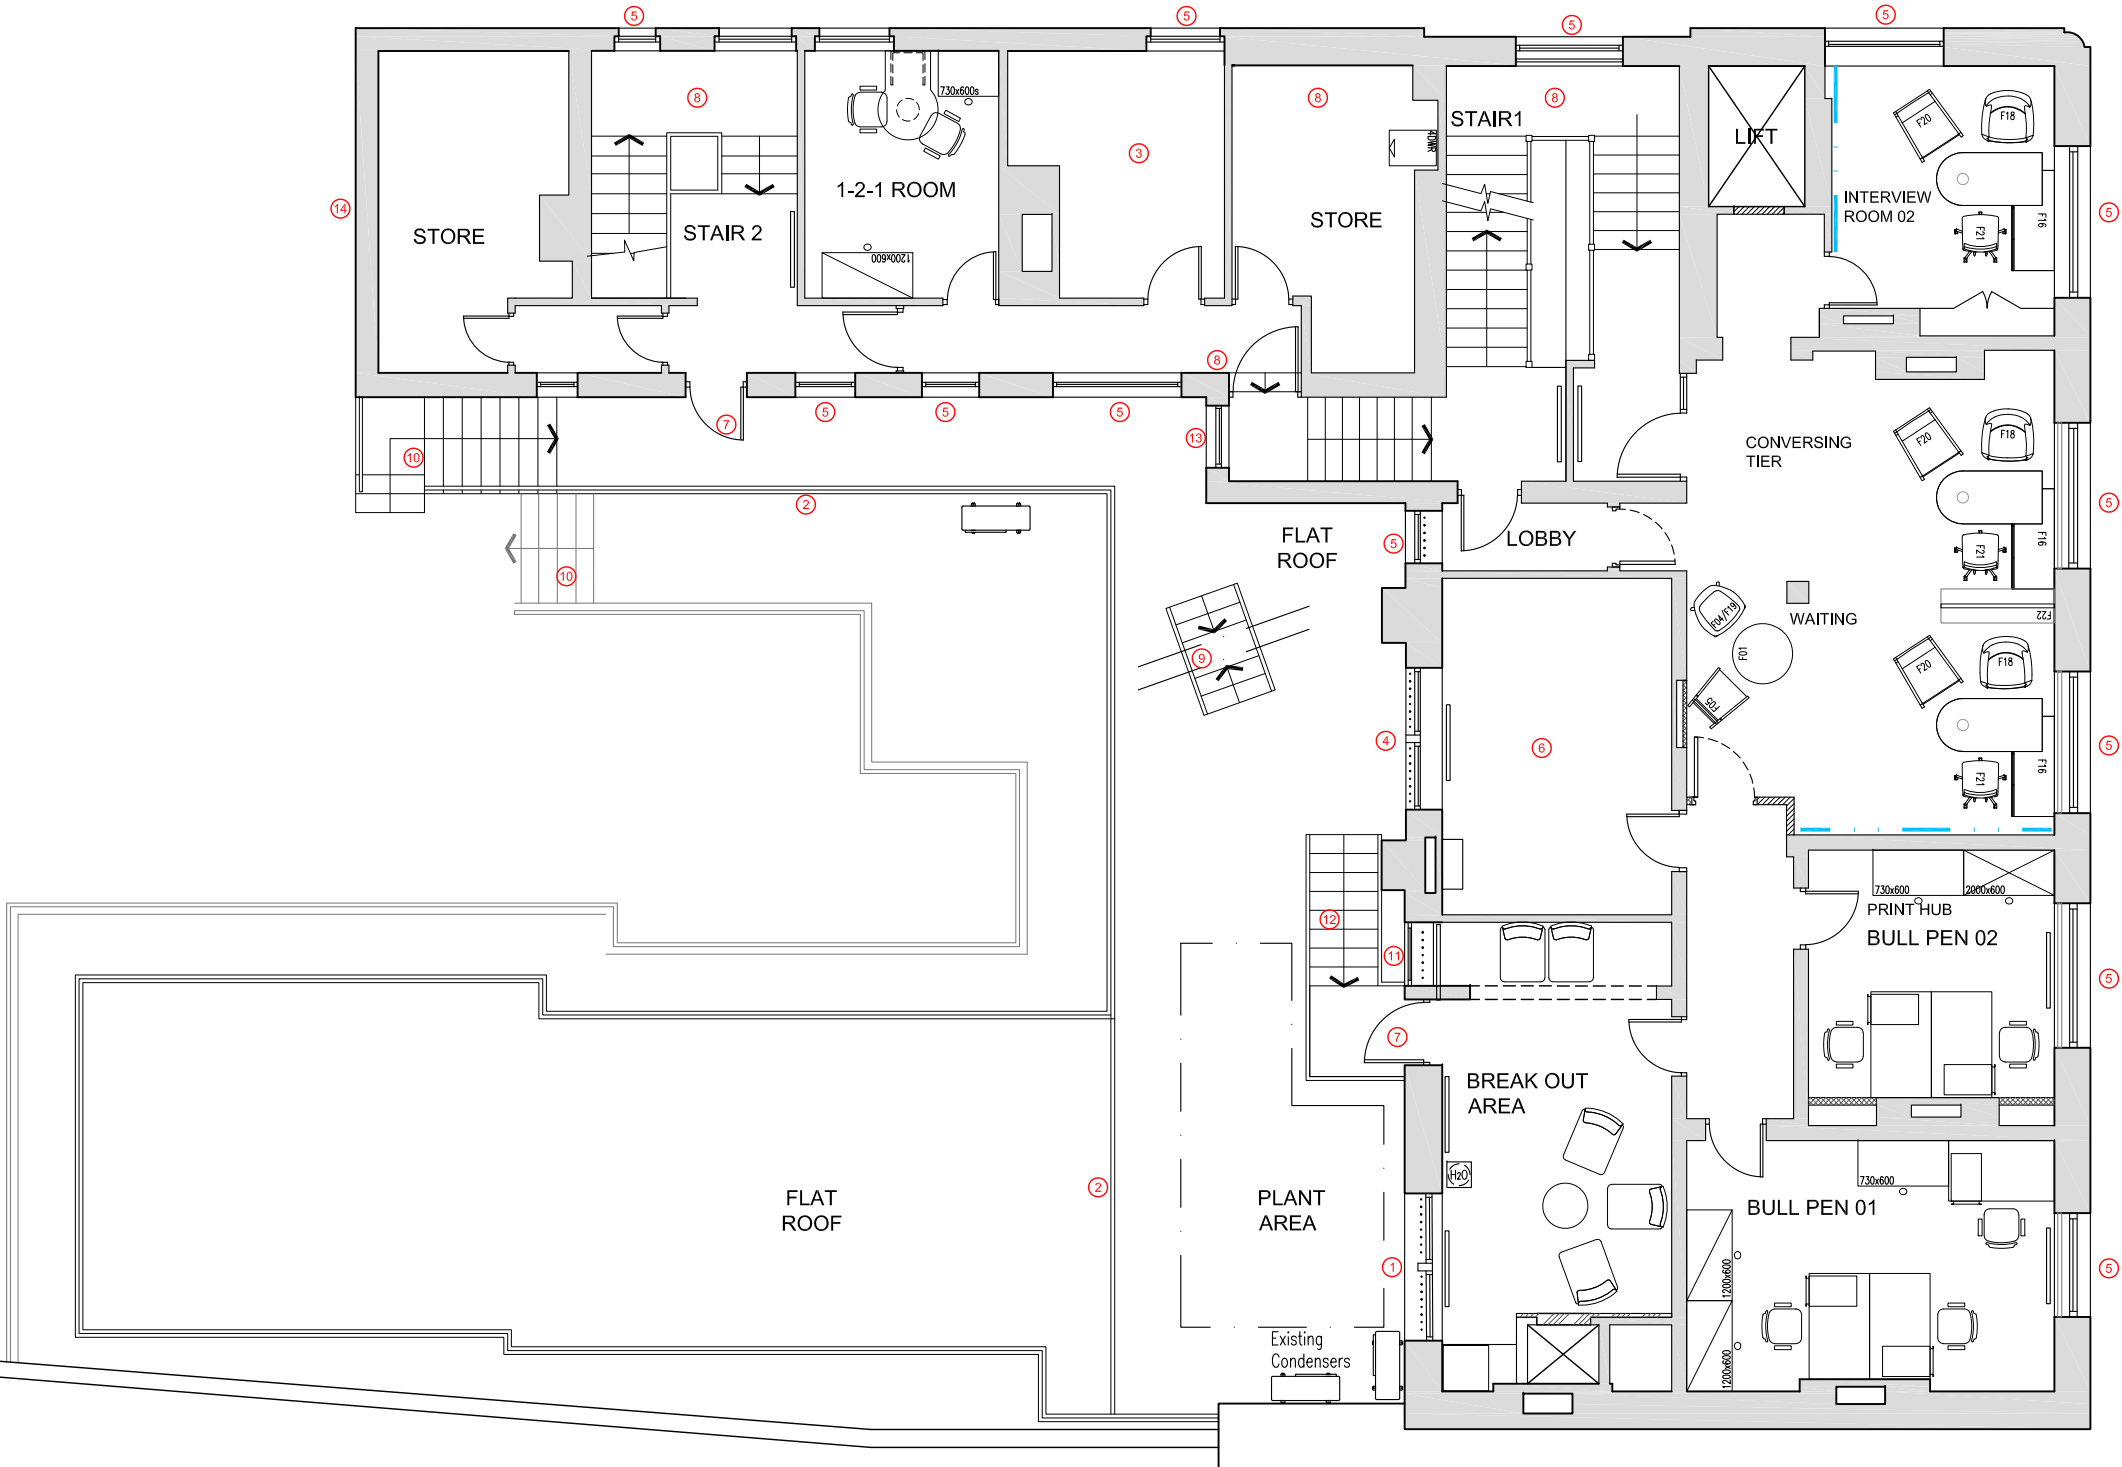

PLANNING

Project

NEATH

9 THE PARADE
NEATH
WEST GLAMORGAN, SA11 1RE
PIM No.

Drawing Title

FIRST FLOOR LAYOUT
AS PROPOSED
ASSET REPLACEMENT 2019

Branch Sort Code	Branch ID	Supplier Project No BY105186	
Scale 1:100@A3	Drawn PC	Checked	Date 29/07/2019
Drg.No BY105186_213		Revision	
Architectural Practice: ISG Design			