

- Scope of work
- 1

Replace water damaged ceiling tiles, make good water damaged walls, skirting & flooring & replace for new inc decorations

2

Replace window sill, prepare & decorate window – carryout remedial works to stone
- 3
- De-veg area

4

Install New FE Walkway across soil area

5

Make good, prepare & decorate all windows(externally) – inc security bars to rear

6

7

8

9

Remove debris from side gulley alongside Strong Room & clear area

10

11

12

Address coping stones to retaining wall – remove & re-bed(retain edge rail protection on same line)

13

14

STATUTORY STATUS	
LISTED	YES - GRADE II
CONSERVATION	YES

NOTE

This drawing has been prepared from historical information that cannot be guaranteed accurate. Responsibility is not accepted for errors made by others in scaling from this drawing. All construction information should be taken from figured dimensions only. All dimensions should be checked on site prior to the manufacture of any components.

HATCHING

New Partition wall


Existing Partition wall

New Partition wall

Structural wall

New Partition wall

Area not in scope

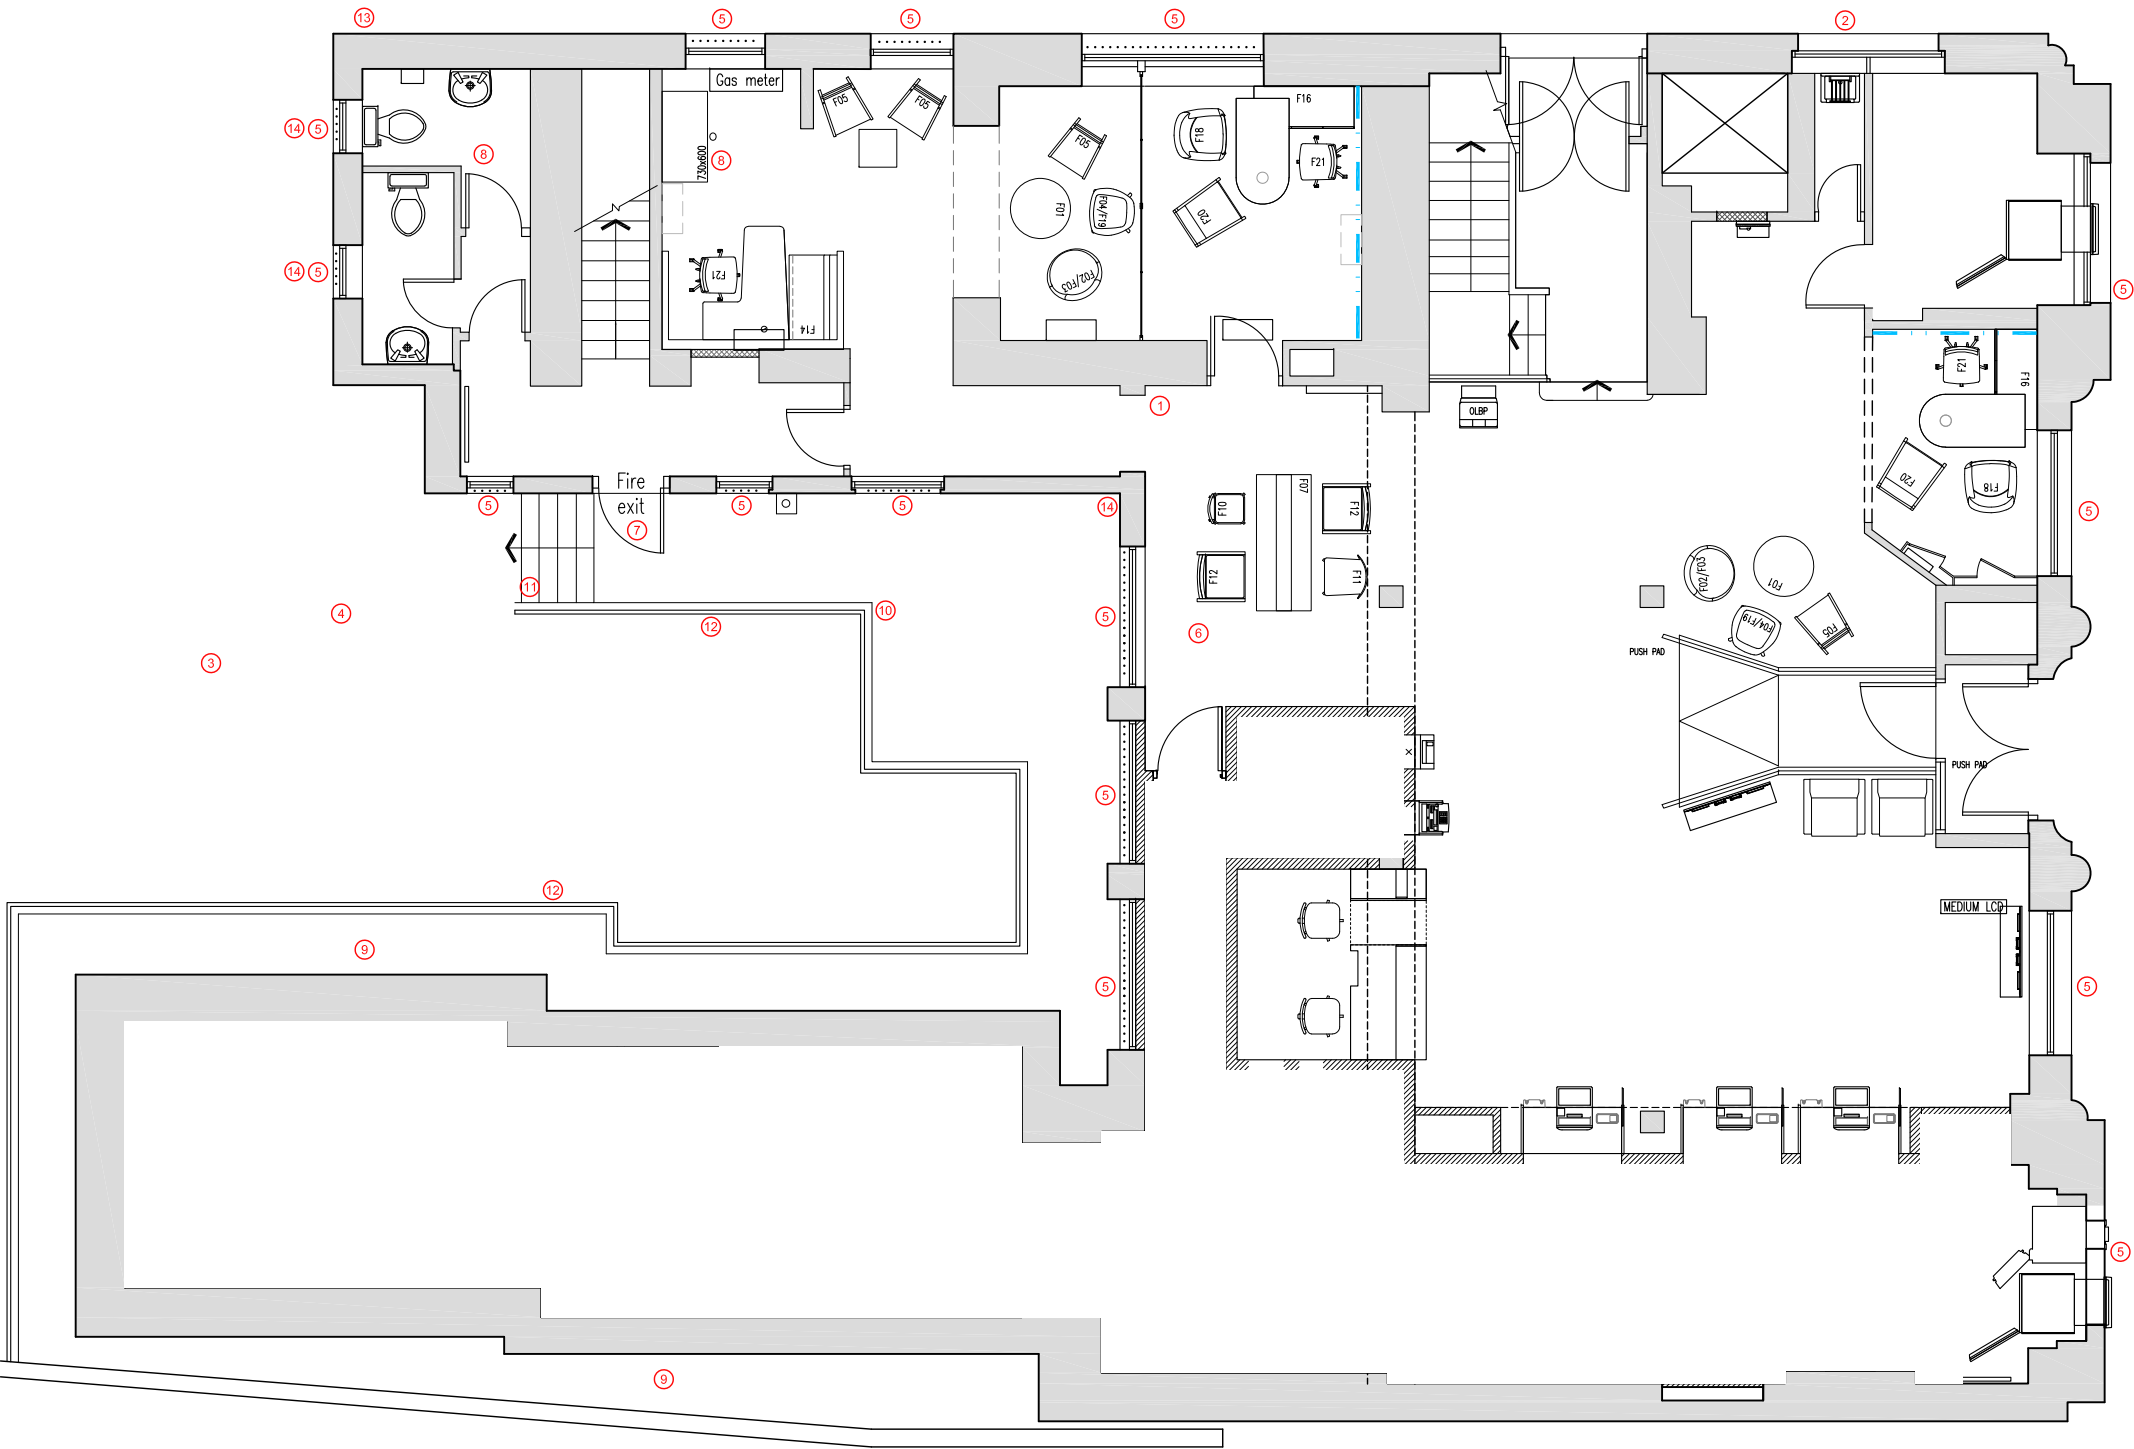

PLANNING

CONFIDENTIAL

ISG

ISG
Boleyn House,
St Augustines
Business Park,
Whitstable,
Kent CT5 2QJ

Project

NEATH

9 THE PARADE
NEATH
WEST GLAMORGAN, SA11 1RE
PIM No.

BARCLAYS

Drawing Title

GROUND FLOOR LAYOUT
AS PROPOSED
ASSET REPLACEMENT 2019

Branch Sort Code	Branch ID	Supplier Project No
Scale 1:100@A3	Drawn PC	Checked
Drg.No BY105186_212		Date 29/07/2019
Architectural Practice: ISG Design		Revision