


- Scope of work
- ① Make good, prepare & decorate window externally(inc bars)
 - ② Make good, prepare & decorate windows(internally/externally) inc replacement of cracked glazing
 - ③ Replace rotten window inc decorations
 - ④ Make good, prepare & decorate walls & ceiling
 - ⑤ Make good, prepare & decorate all windows(externally)
 - ⑥ Make good ceiling, overboard & decorate, Replace lighting. Replace water damaged floorboards & install HD Vinyl covering
 - ⑦ Make good walls – no decorations
 - ⑧ Replace water damaged ceiling tiles
 - ⑨ Install Electric Panel Heater for background heating
 - ⑩ Rub down wall furring & make good – no decorations

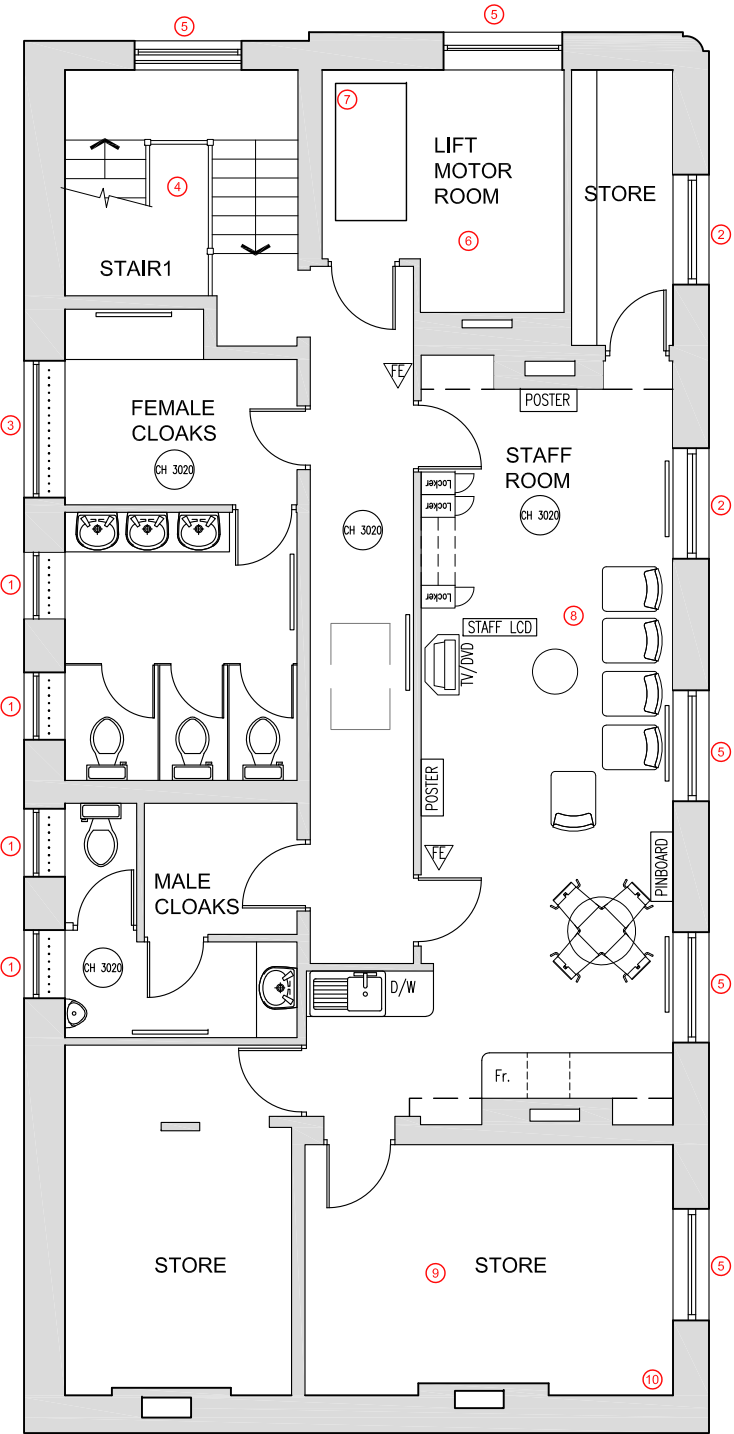

STATUTORY STATUS	
LISTED	YES - GRADE II
CONSERVATION	YES

NOTE
This drawing has been prepared from historical information that cannot be guaranteed accurate. Responsibility is not accepted for errors made by others in scaling from this drawing. All construction information should be taken from figured dimensions only. All dimensions should be checked on site prior to the manufacture of any components.

HATCHING	
	New Partition wall
	Existing Partition wall
	New Partition wall
	New Partition wall
	Structural wall
	Area not in scope

DATE : REV DRAWN CHECKED NOTES.



ISG
Boleyn House,
St Augustines
Business Park,
Whitstable,
Kent CT5 2QJ

Project

NEATH


9 THE PARADE
NEATH
WEST GLAMORGAN, SA11 1RE
PIM No.



Drawing Title

SECOND FLOOR LAYOUT
AS PROPOSED
ASSET REPLACEMENT 2019

Branch Sort Code	Branch ID	Supplier Project No BY105186	
Scale 1:100@A3	Drawn PC	Checked	Date 29/07/2019
Drg.No BY105186_214			Revision
Architectural Practice: ISG Design			

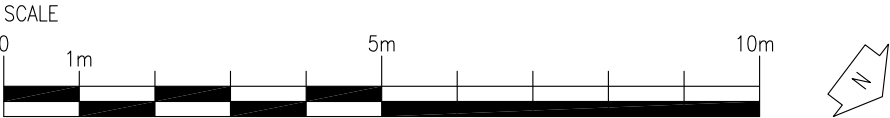

PLANNING