




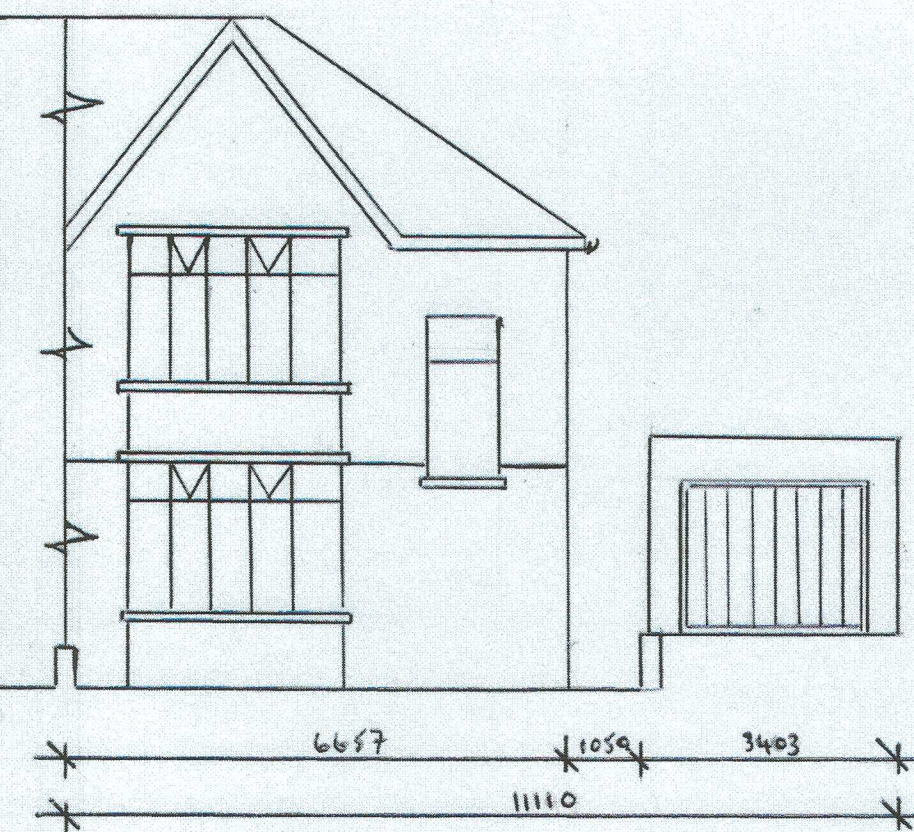


EXISTING AND PROPOSED FRONT ELEVATION (WEST) 1:100

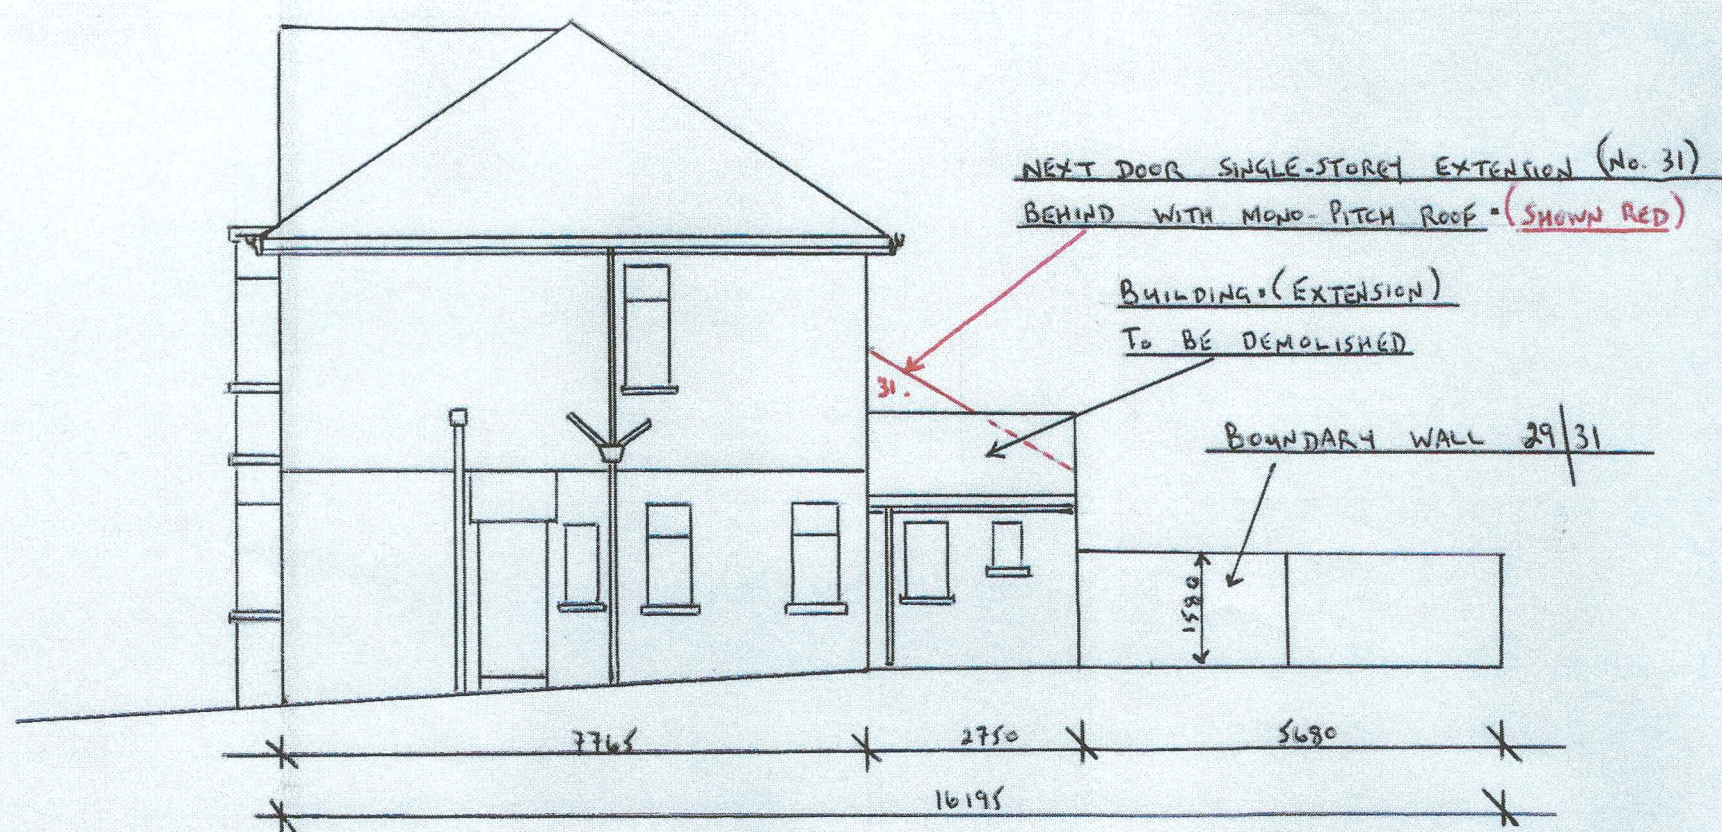


EXISTING SIDE (SOUTH) ELEVATION 1:100

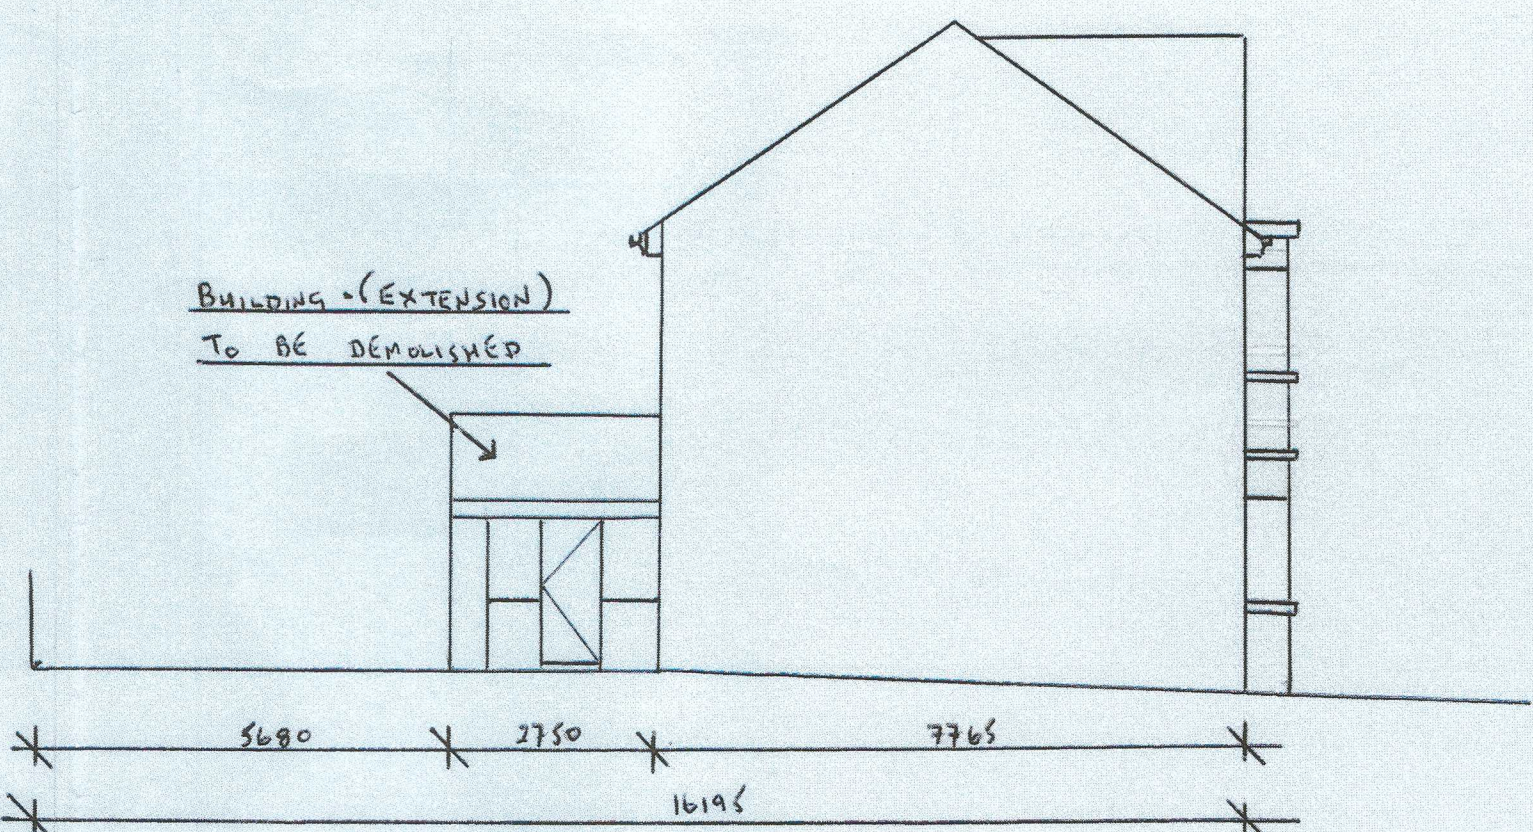


EXISTING SIDE (NORTH) ELEVATION 1:100

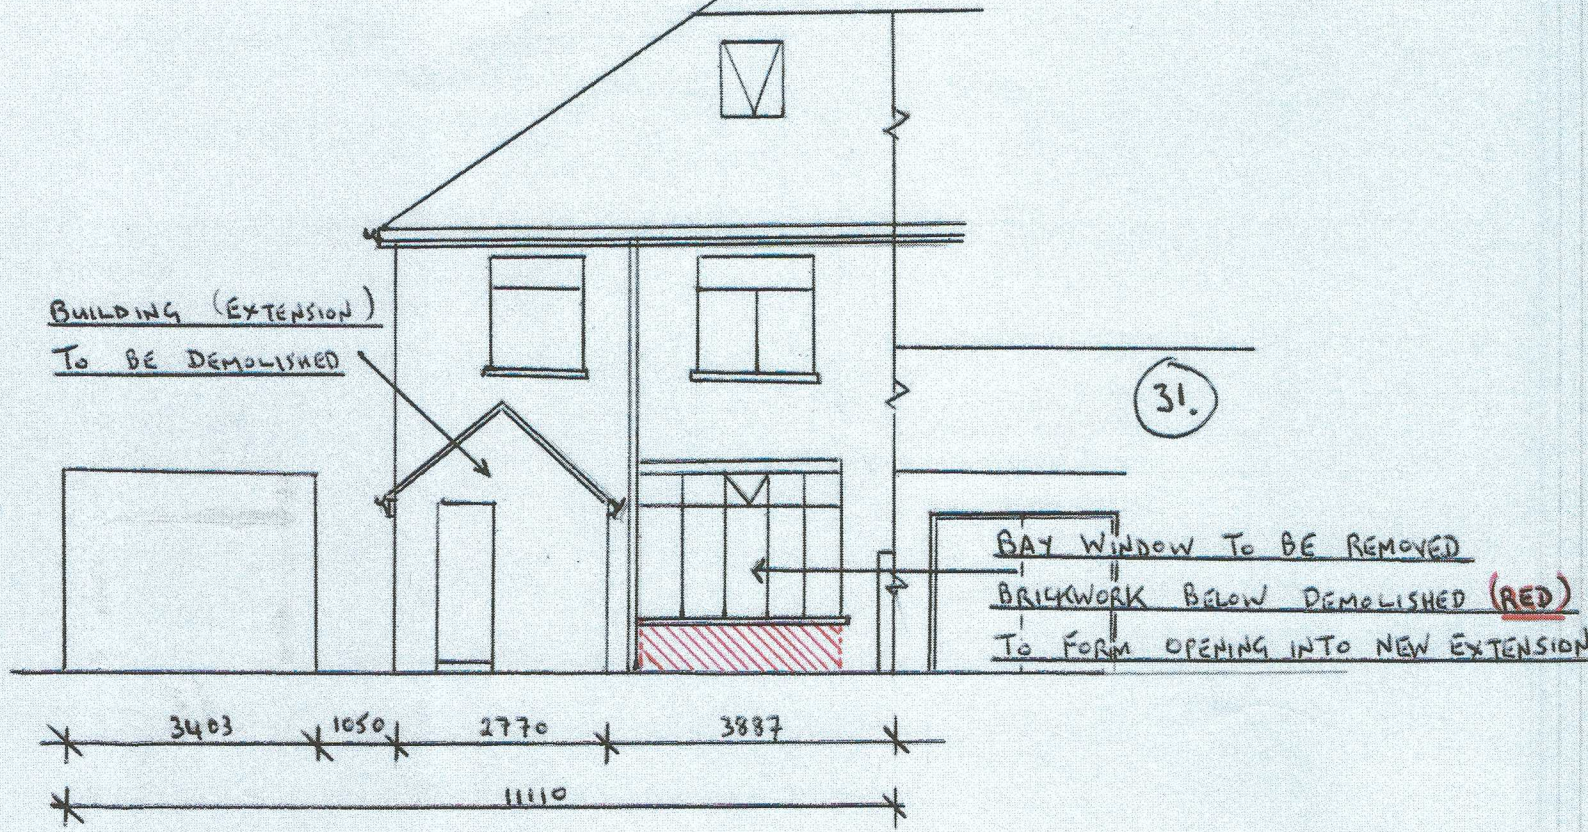


EXISTING REAR ELEVATION (EAST) 1:100

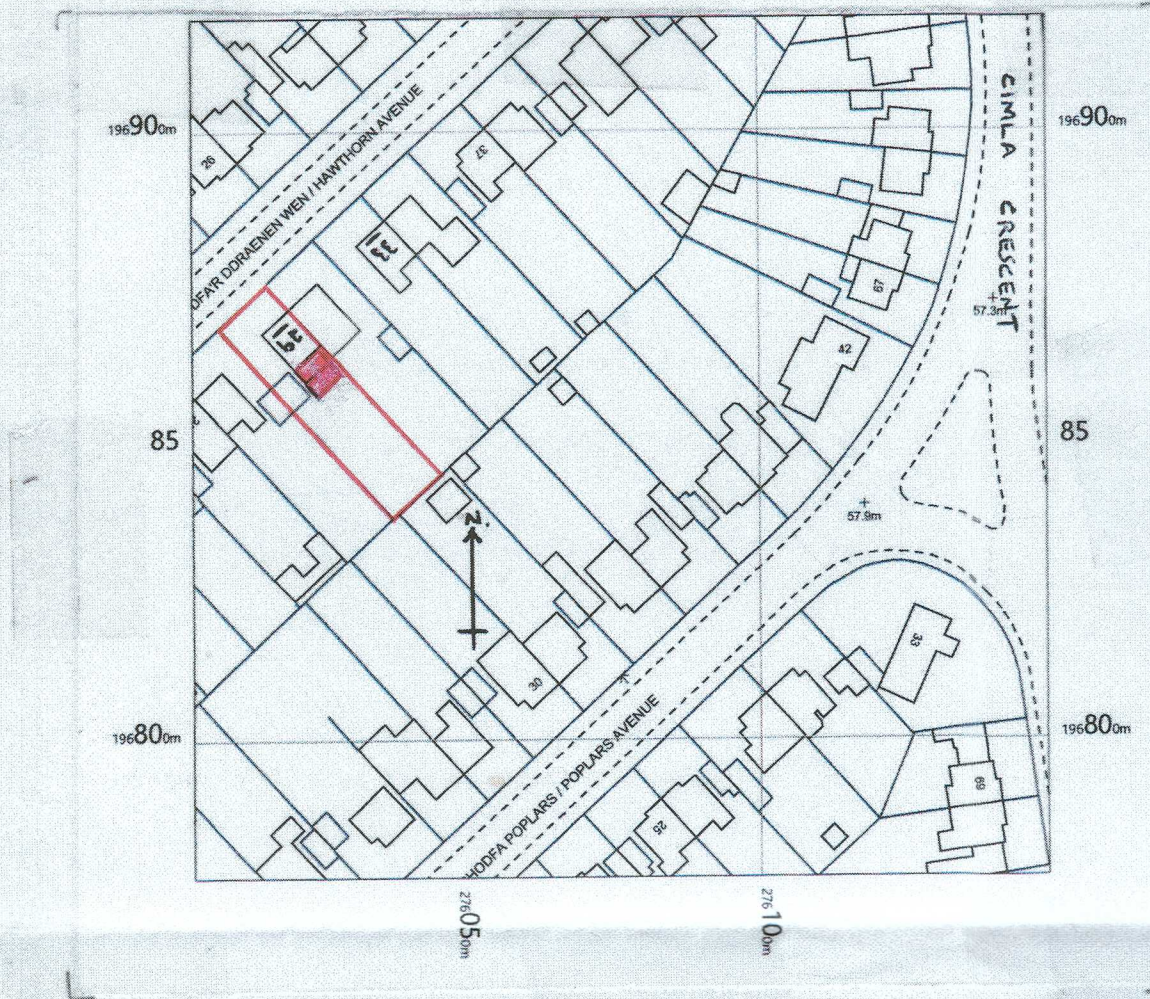


LOCATION PLAN 1:1250

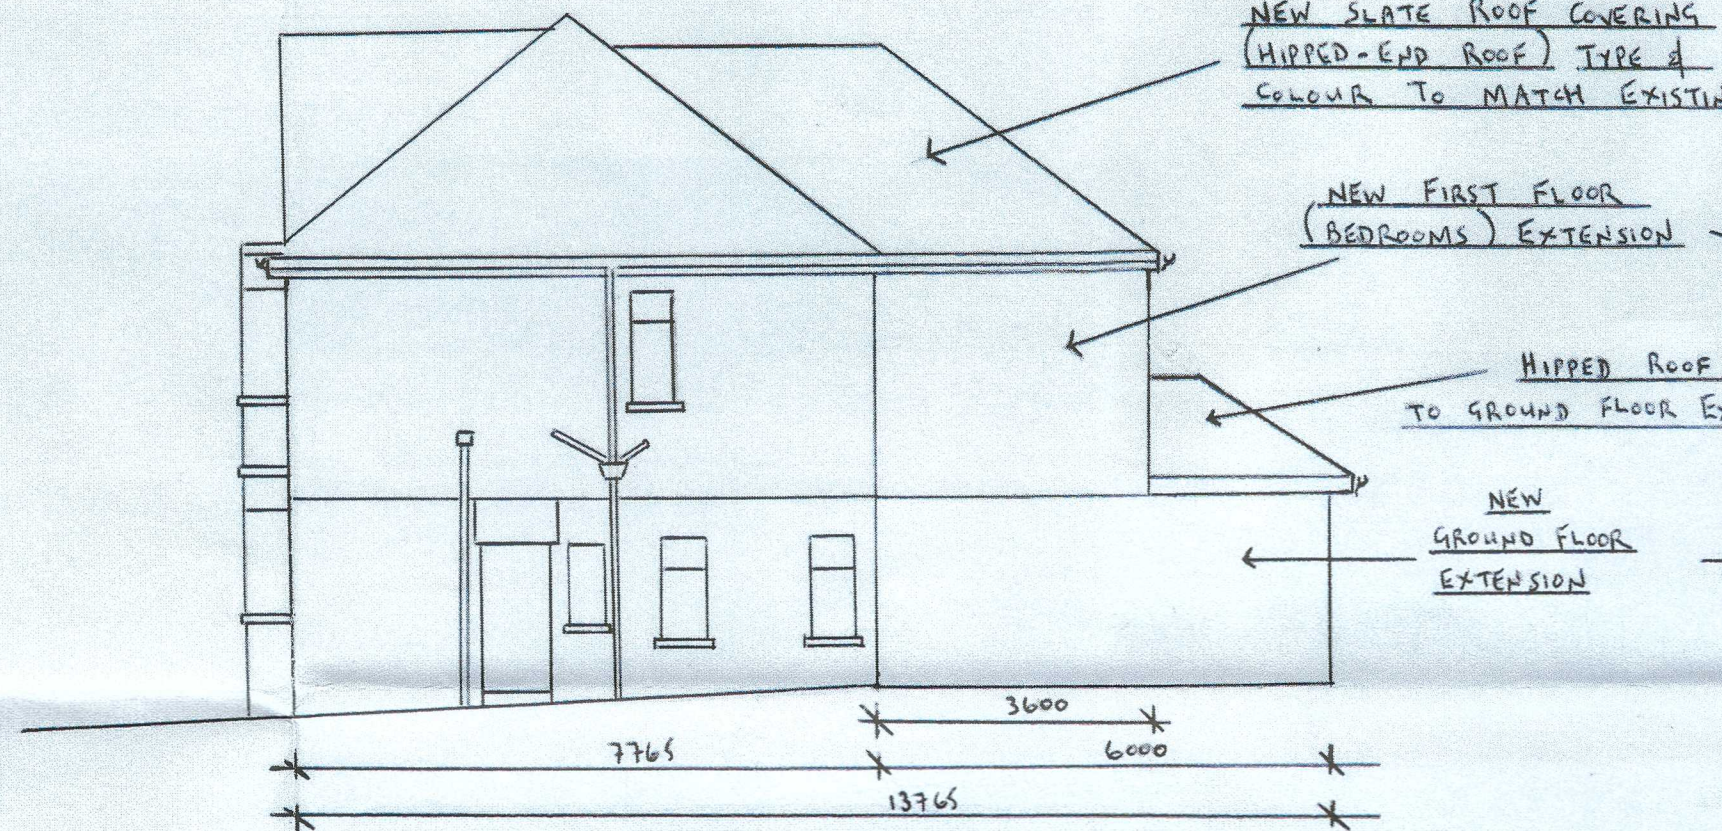


PROPOSED SIDE (SOUTH) ELEVATION 1:100

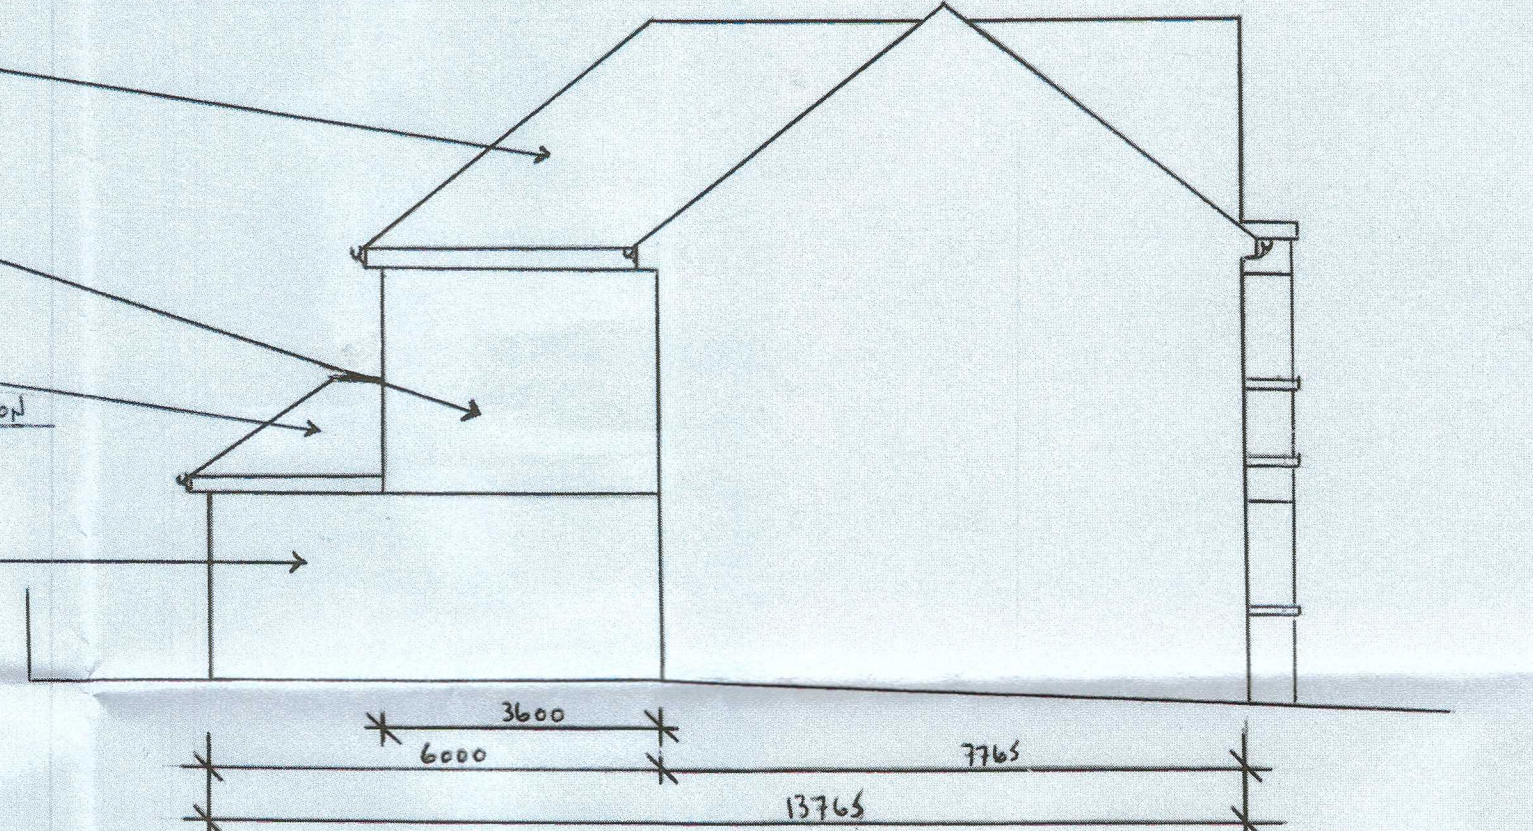


PROPOSED SIDE (NORTH) ELEVATION 1:100

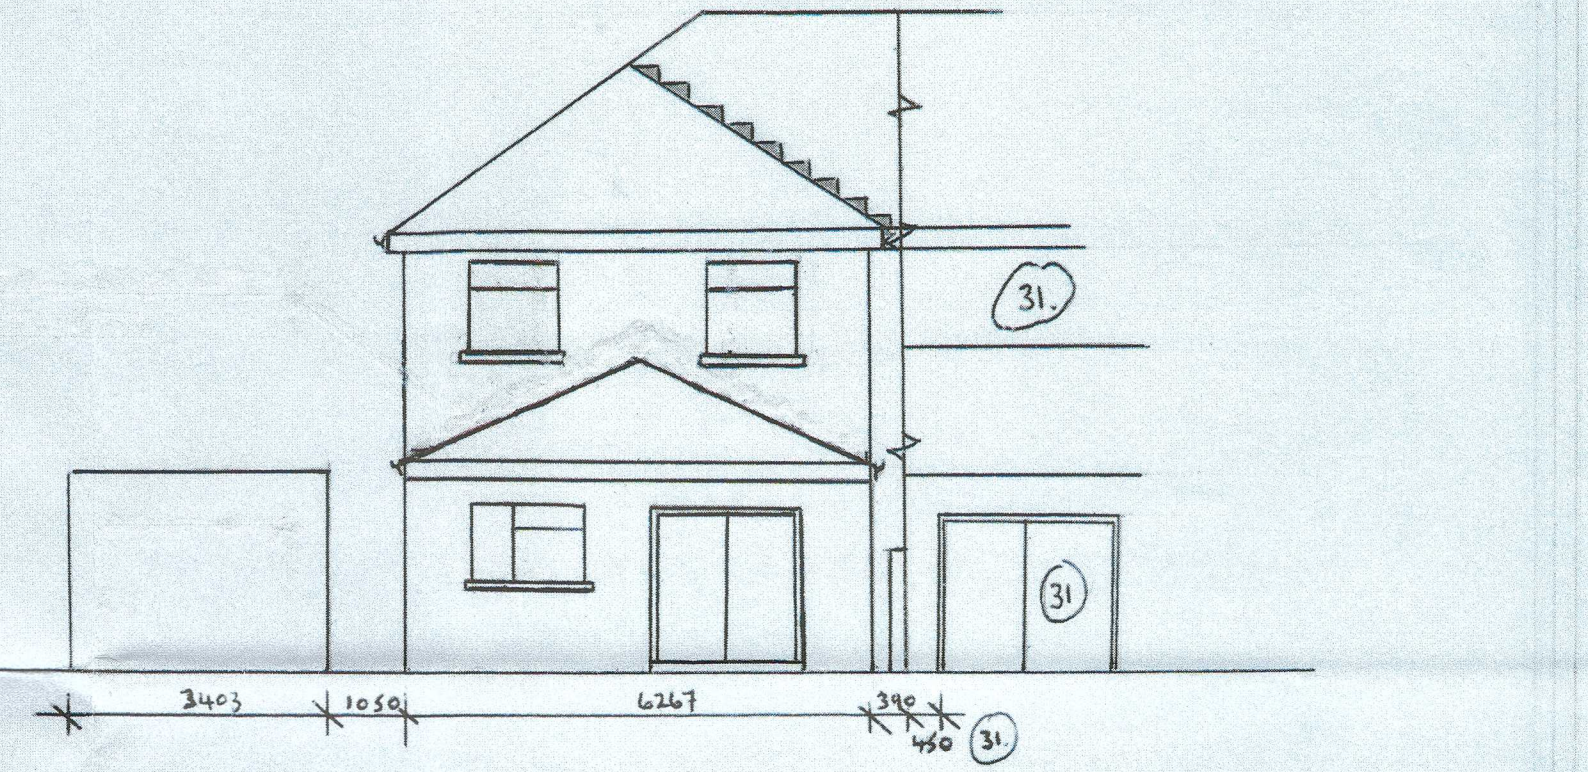


PROPOSED REAR ELEVATION (EAST) 1:100

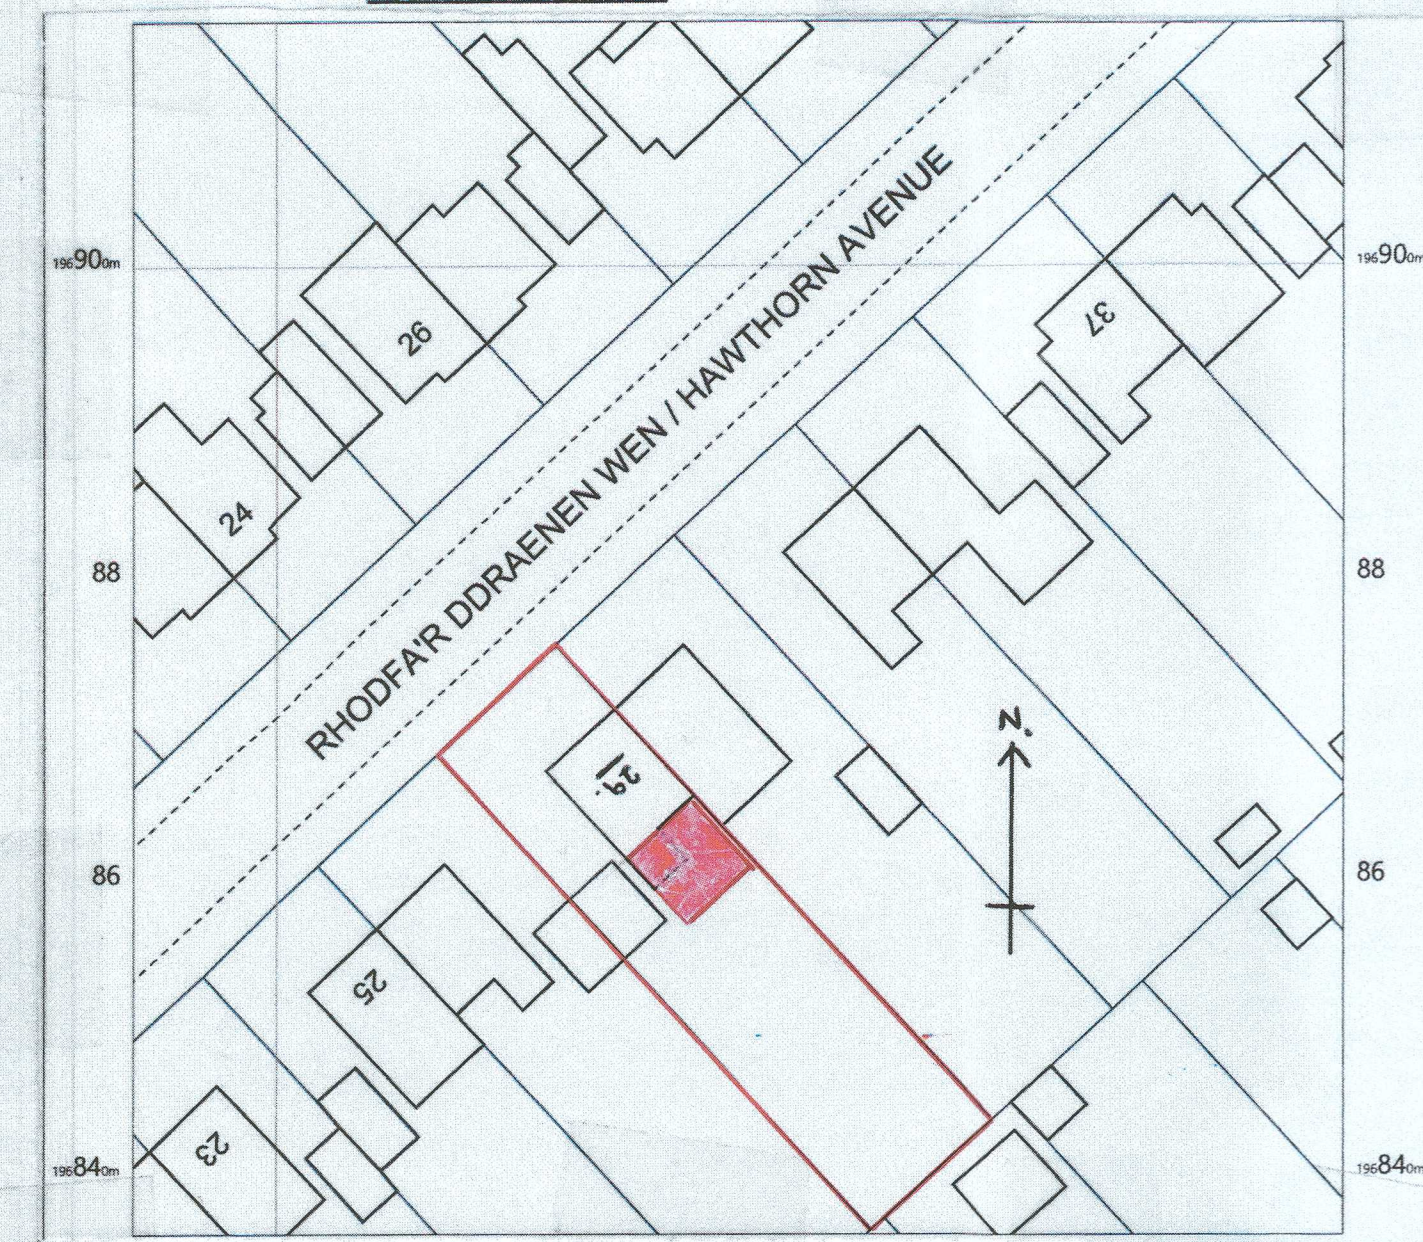

BLOCK PLAN 1:500

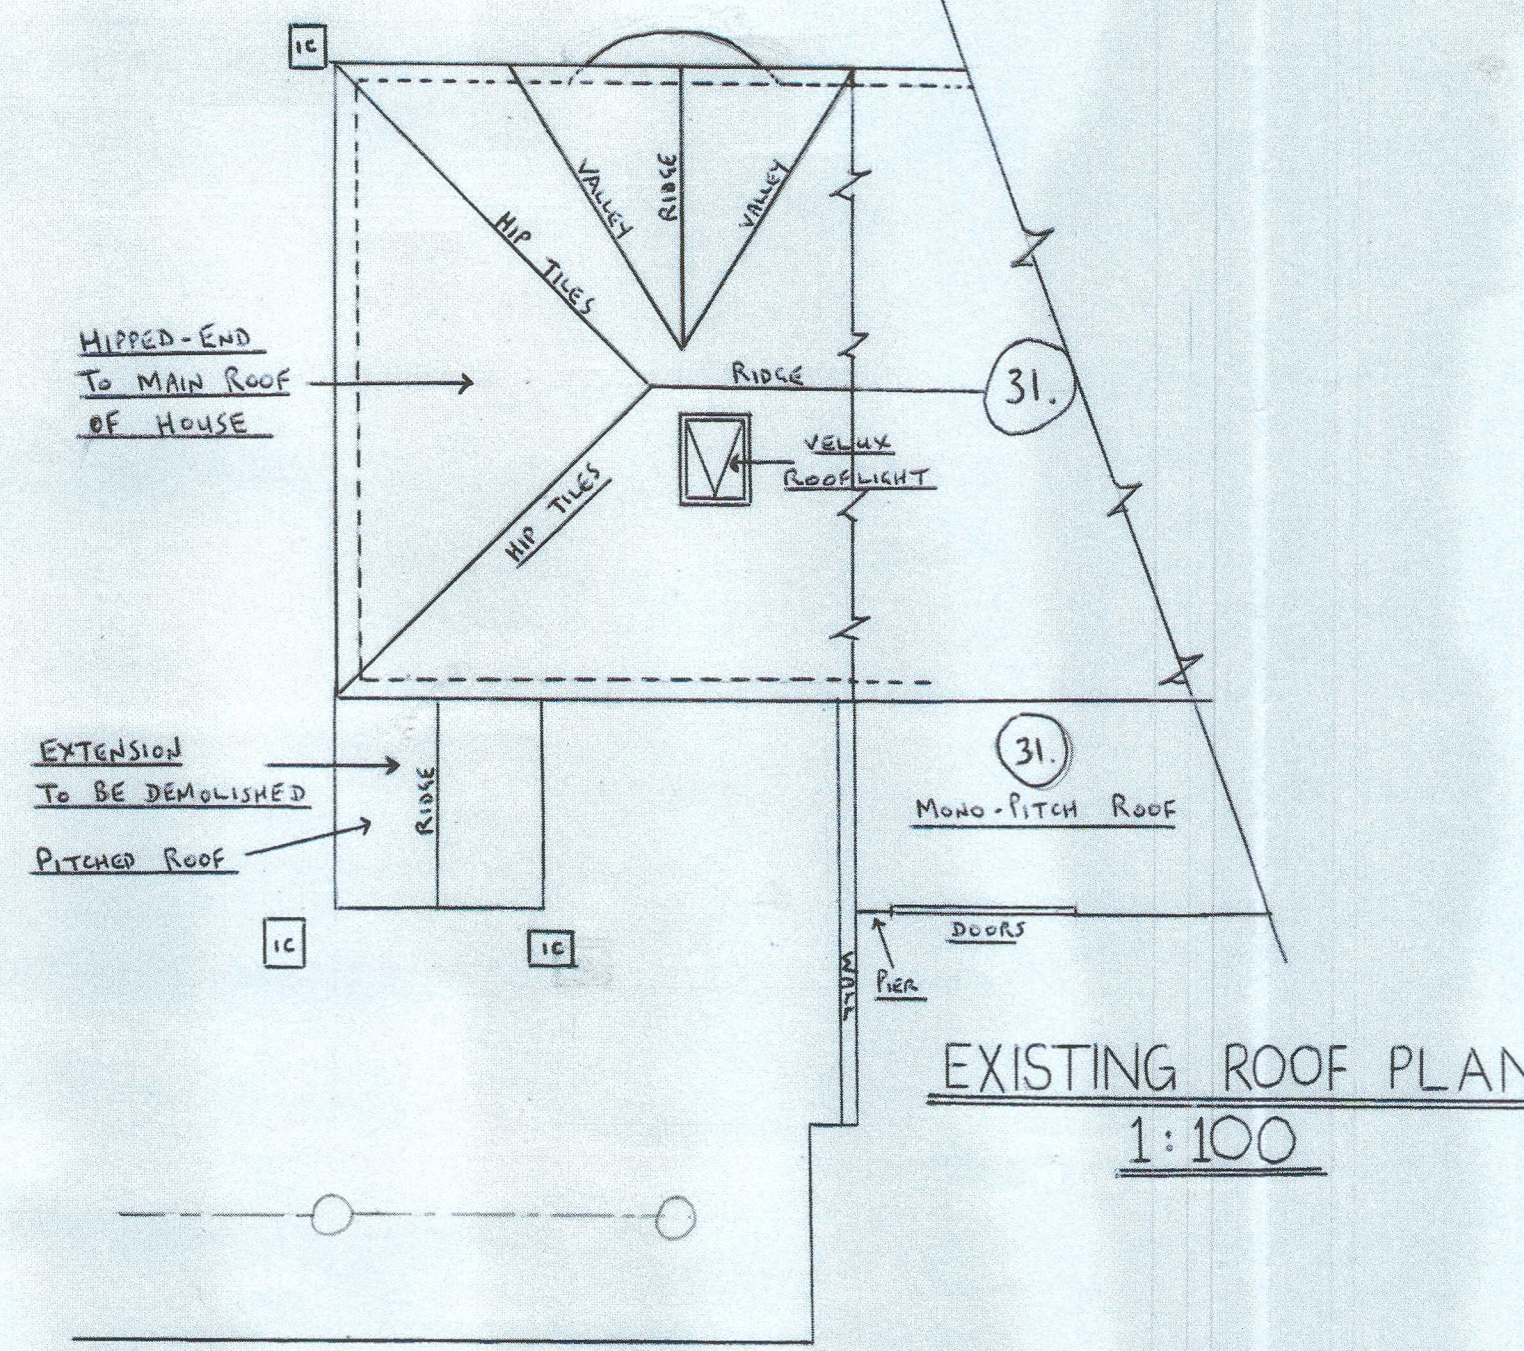

EXISTING ROOF PLAN 1:100

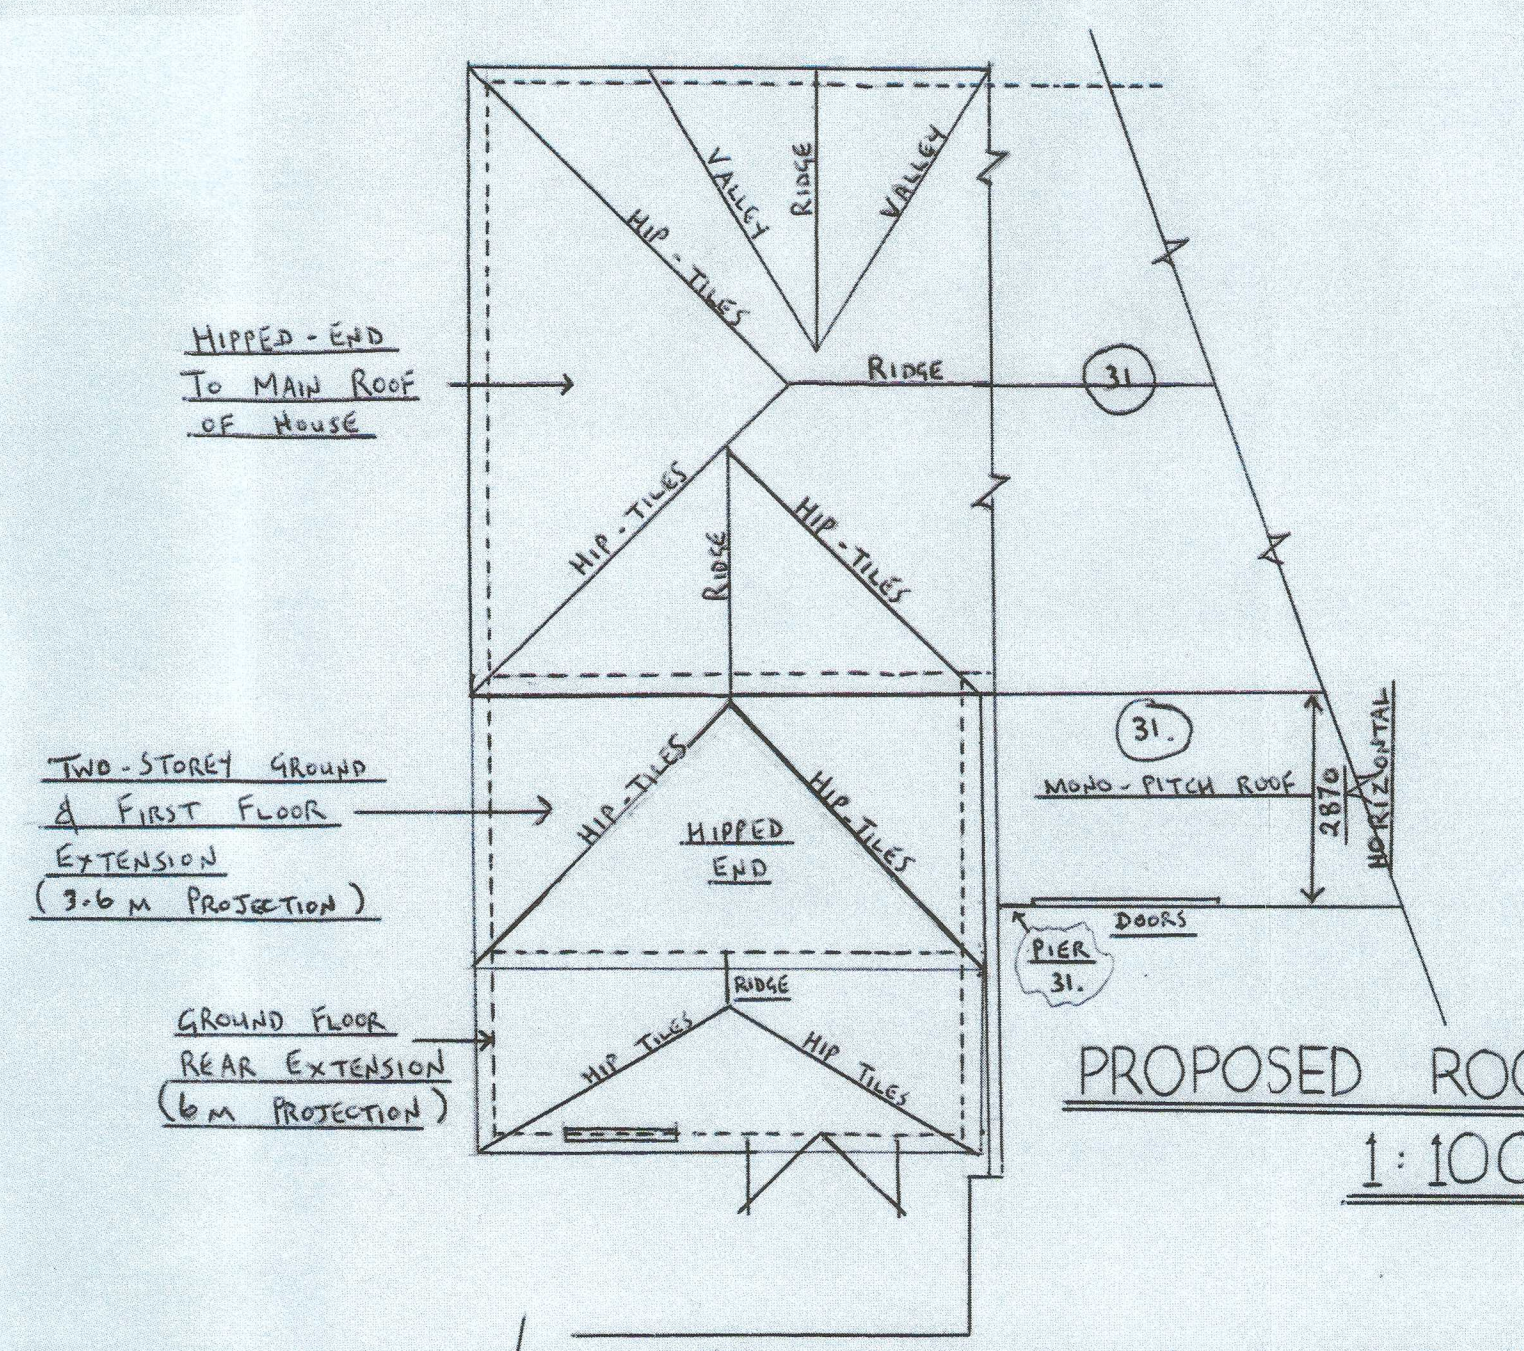

PROPOSED ROOF PLAN 1:100

PROPOSED TWO-STOREY REAR EXTENSION : LOUNGE ; UTILITY - ROOM / WET - ROOM - GROUND FLOOR
2 No. BEDROOM EXTENSIONS FIRST-FLOOR AT 29 HAWTHORN AVENUE, CIMLA, NEATH, SA11 3NW
FOR MR. & MRS. P. A. McATEER.
SCALES : 1:100, 1:1250 1:500