
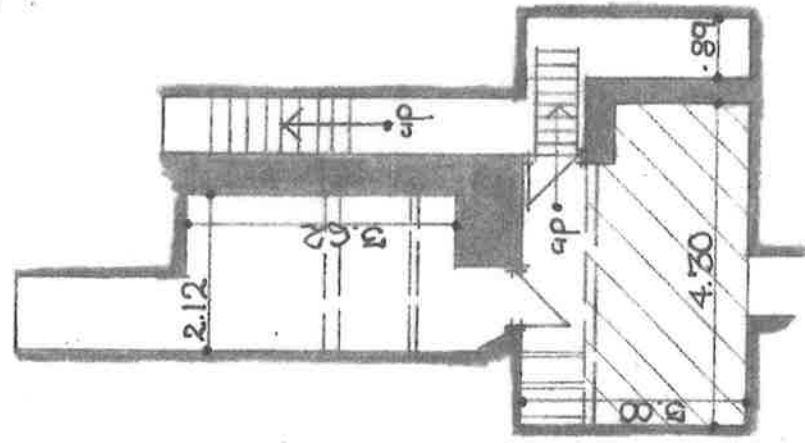


EXISTING

Scale: 1:100

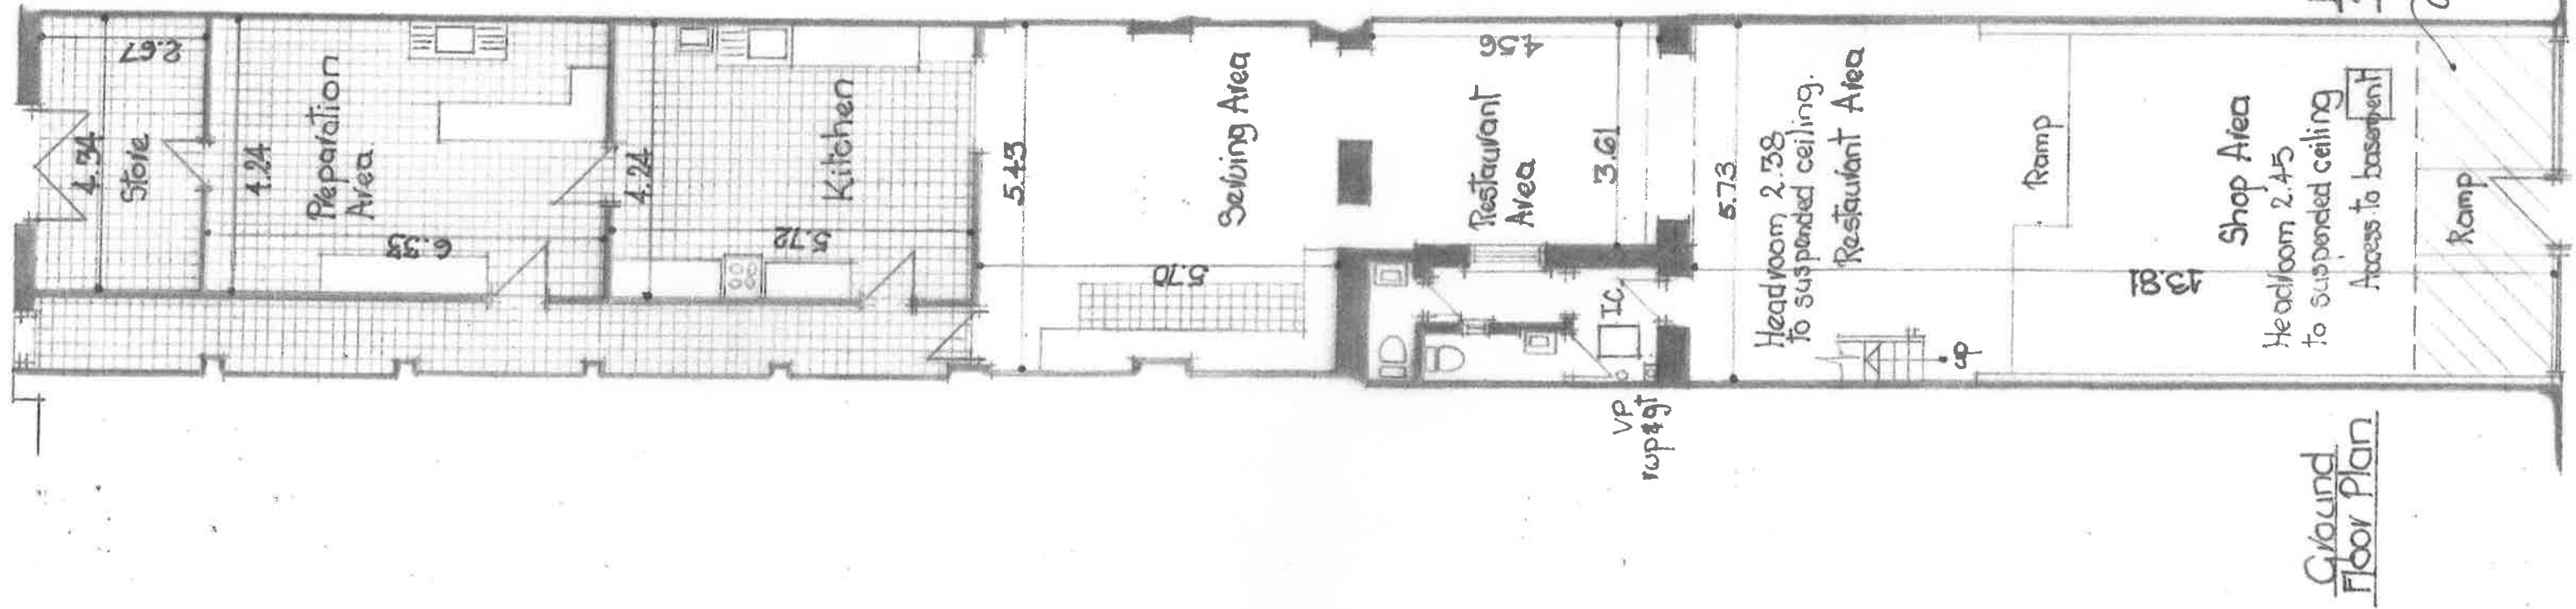

Basement Plan

Corrugated asbestos sheets.

Vinyl coated p/6 filed steel sheets.

