

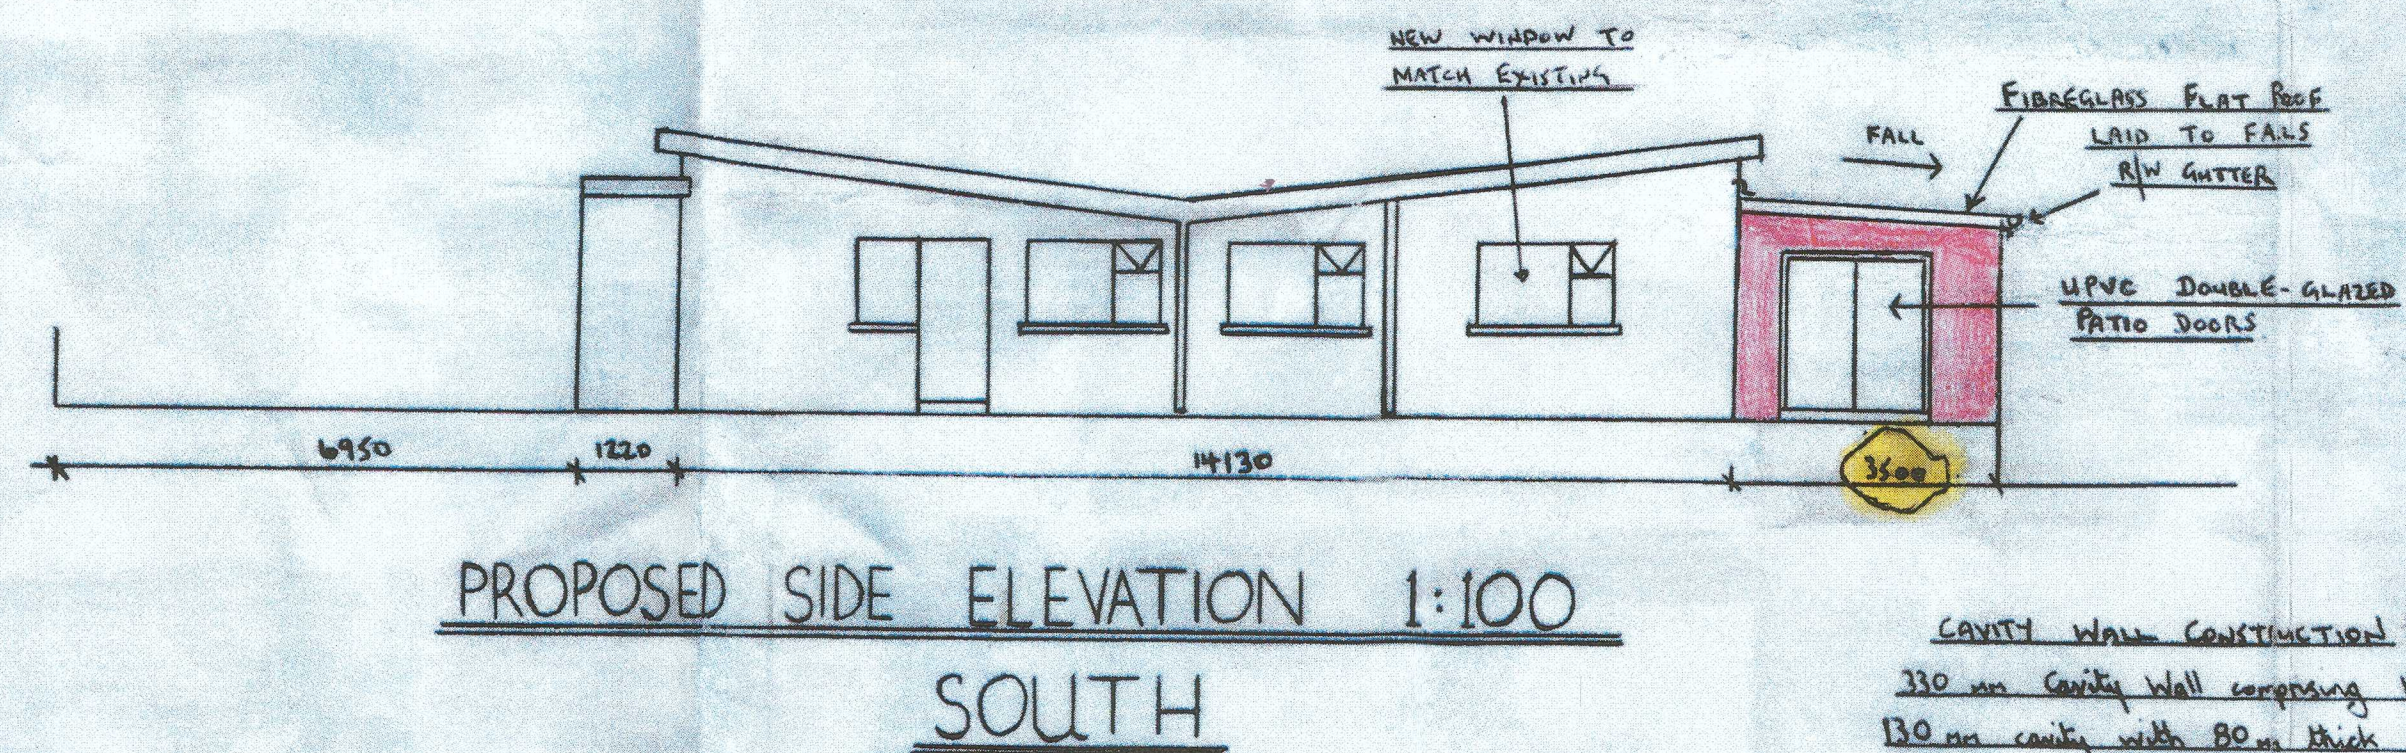
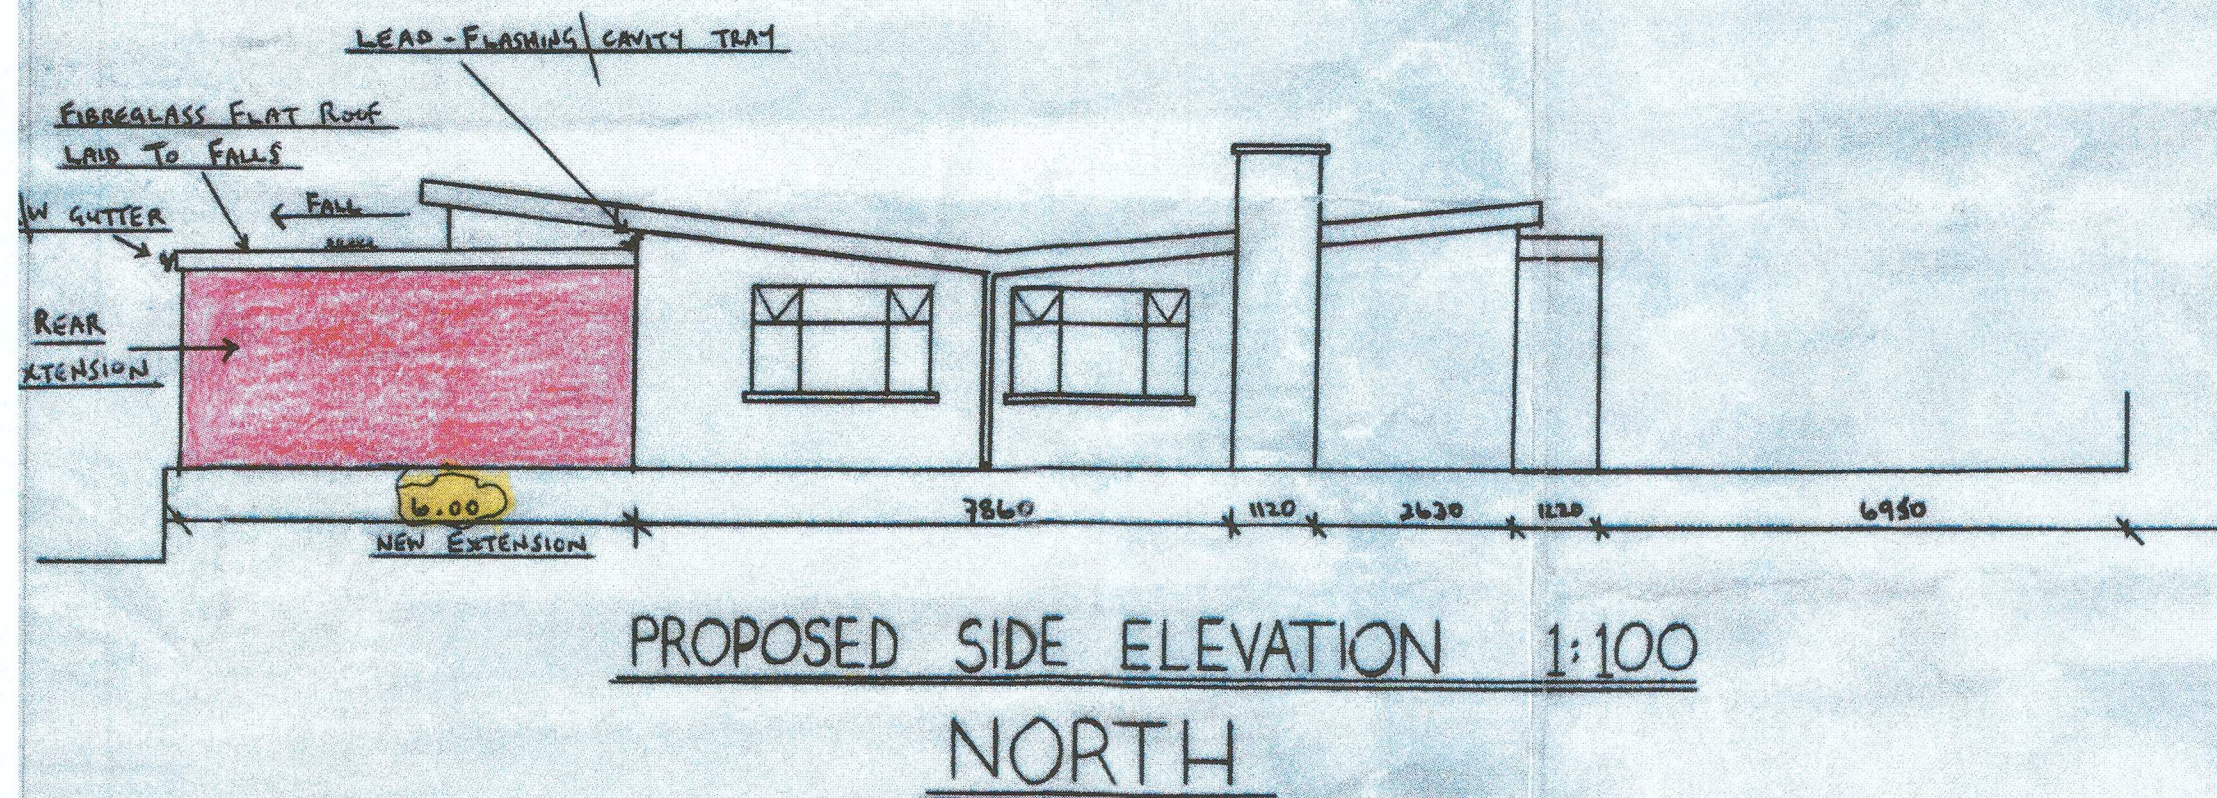
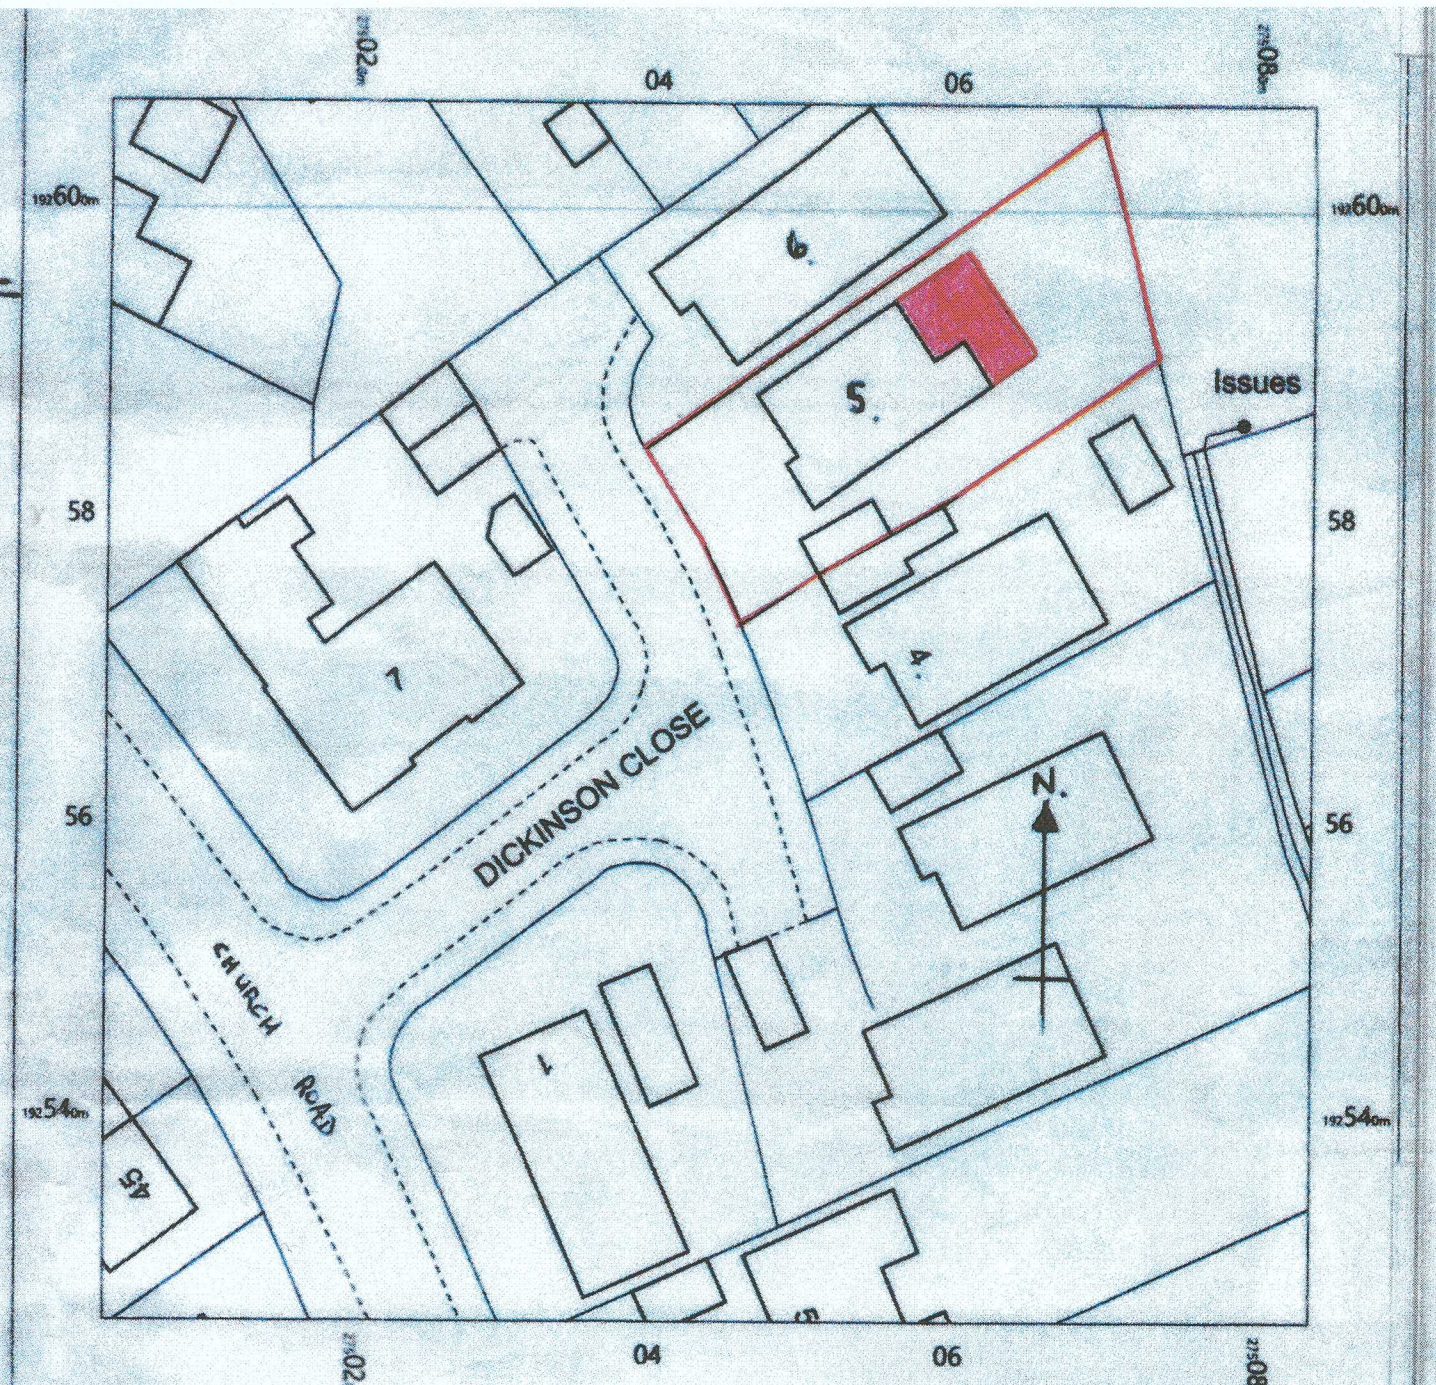
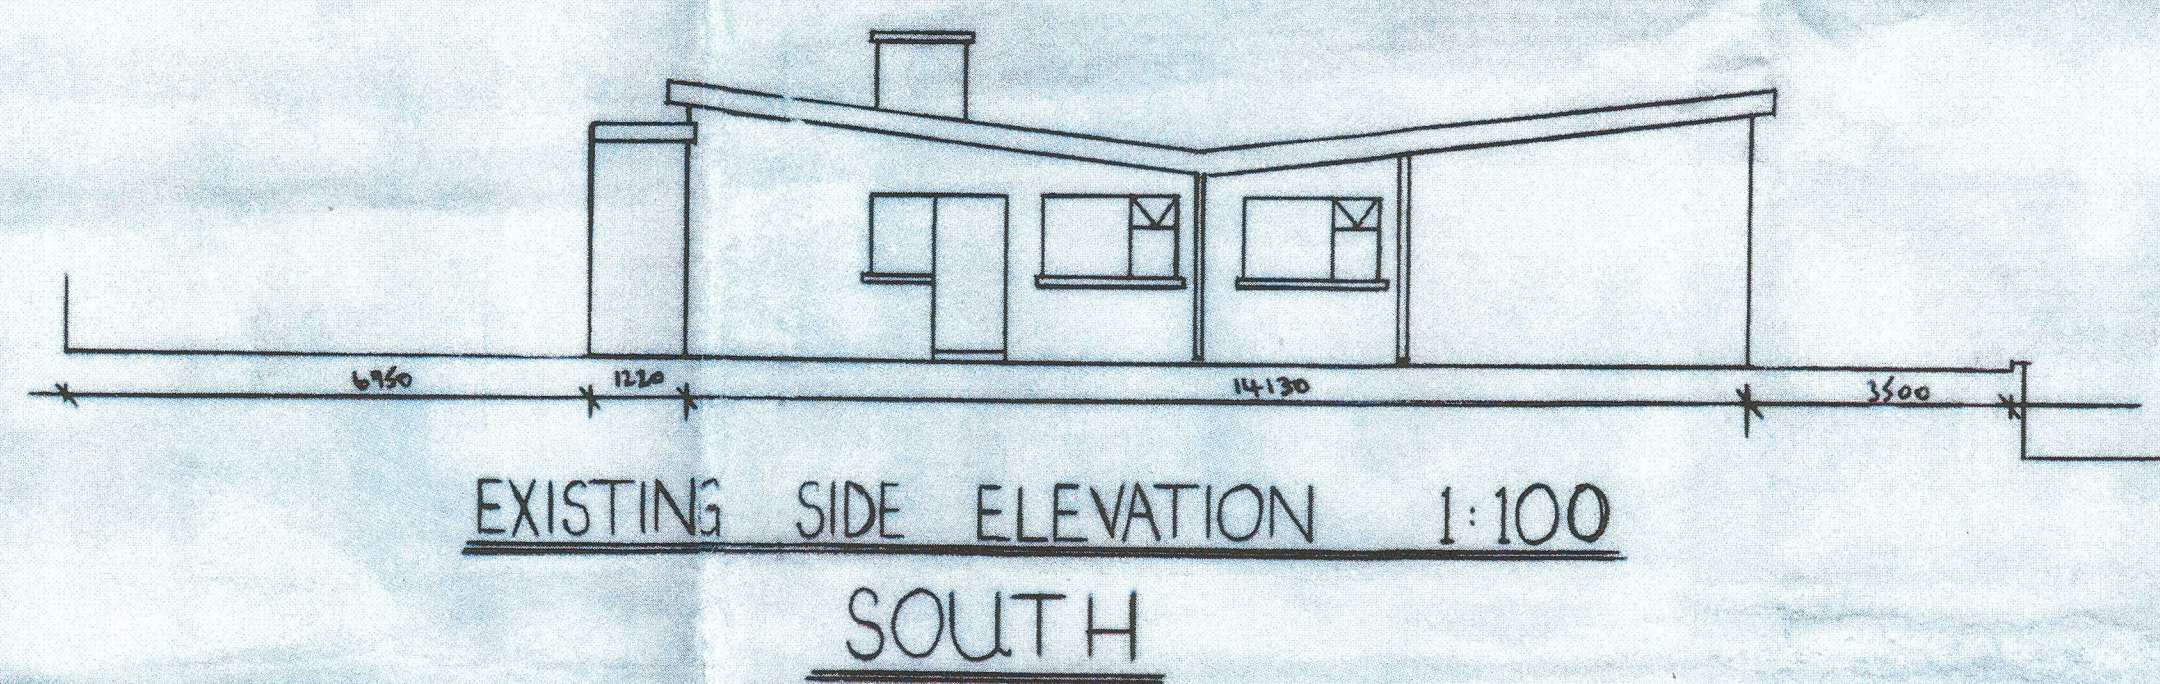
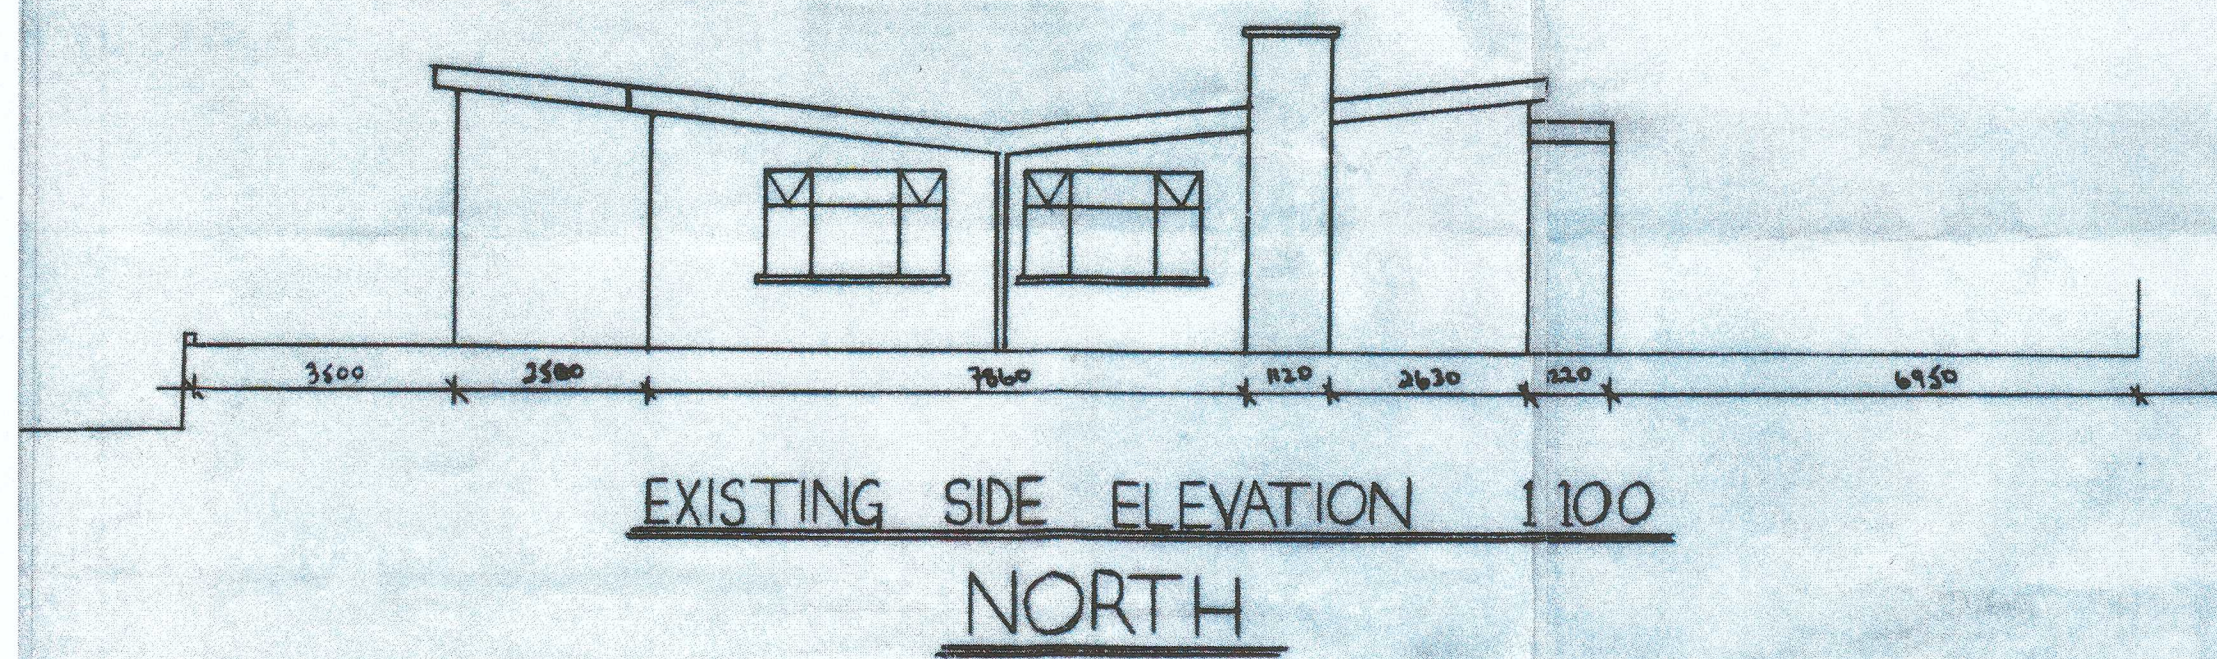
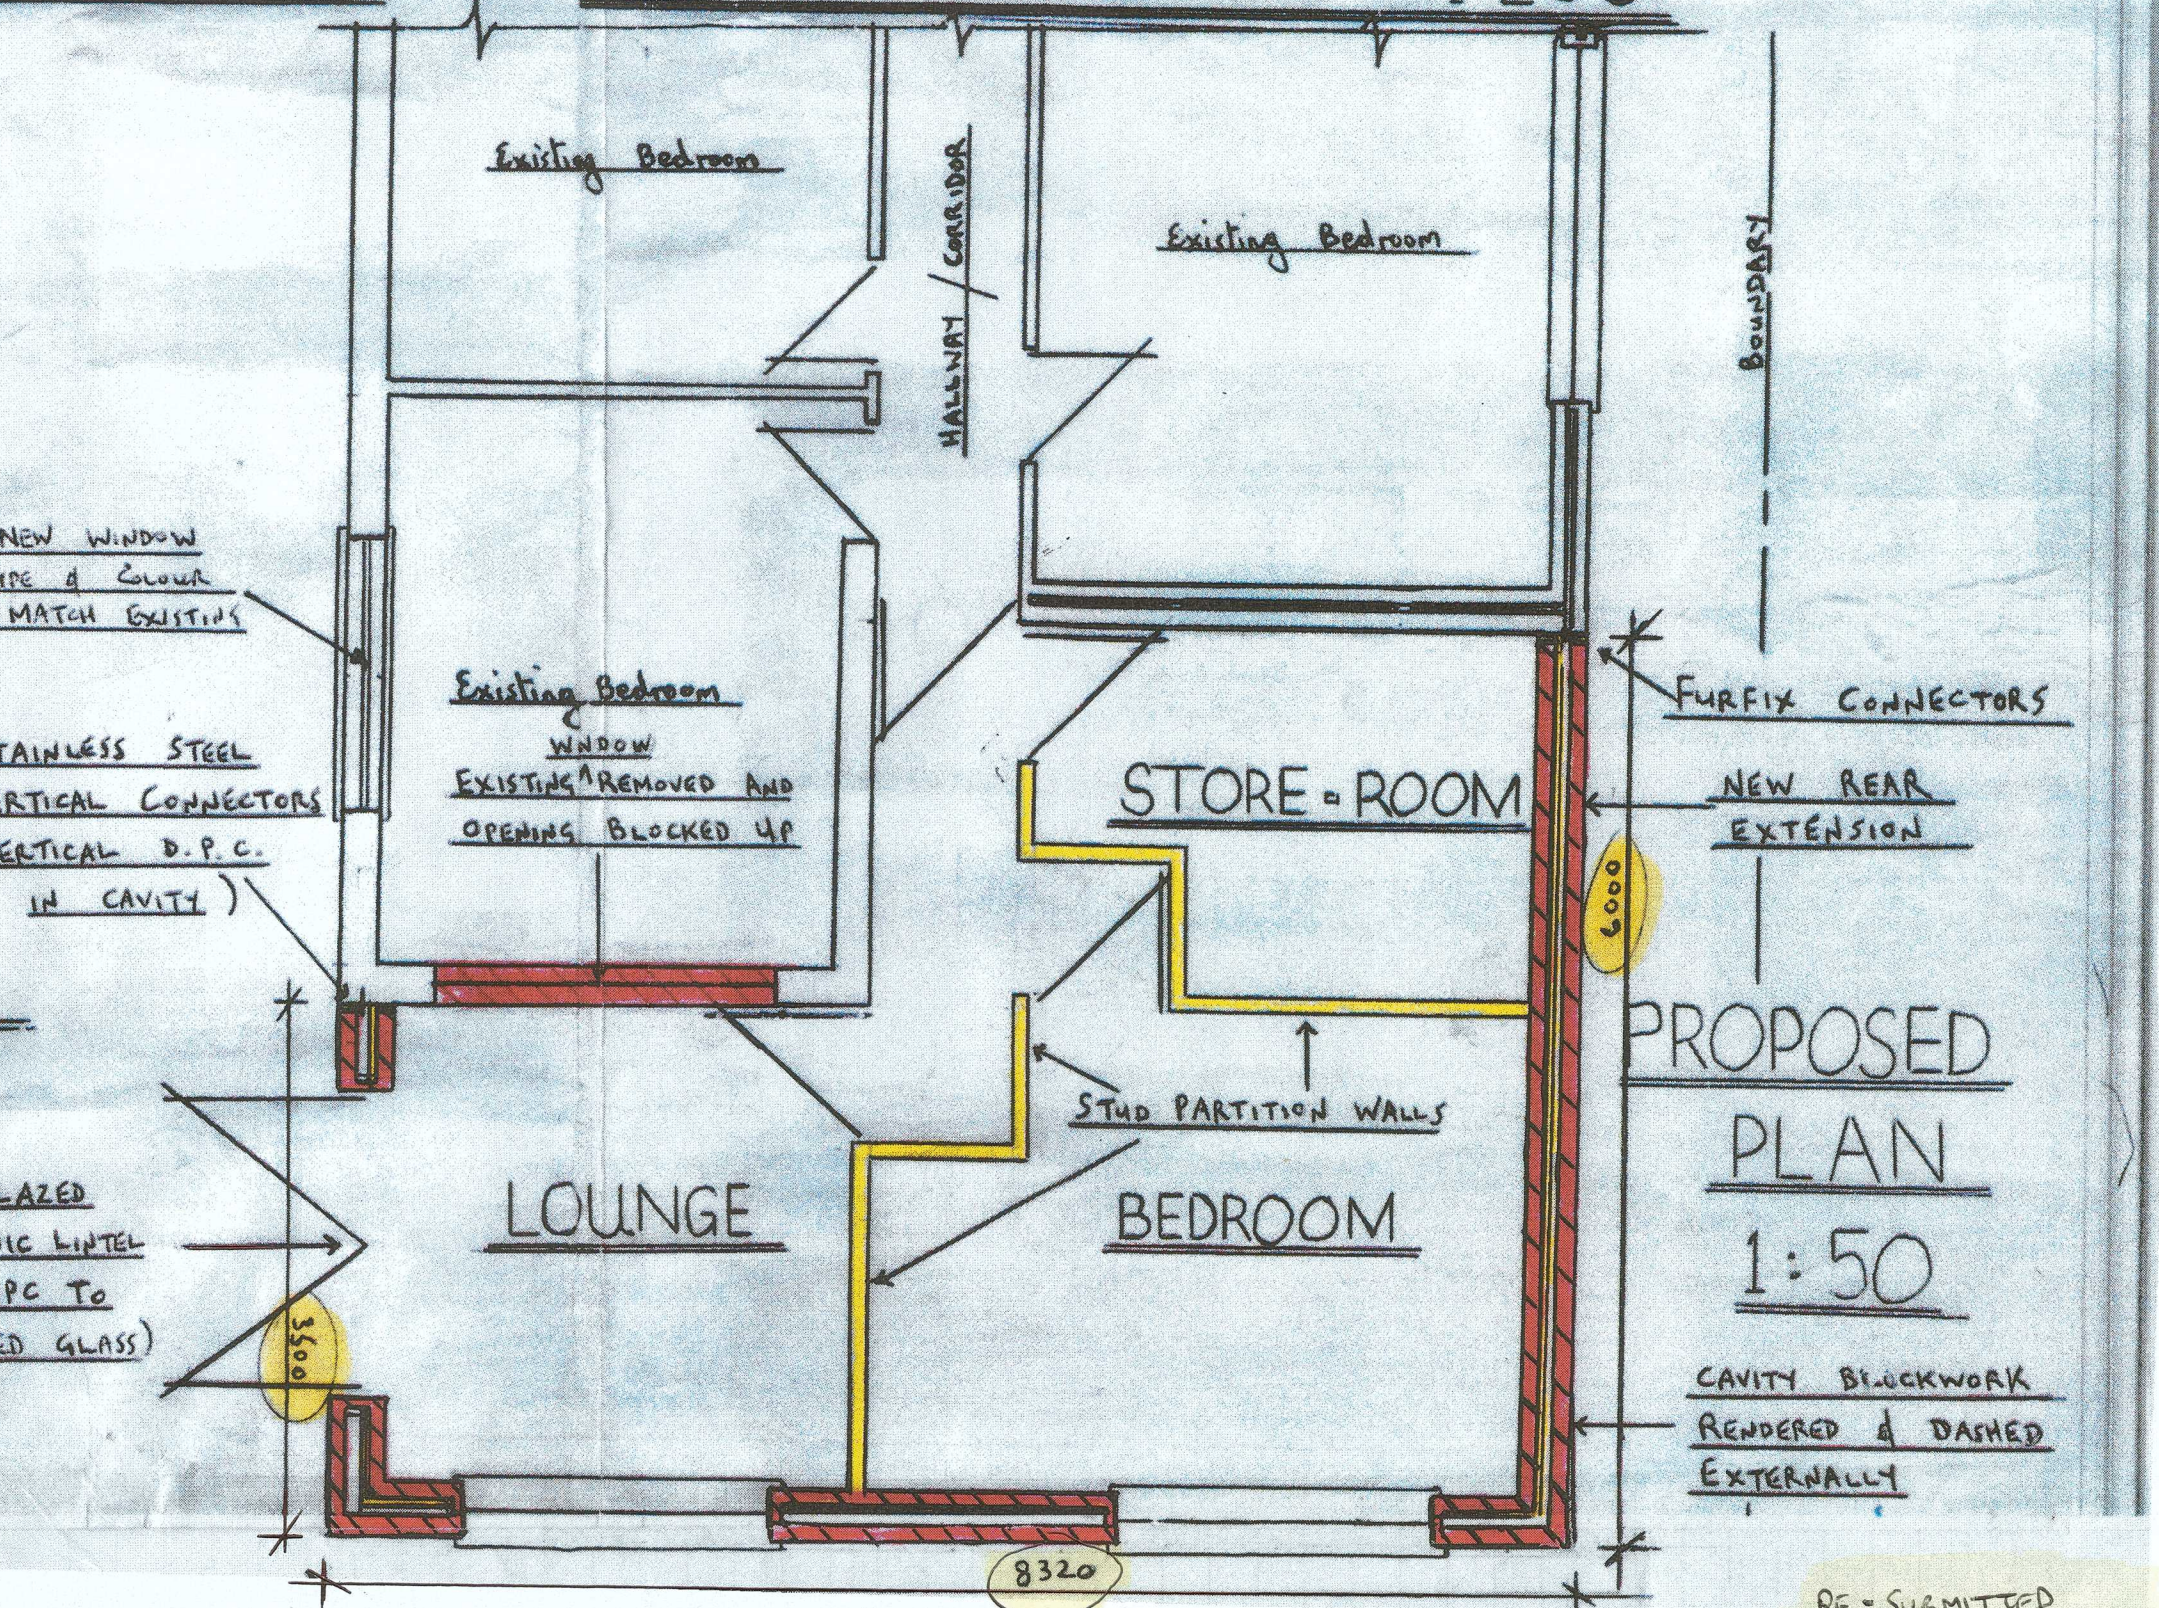
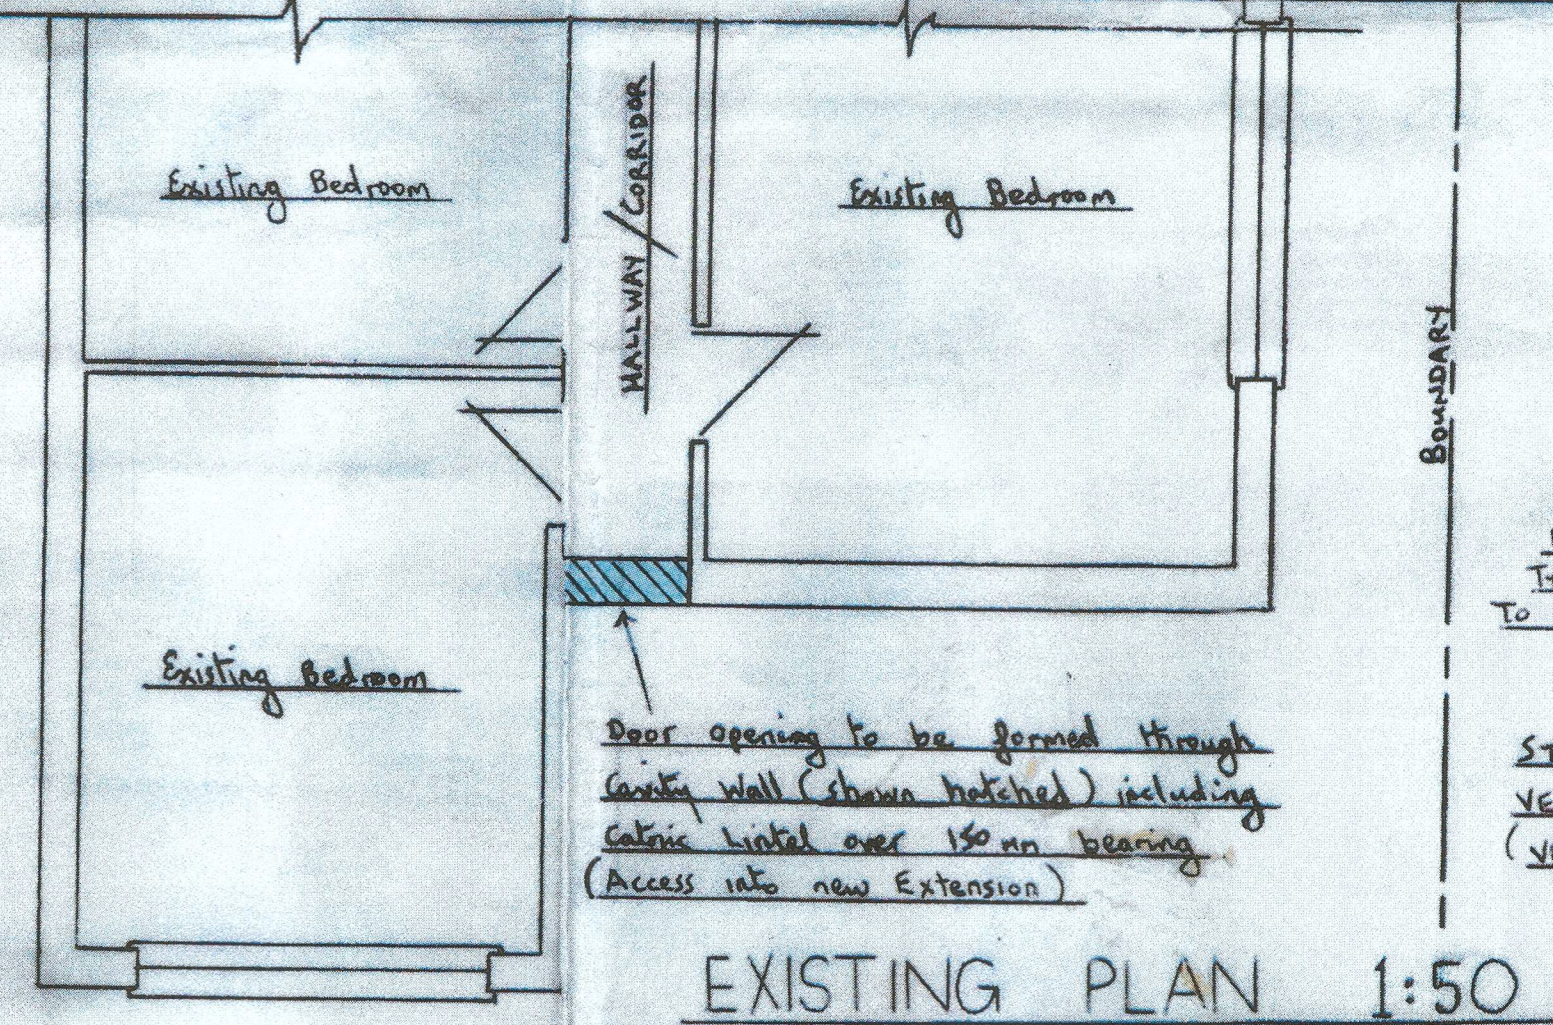
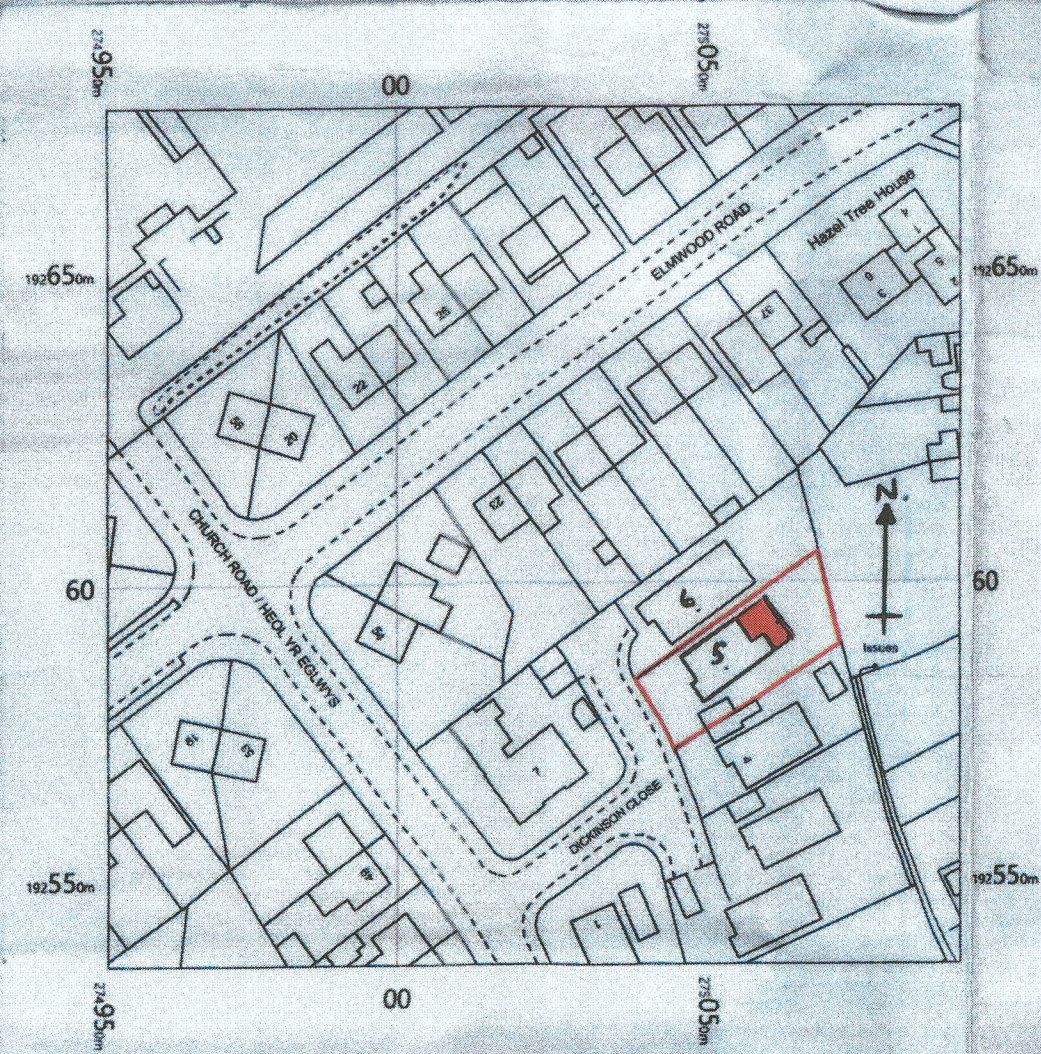
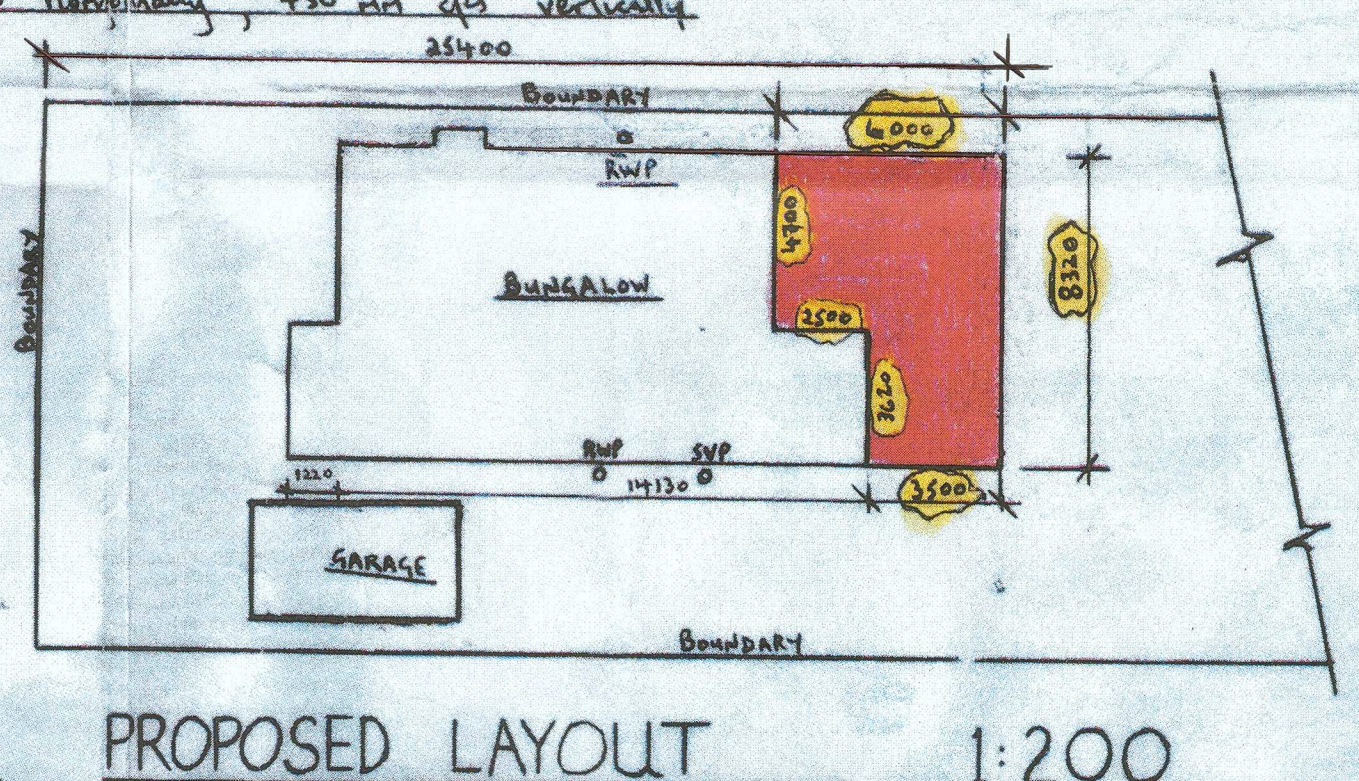
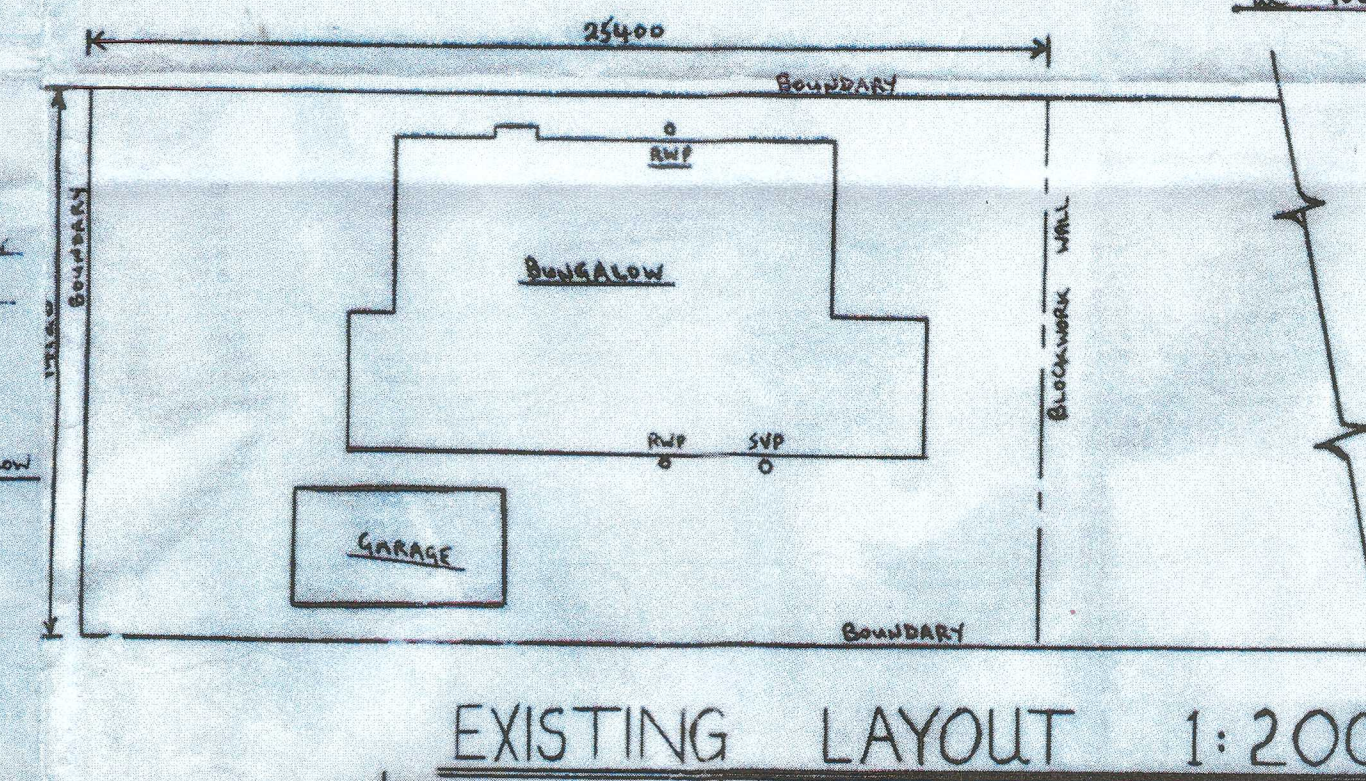


PROPOSED SINGLE-STOREY REAR (STORE-ROOM, BEDROOM, LOUNGE) EXTENSION AT 5 DICKINSON - CLOSE, BAGLAN, PORT-TALBOT, SA12 8TN FOR MR V.T. JOHNSON

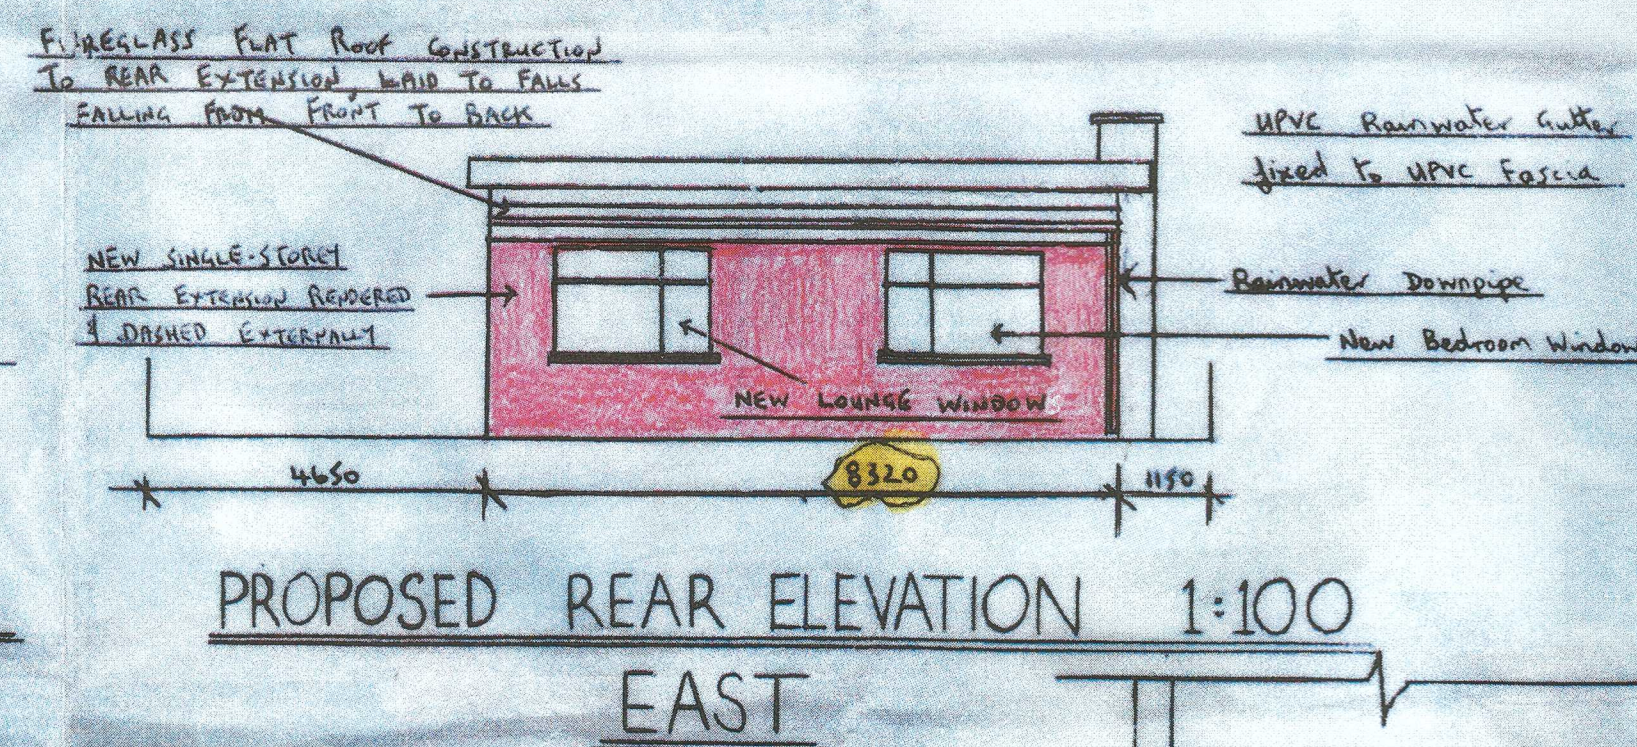

CAVITY WALL CONSTRUCTION:
330 mm Cavity Wall comprising Half-Brick Wall in Facing Bricks to match existing Bungalow, 130 mm cavity with 80 mm thick CEOTEX RR Insulation fixed to inner skin with wall-ties. Retaining Clips, 100 mm concrete block walls internally, both skins tied together with wall-tie at 900 mm c/c horizontally, 450 mm c/c vertically.

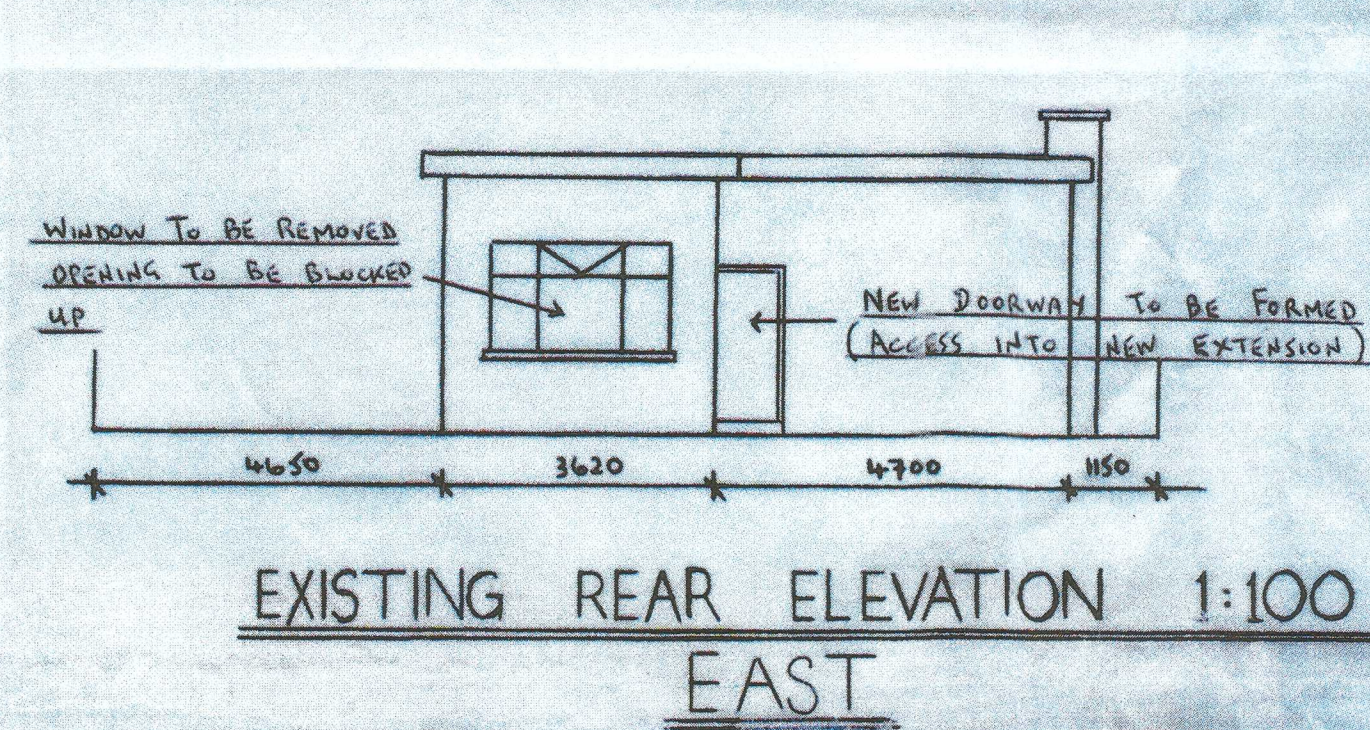

SCALES 1:100, 1:50, 1:500 1:1250
SHEET 1 OF 2