



Superseded

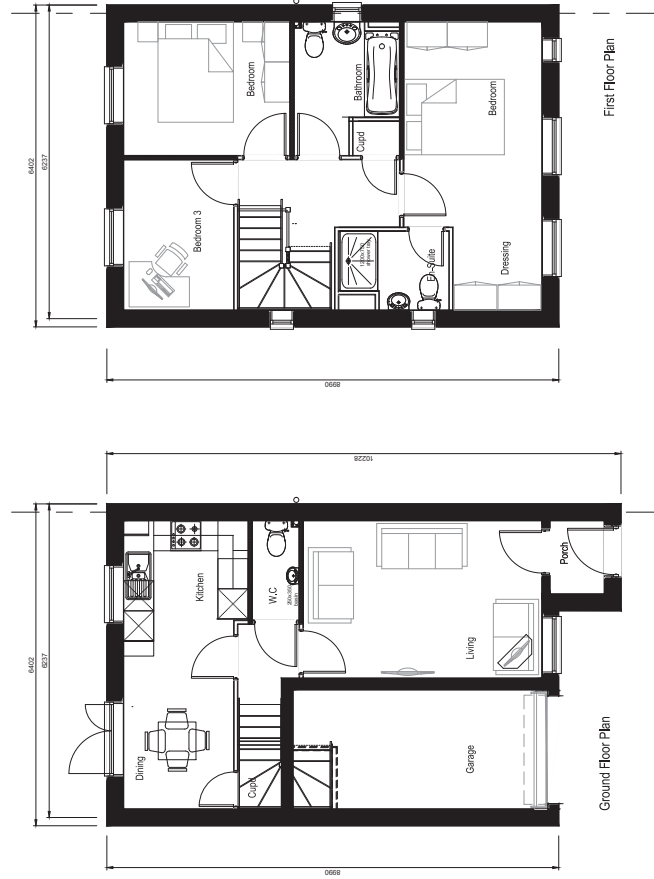

Rev A - MJ's rev'd, BJR added for concrete brick 310519MR
Rev B - LD2 fire detection (for AD B 2019 sites) 210719MR

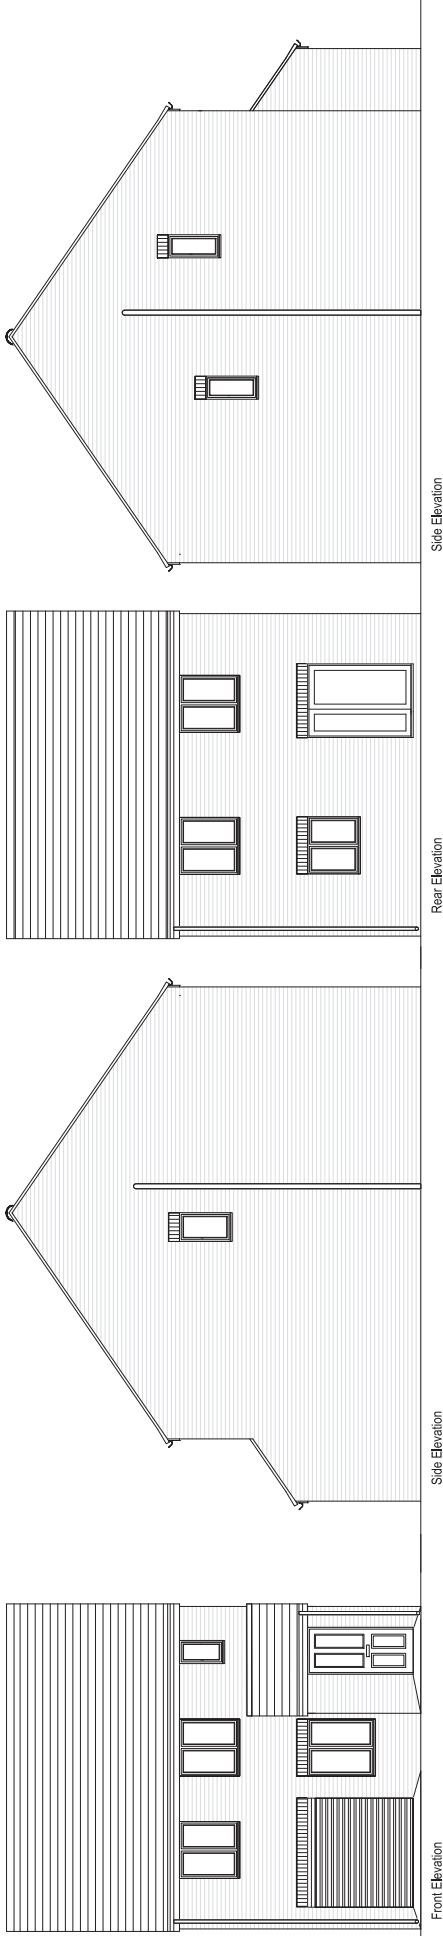

PERSIMMON
HOMES

HouseType	0921	Date	250518
Sales Name	Grasmere		
Booking Number	CI-WD10		50@A1 100@A3
Plans & Elevations (Planning)			
		Formerly	
			Rev B