




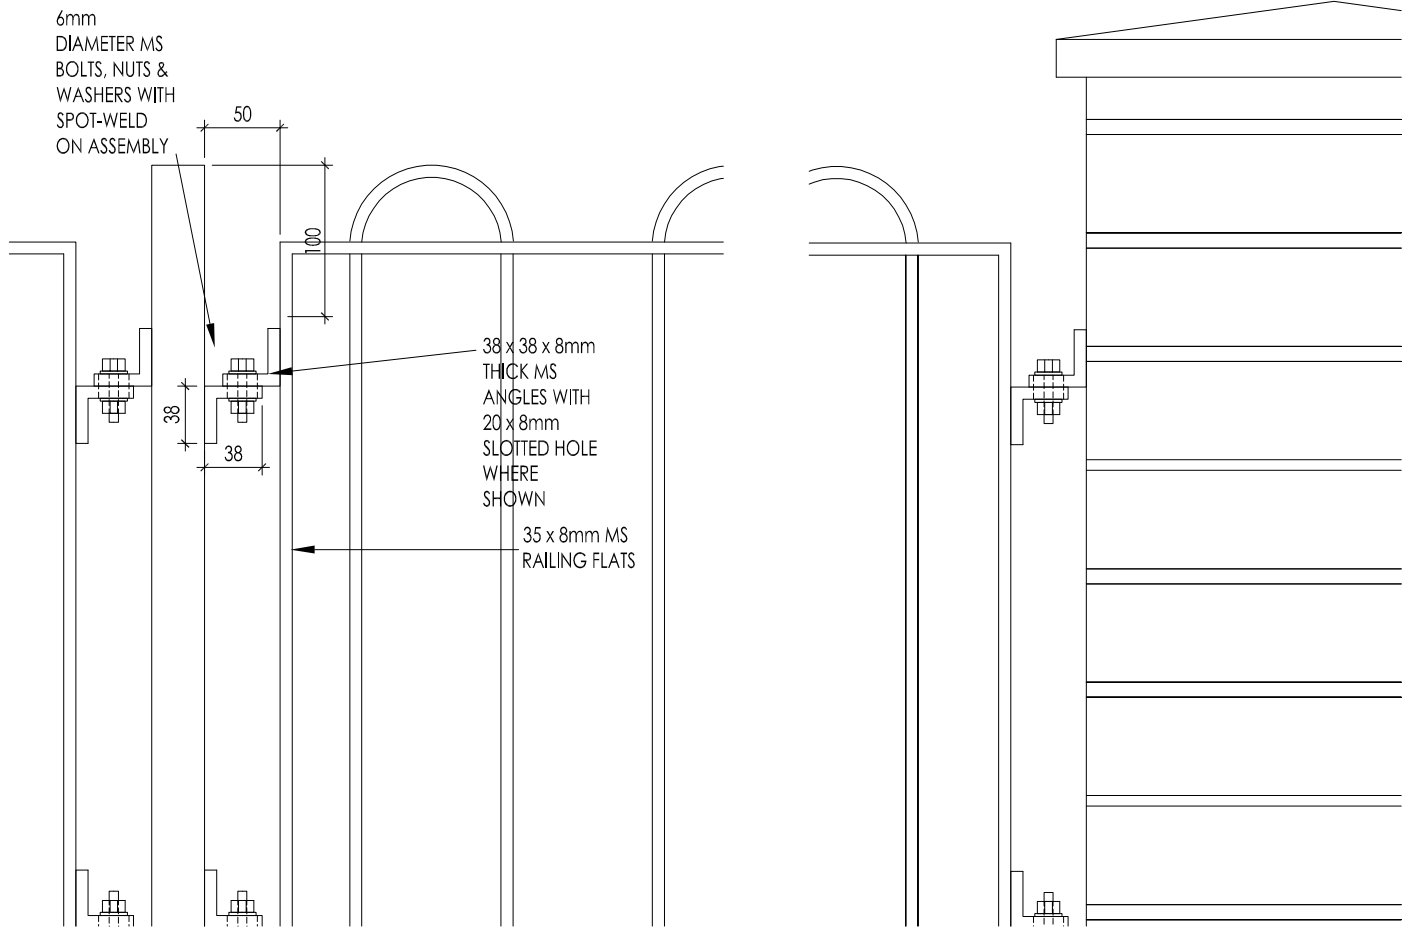

ALL STEELWORK TO HAVE 1 COAT OF METALWORK
PRIMER, 1 UNDERCOAT (GREY) & 1 COAT BLACK
GLOSS FINISH.

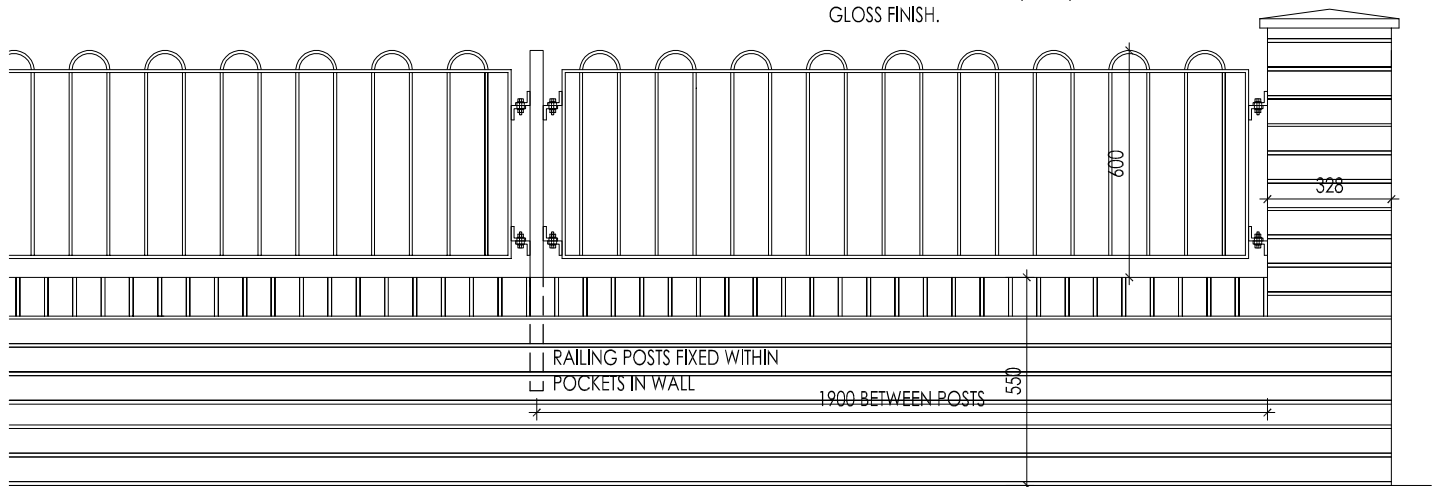

WALL/RAILING ELEVATION

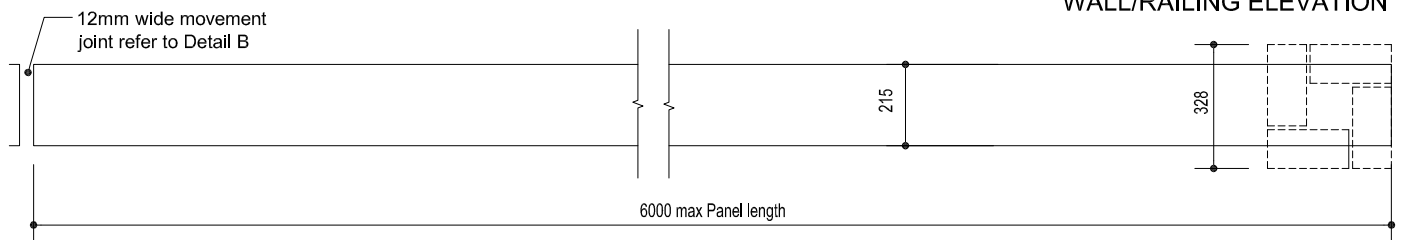

PLAN ON WALL WITHOUT PIERS

Title TYPICAL WALL/RAILING PANEL (550mm WALL - 600mm RAILINGS)					
ADN	-	RSD	-	Scale at A4 1:20, 1:5	Revision - Reference SK01
Notes	SITE SPECIFIC DETAIL			Published	18/04/2015

PERSIMMON
HOMES

