


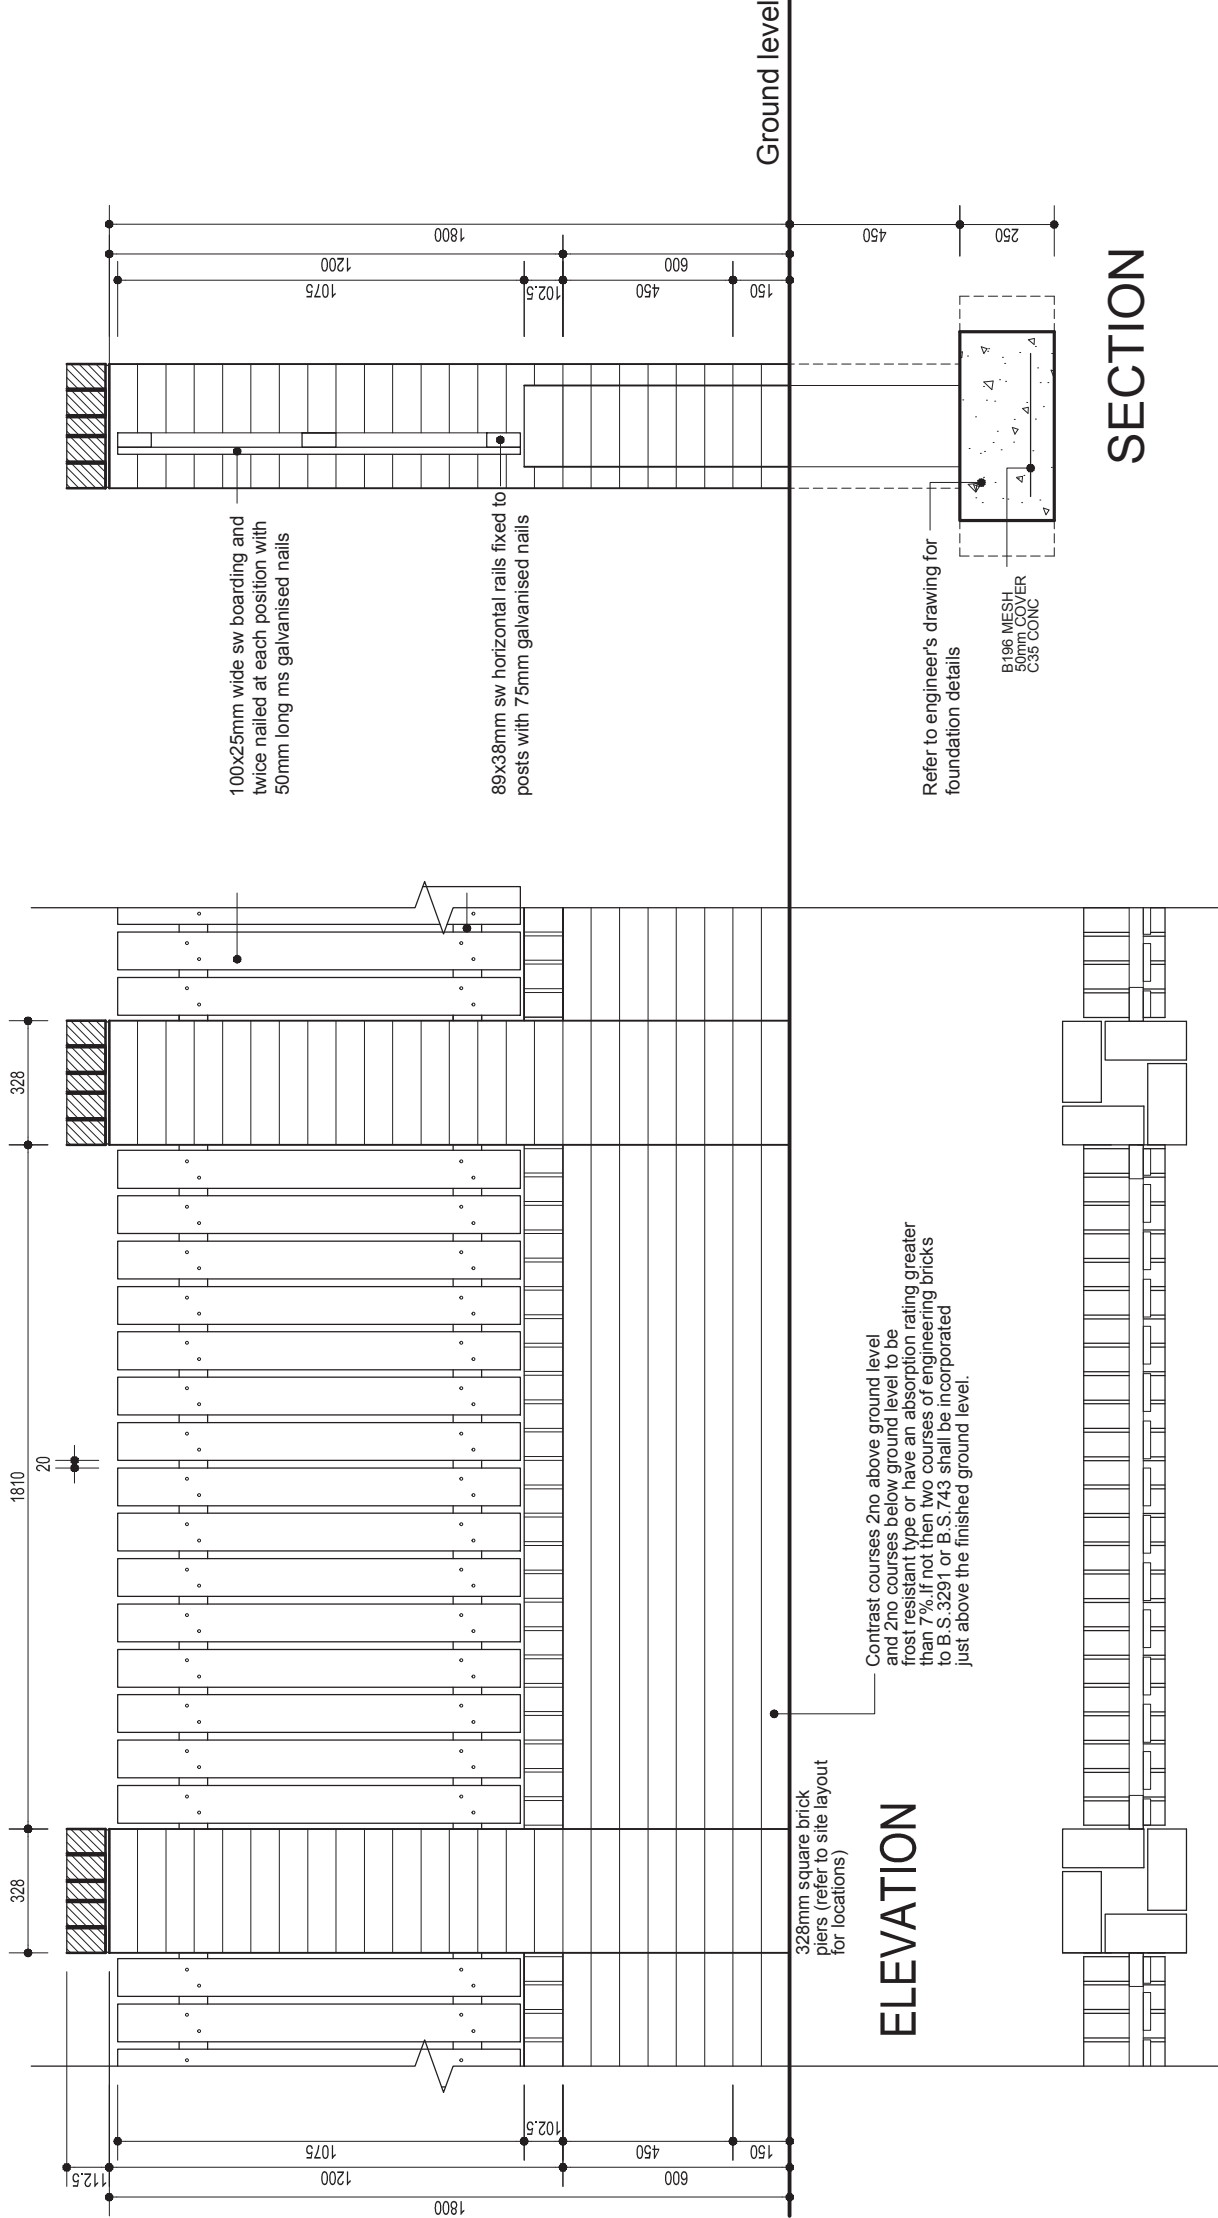

REV.	DESCRIPTION	DATE
------	-------------	------

CLIENT

Charles Church/Persimmon

DRAWING TITLE

External Details

600mm Brick Wall with Hit & Miss Fence

SCALE	DATE	DRAWN BY
1:20@A3	Apr '14	HA Ltd
DRAWING NO.	REVISION	TYPE

D31

. PLN

hammond
ARCHITECTURAL

Melrose Court

Melrose Hall

Cypress Drive

St. Mellons

Cardiff CF3 0EG

t. 029 2077 6900

f. 029 2079 9619

e. info@hammond-ltd.co.uk

www.hammond-ltd.co.uk

© Hammond Architectural Limited 2010
Figured dimensions must be taken in preference to scaled dimensions and any discrepancies are to be referred to Hammond Architectural Ltd. Contractors, subcontractors and suppliers must verify all dimensions on site before commencing any work or making any workshop drawings.