
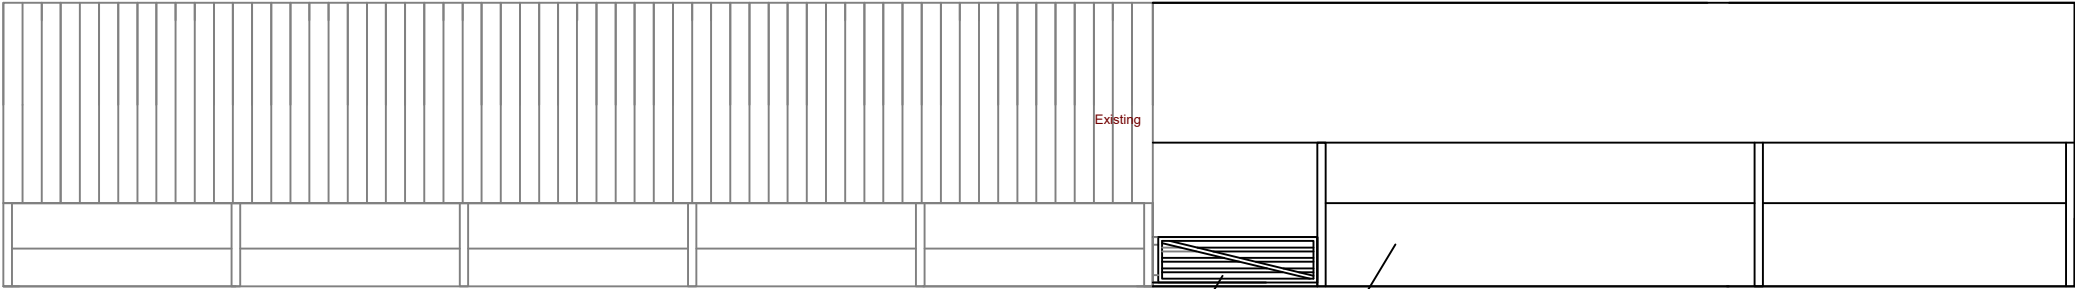


Proposed Side Elevations

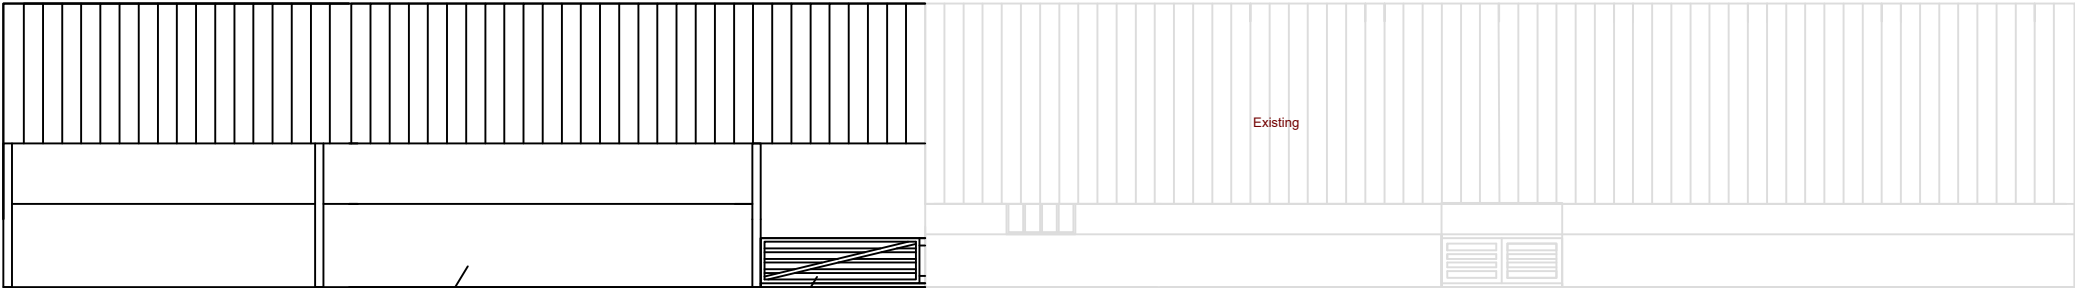

Scale 1:100

DO NOT SCALE THIS DRAWING

Revisions	

Project Tyn Y Cwm Farm	Project No 1001	Drawing No 110	Revision	Client Mr Hopkins
Drawing Description Proposed Side Elevations	Drawn By MGA	Scale 1:200 @ A4	Date Feb 2021	