



Existing Side Elevations

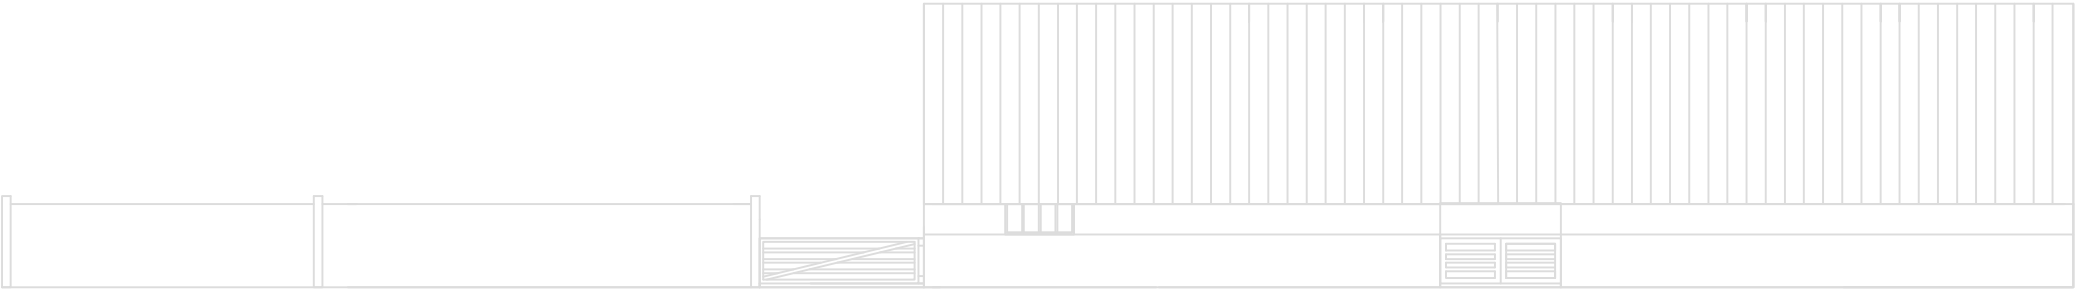

Existing Side Elevation
Scale 1 in 200

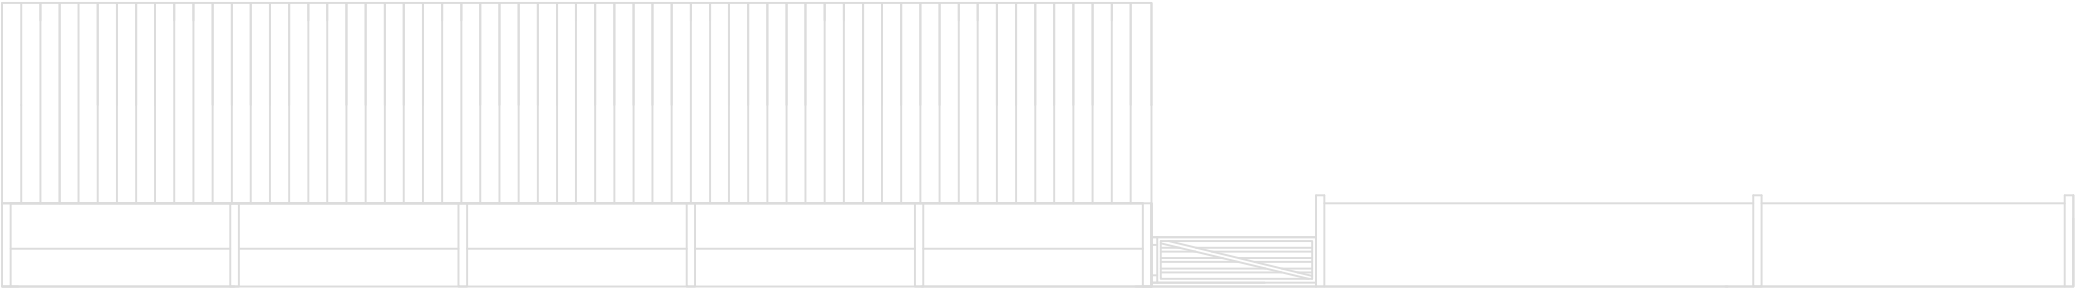

Existing Side Elevation
Scale 1 in 200



DO NOT SCALE THIS DRAWING

Revisions	

Project
Tyn Y Cwm Farm

Drawing Description
Existing Side Elevation

Project No
1001

Drawn By
MGA

Drawing No
109

Scale
1:200 @ A4

Revision

Date
Feb 2021

Client
Mr Hopkins