




PROPOSED SIDE ELEVATION
Facing South West

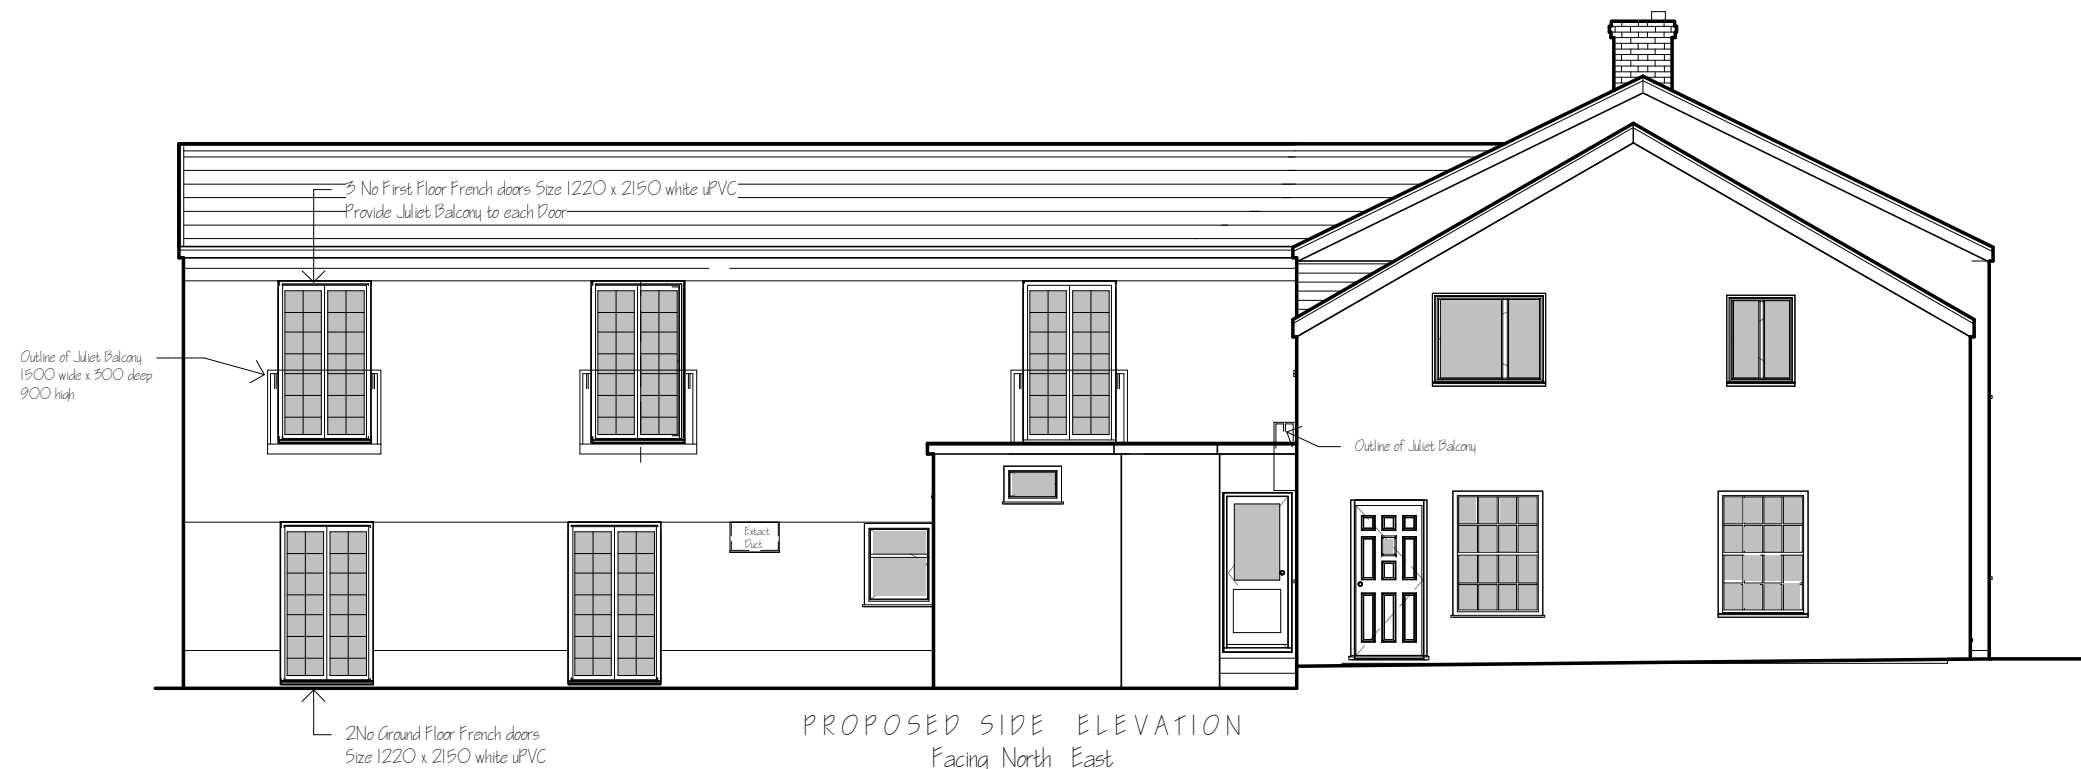

PROPOSED SIDE ELEVATION
Facing North East

PROPOSED ALTERATIONS at " THE OLD SWAN"
GURNOS ROAD, YSTALYFERA, SWANSEA SA2 9RS

PROPOSED SIDE ELEVATIONS

Date 04/10/2020
Scale 1 : 100
Drawn PG

Dwg No

2016 / 10

REV

A