


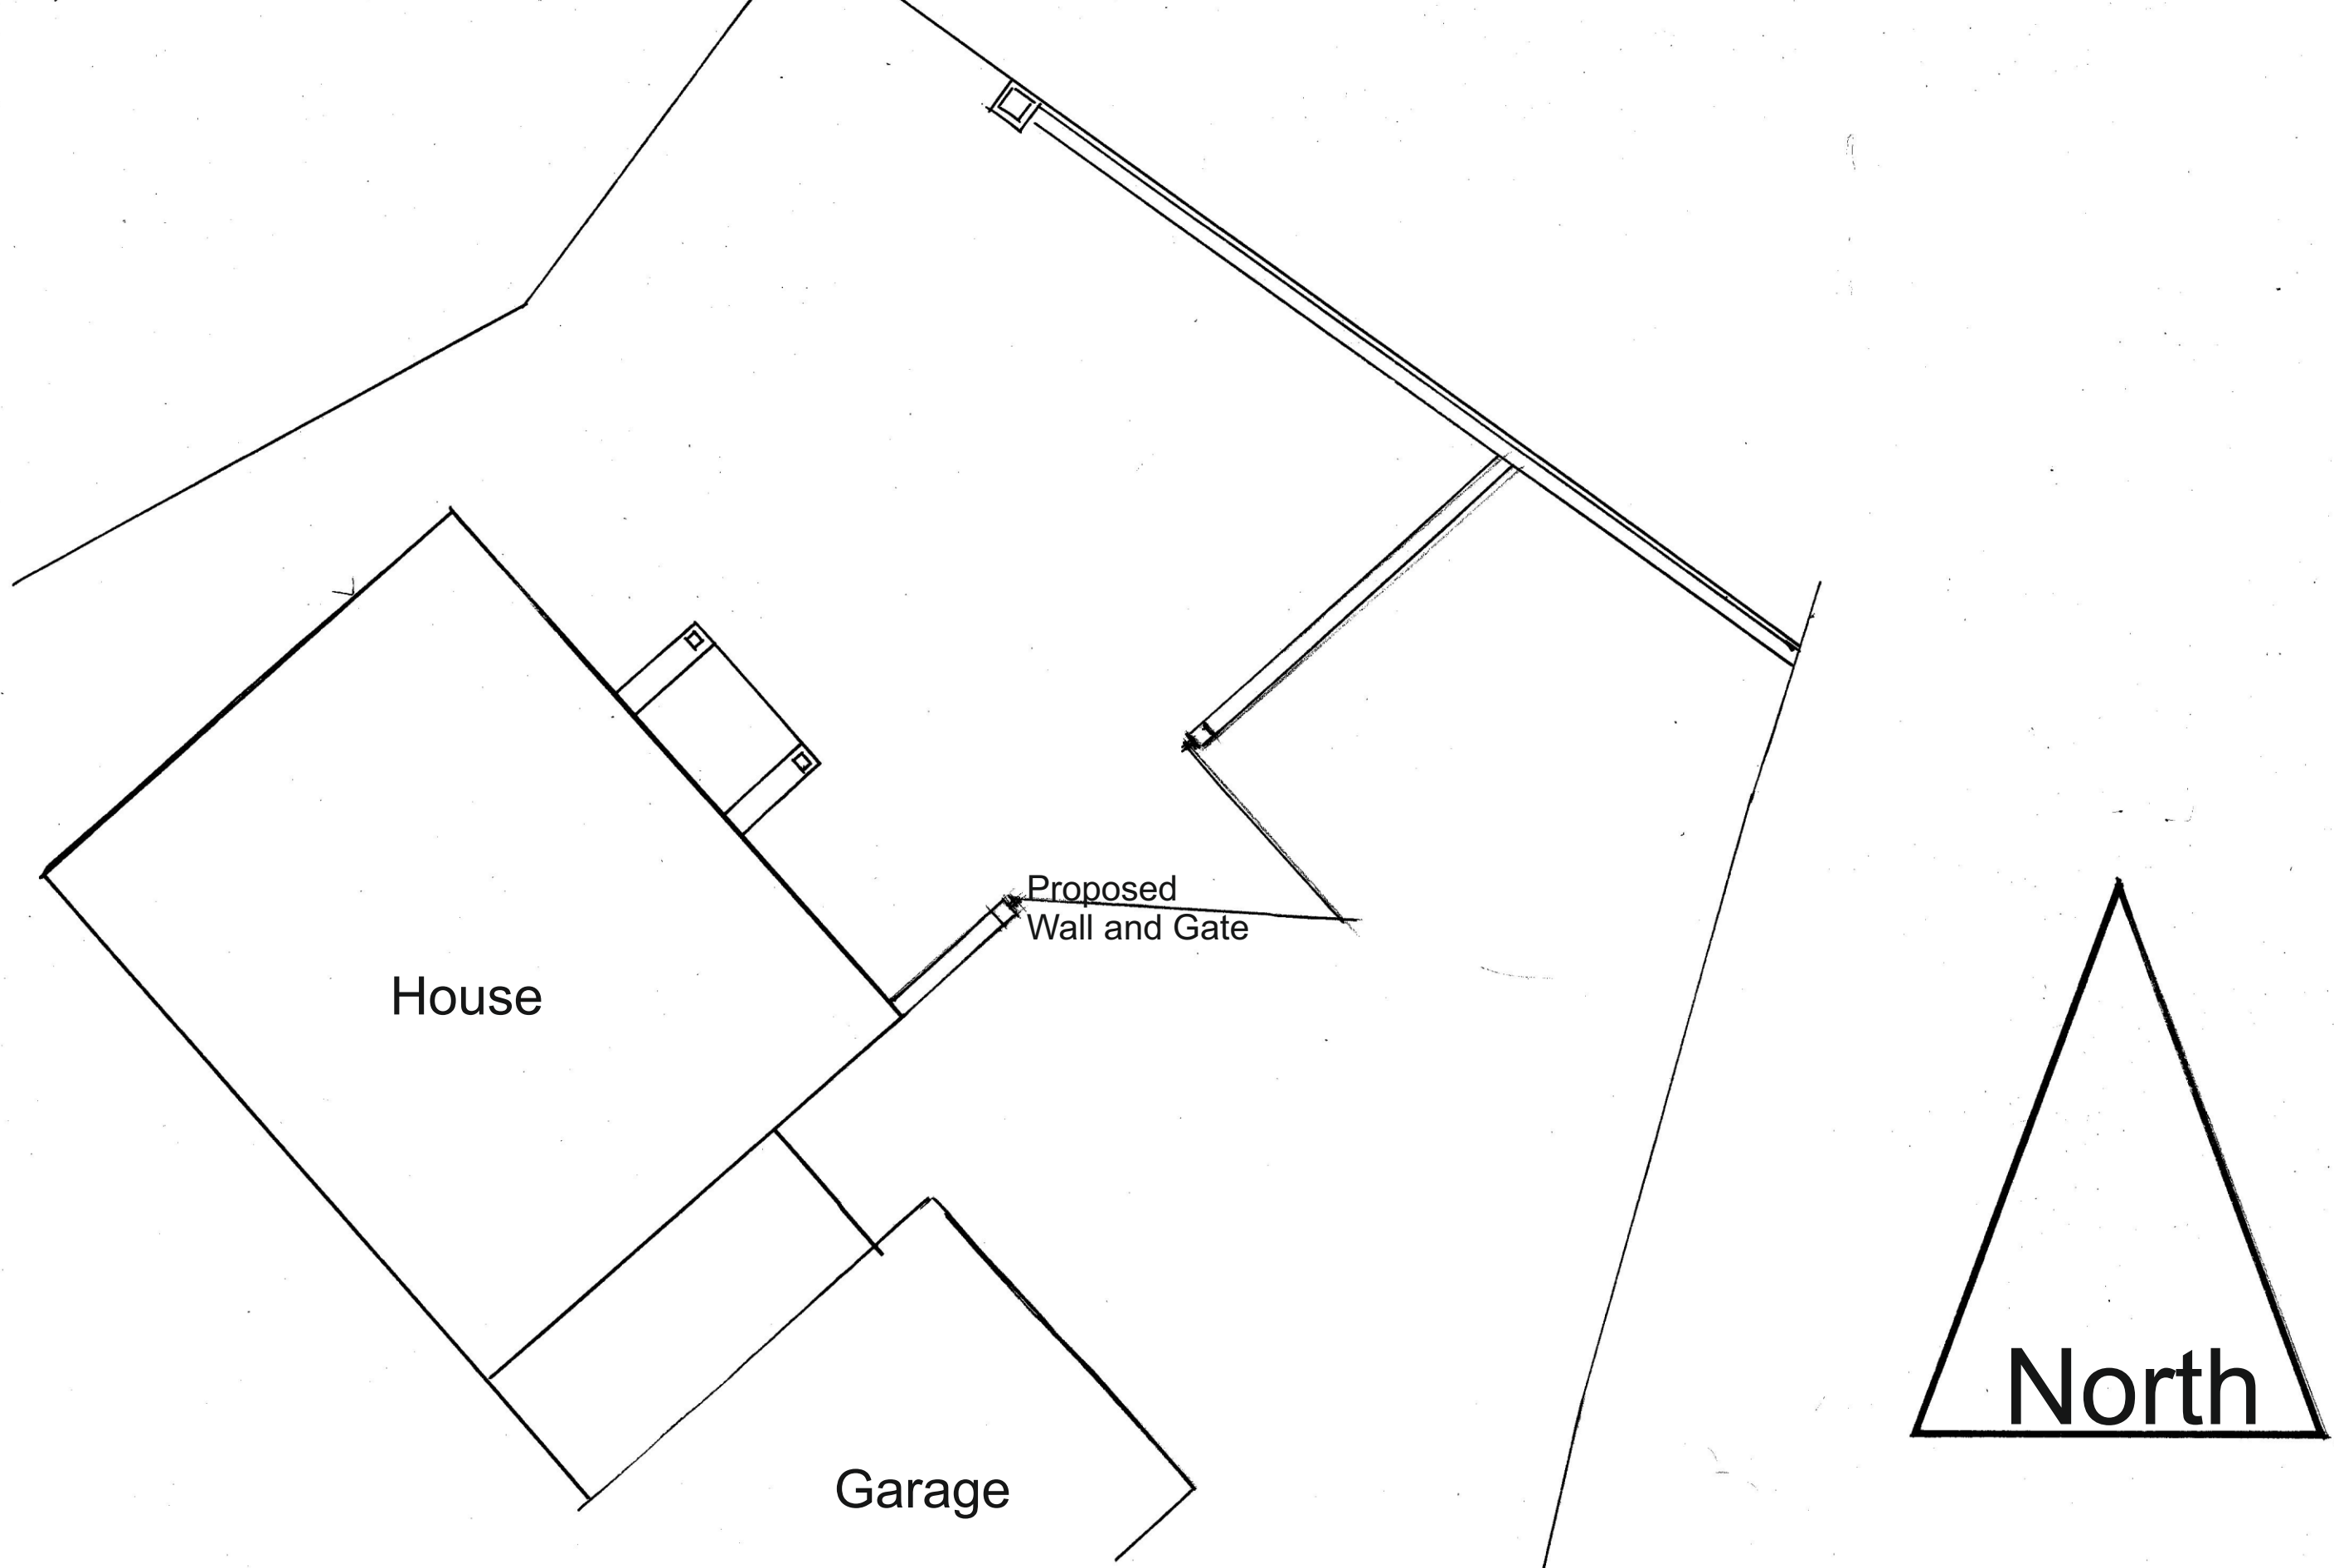

Ron Bagshaw & Associates Ltd.

Architectural Design & Planning Consultants



Wood Field House
1b Rosser Terrace
Cilfrew
Neath, SA10 8LH

Contact Details -
01639 632822 (Office)
07870 863859 (Mobile)
mail@ronbagshaw.co.uk

Drawing No: AS/2021/07

Scale: 1:100 @ A3

Date: March 2021

Notes/Revisions

Proposal: Wall and Gate.

Location: 4 Tudor Grove, Margam, Port Talbot SA13 2ST.

Client: Mr Adrian Smith - same address.

Title: Proposed Wall and Gate.