


F

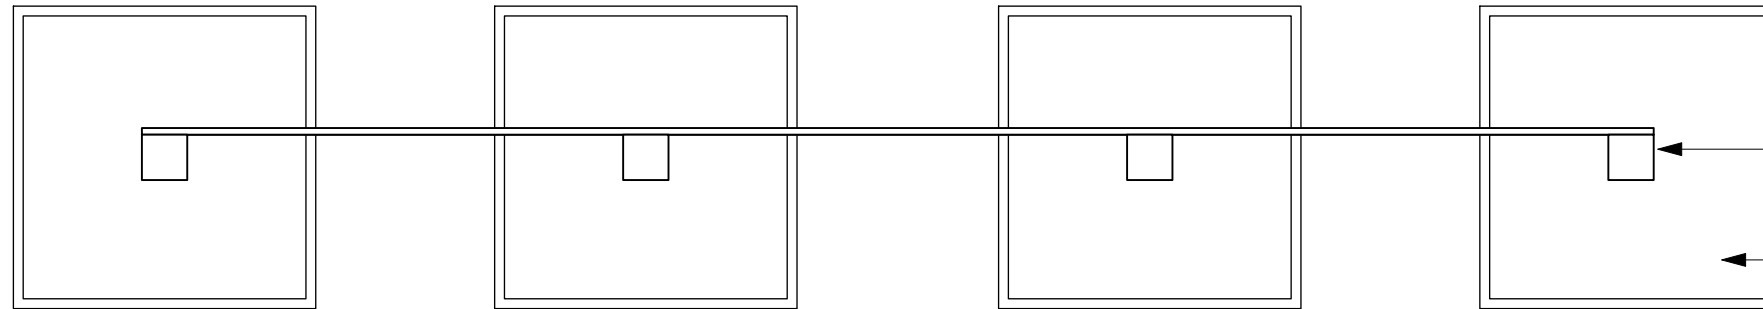


TIMBER BANNER FRAME WITH BACKING BOARD

TEMPORARY SIGN TO BE SUPPORT BY BALLEST FRAME DUE TO PRESENCE OF UNDERGROUND SERVICES. (Approx 1m<sup>3</sup>)

## PLAN DETAIL

1:25

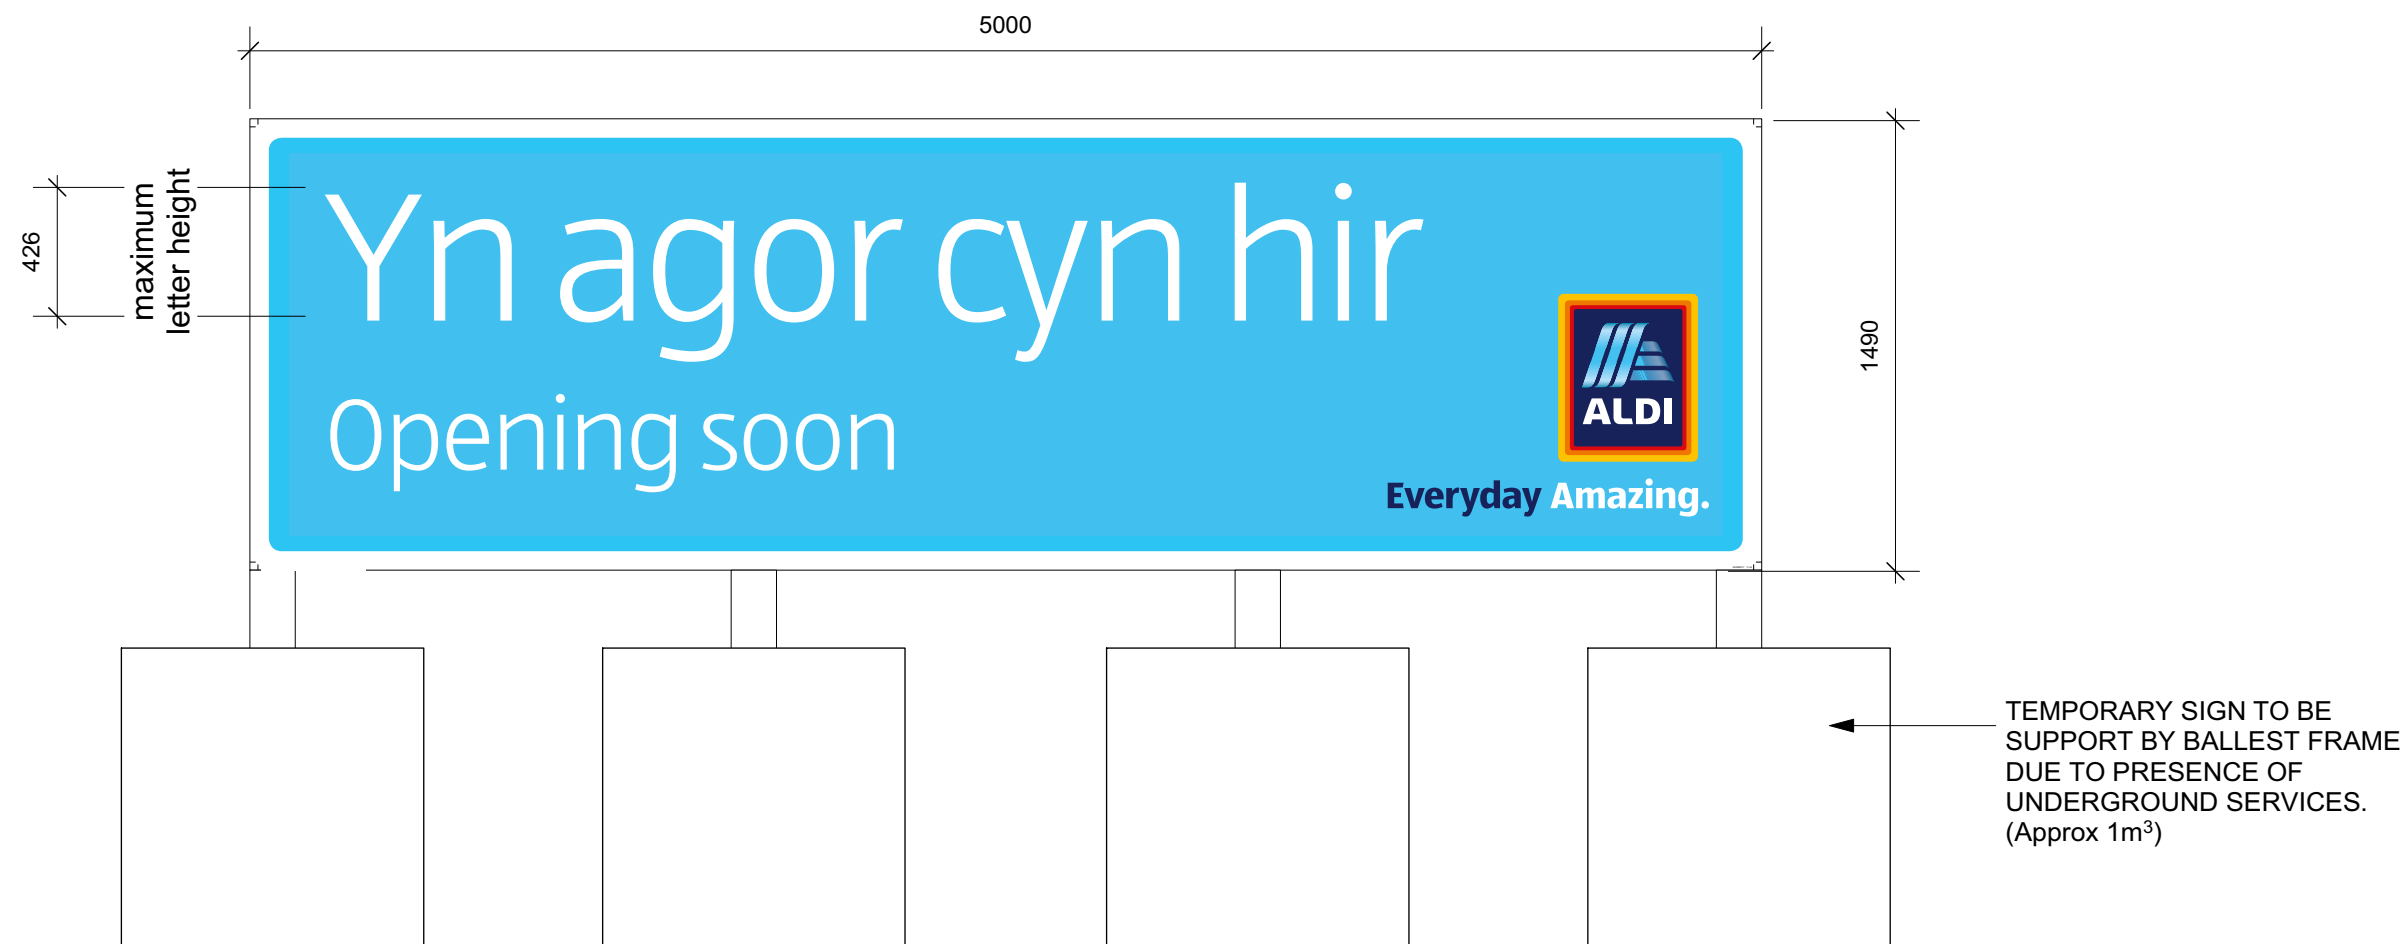

TEMPORARY SIGN TO BE SUPPORT BY BALLEST FRAME DUE TO PRESENCE OF UNDERGROUND SERVICES. (Approx 1m<sup>3</sup>)

## ELEVATION GRAPHIC DETAIL

1:25

"OPENING SOON" / "NOW OPEN" TEMPORARY BANNER SIGN

0 1 2 3 M  
Scale 1:25 @ A3



Chartered Architects  
Chartered Building Surveyors  
Interior Designers  
CDM Services

Glentworth Court, Lime Kiln Close  
Stoke Gifford, Bristol BS34 8SR  
+44 (0)117 931 2062  
www.kendallkingscott.co.uk

Project  
Aldi, Abbey Road, Neath.  
Ad Consent

Client  
Aldi Stores Ltd.

Scale 1:25  
Paper Size ISO A3  
Filename 190487 Advert Consent v2020.vwx  
© Copyright Do not scale this drawing

P1 25/02/21 KH JS Drawing Issue  
Rev Date By Ap Note

Drawing Title  
Temporary Banner Detail

Project Number Drawing Number Revision  
190487-1603 P1

Date Drawn Checked Purpose/Status  
25/02/21 JC JS PLANNING

Check all dimensions and levels on site

Only to be used on the site for which designed. The electronic transmission of designs/information contained in this drawing is carried out entirely at the User's risk and Kendall Kingscott Ltd. will have no liability for any errors or inaccuracies arising therefrom. The production of amended or updated information from the said designs/information by the User is entirely the responsibility of the User and Kendall Kingscott Ltd. shall have no responsibility in respect thereof whatsoever.