


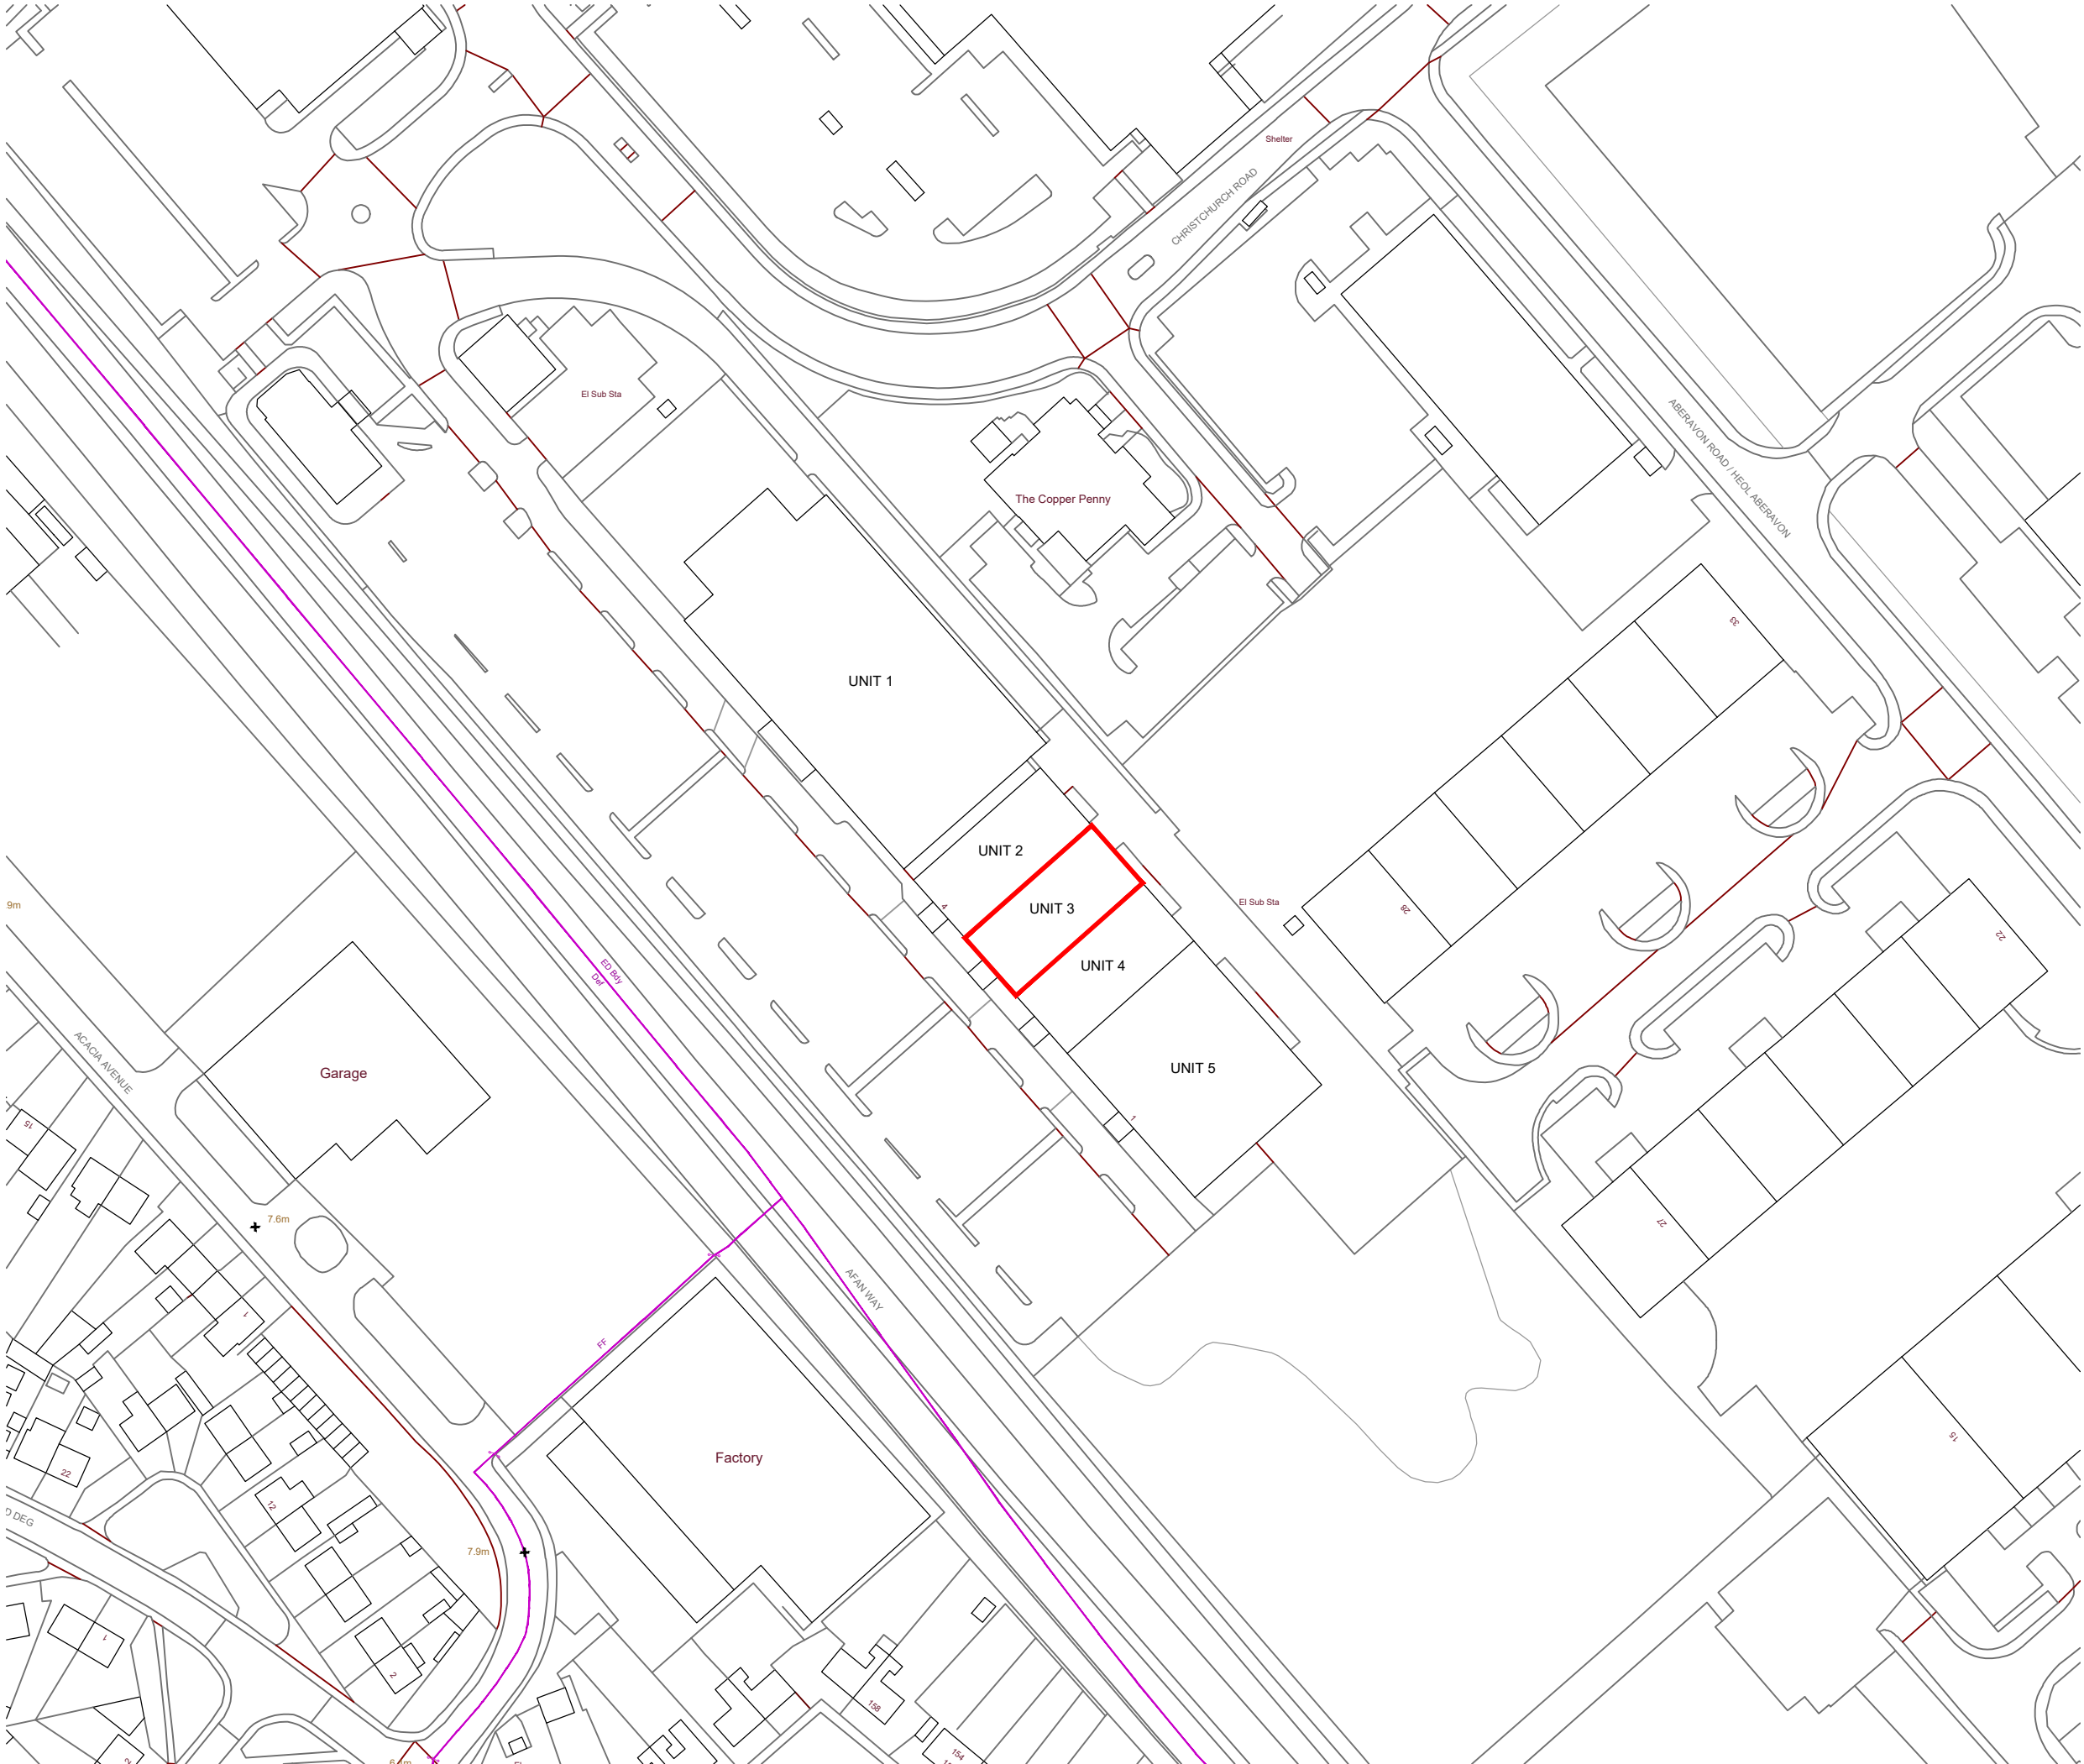

All levels and dimensions to be checked on site prior to construction / fabrication; report discrepancies immediately. Do not scale dimensions from this drawings. This drawing is copyright protected.


REVISION



Unit Boundary



SCALE 1:1250

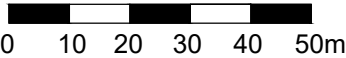

SCALE	DATE	DRAWN	CHECKED
1:1250	MAR'21	AF	

PROJECT
Unit 3, Baglan Bay Retail Park,
Christchurch Road,
Port Talbot, SA12 7BZ

DRAWING
LOCATION PLAN
AS EXISTING

STUDIO **insieme**
@drawmeaplan.com
Glasgow

w : <http://www.drawmeaplan.com>
Architecture, Interiors, Graphic & Product Design

STUDIO **i**

DRAWING No.
21006-10-001