



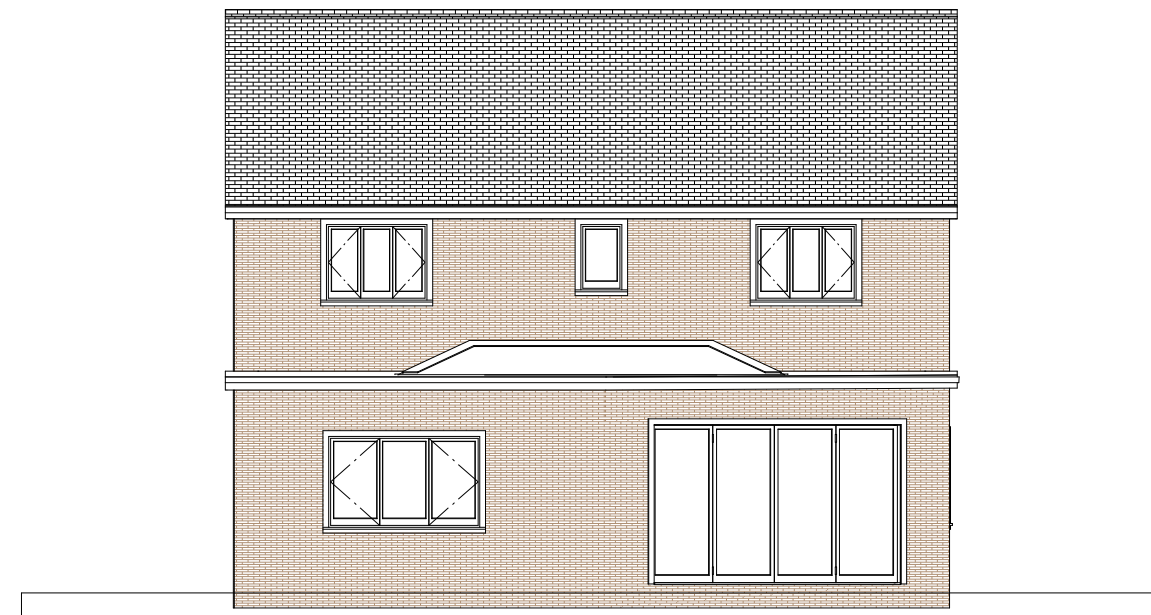


Proposed rear elevation

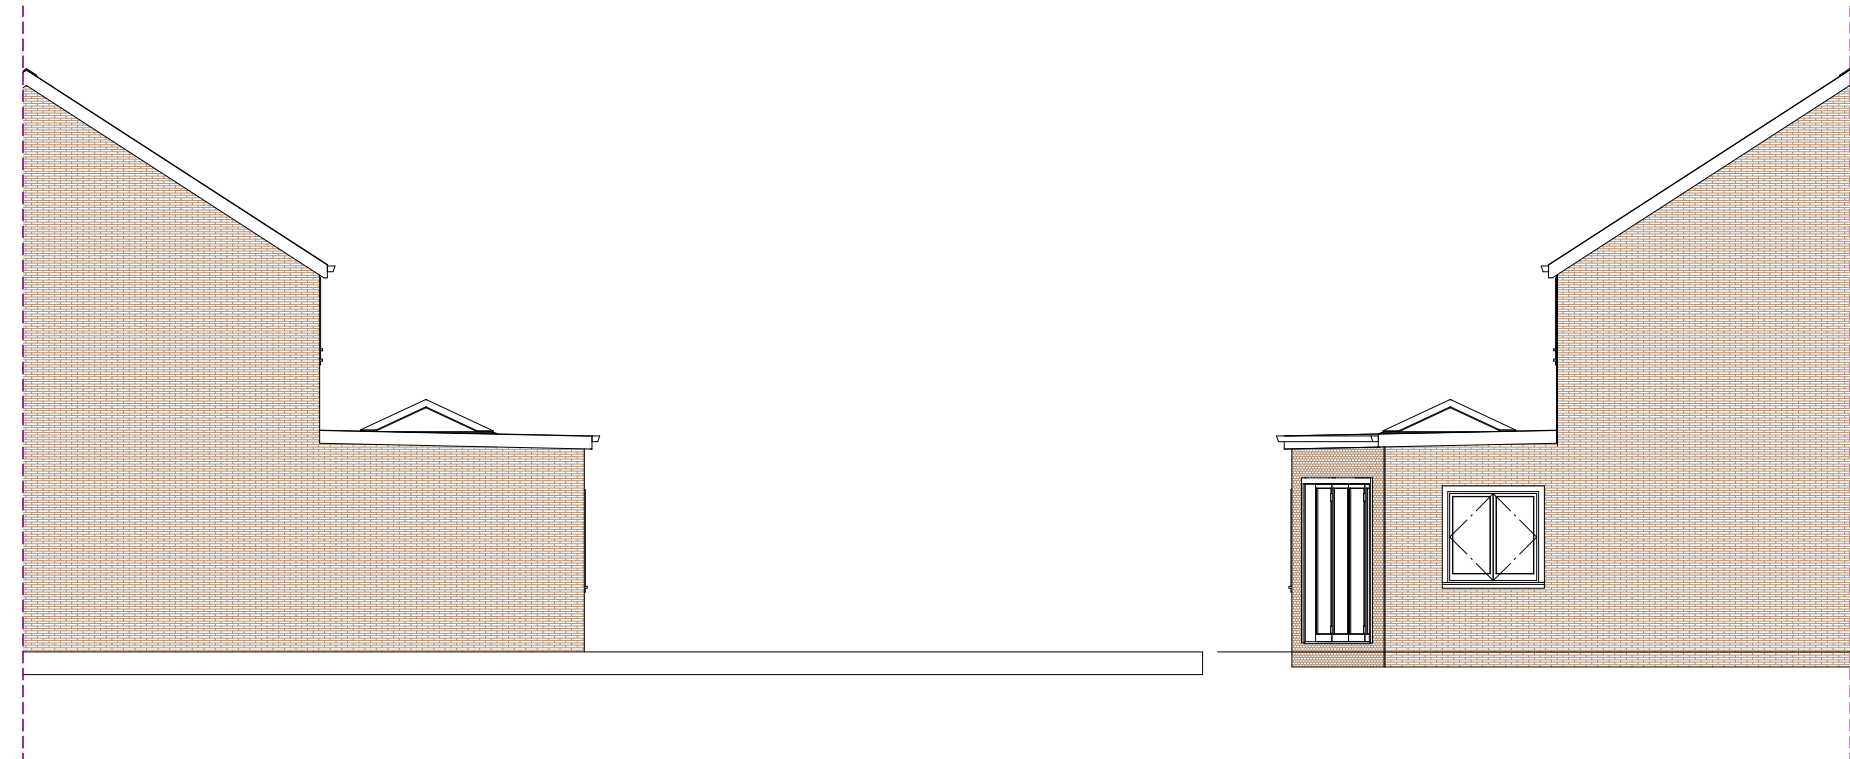

Proposed side elevation

Proposed second side elevation

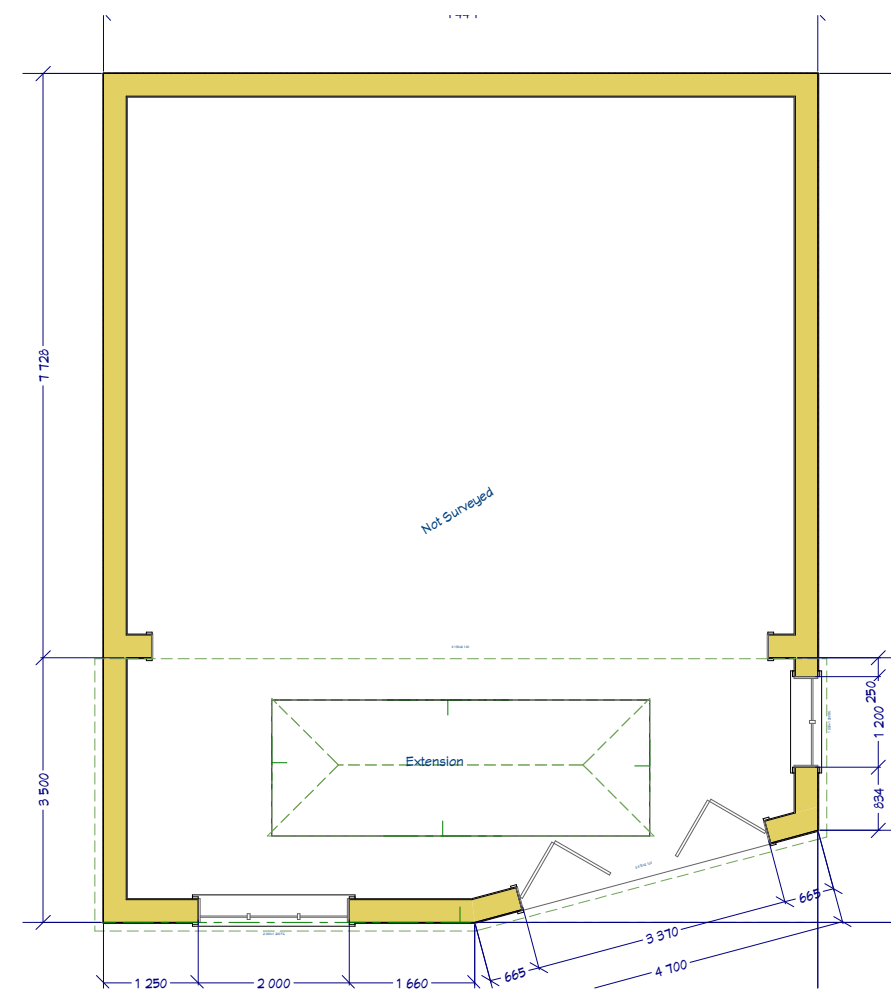

Proposed floor plan

