



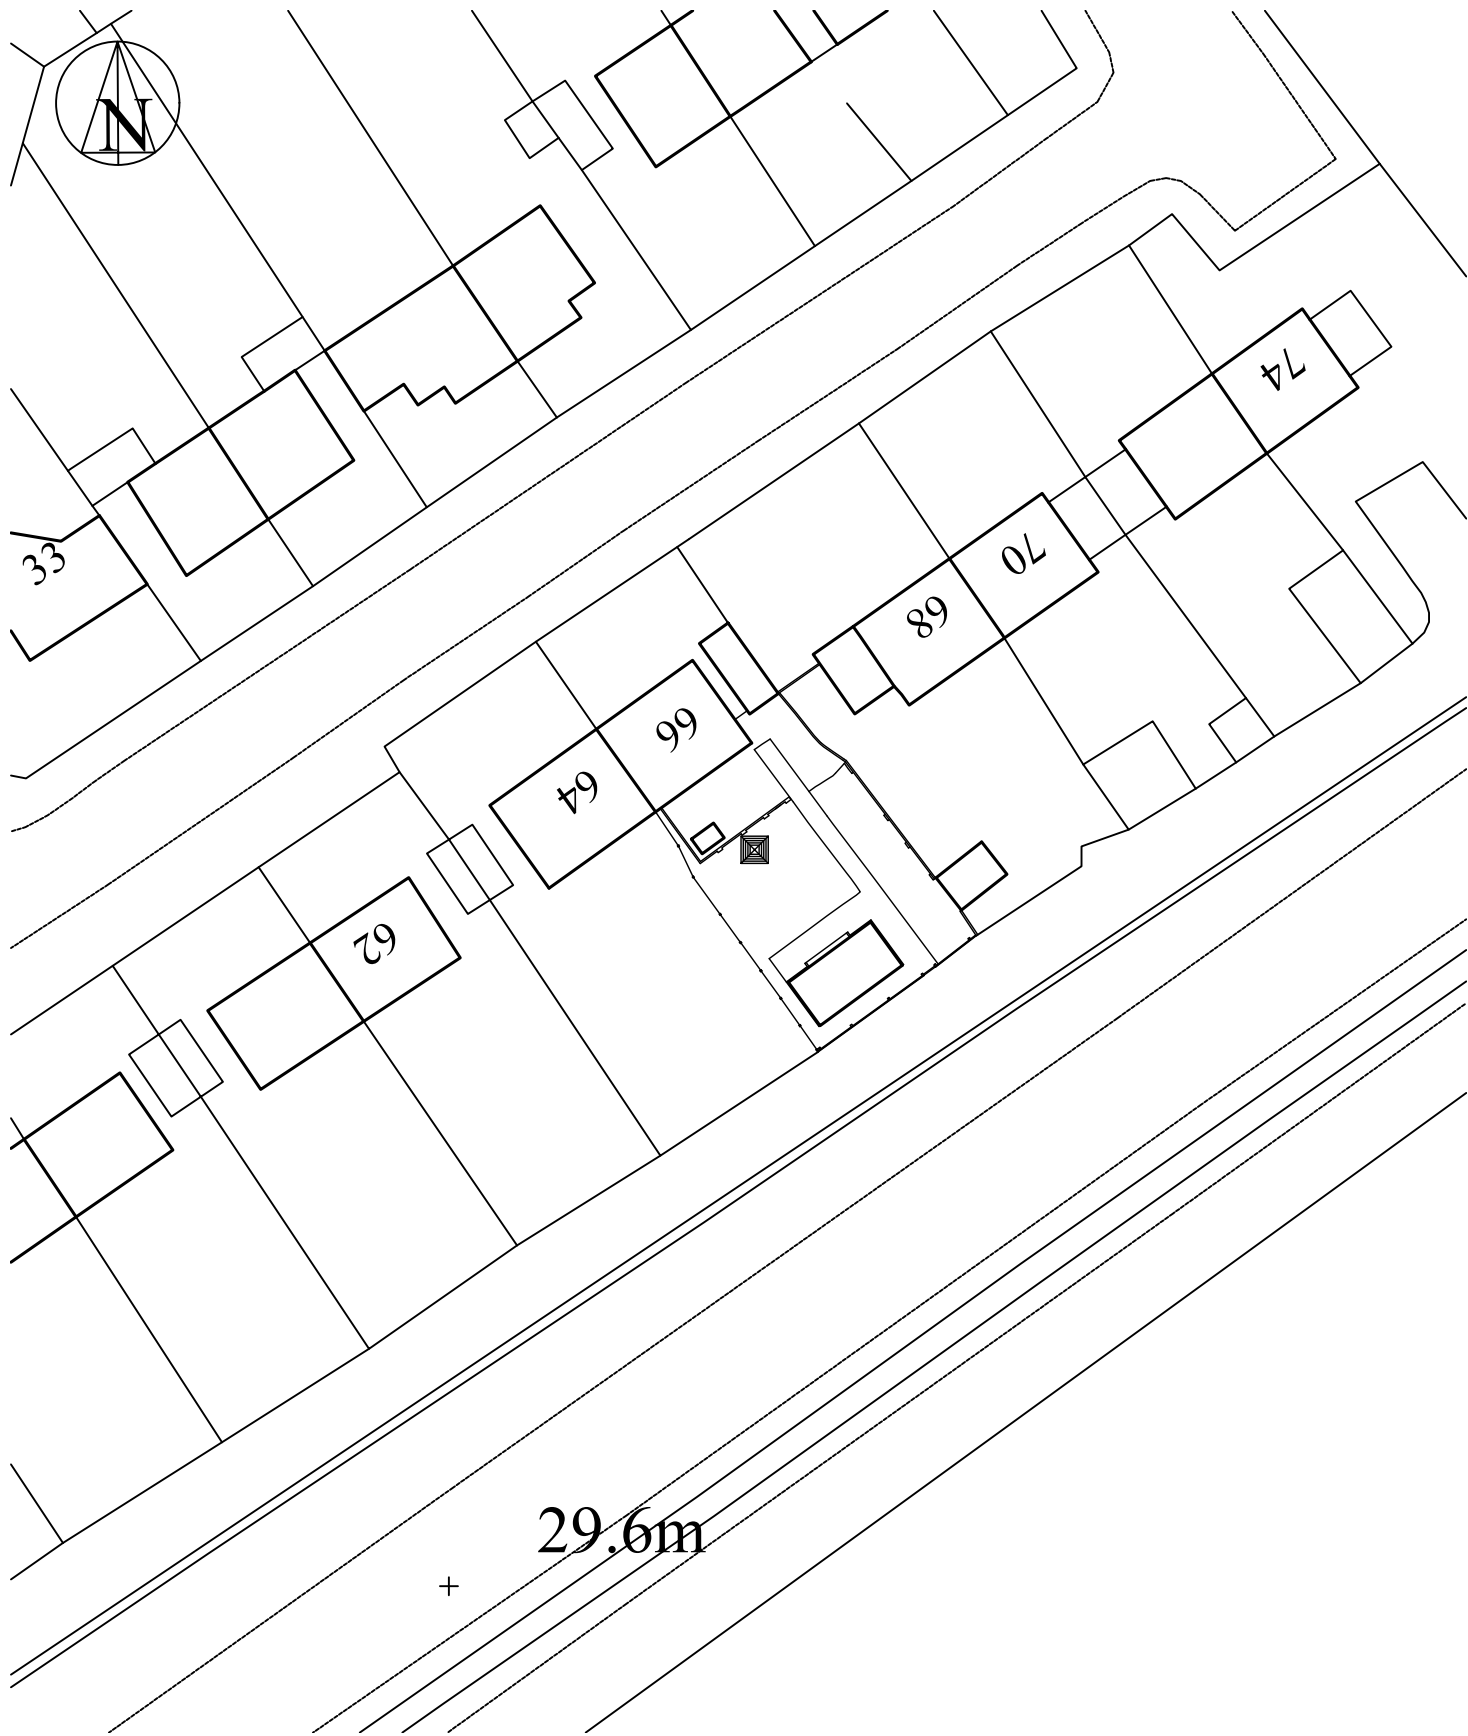

1:500 Block Plan

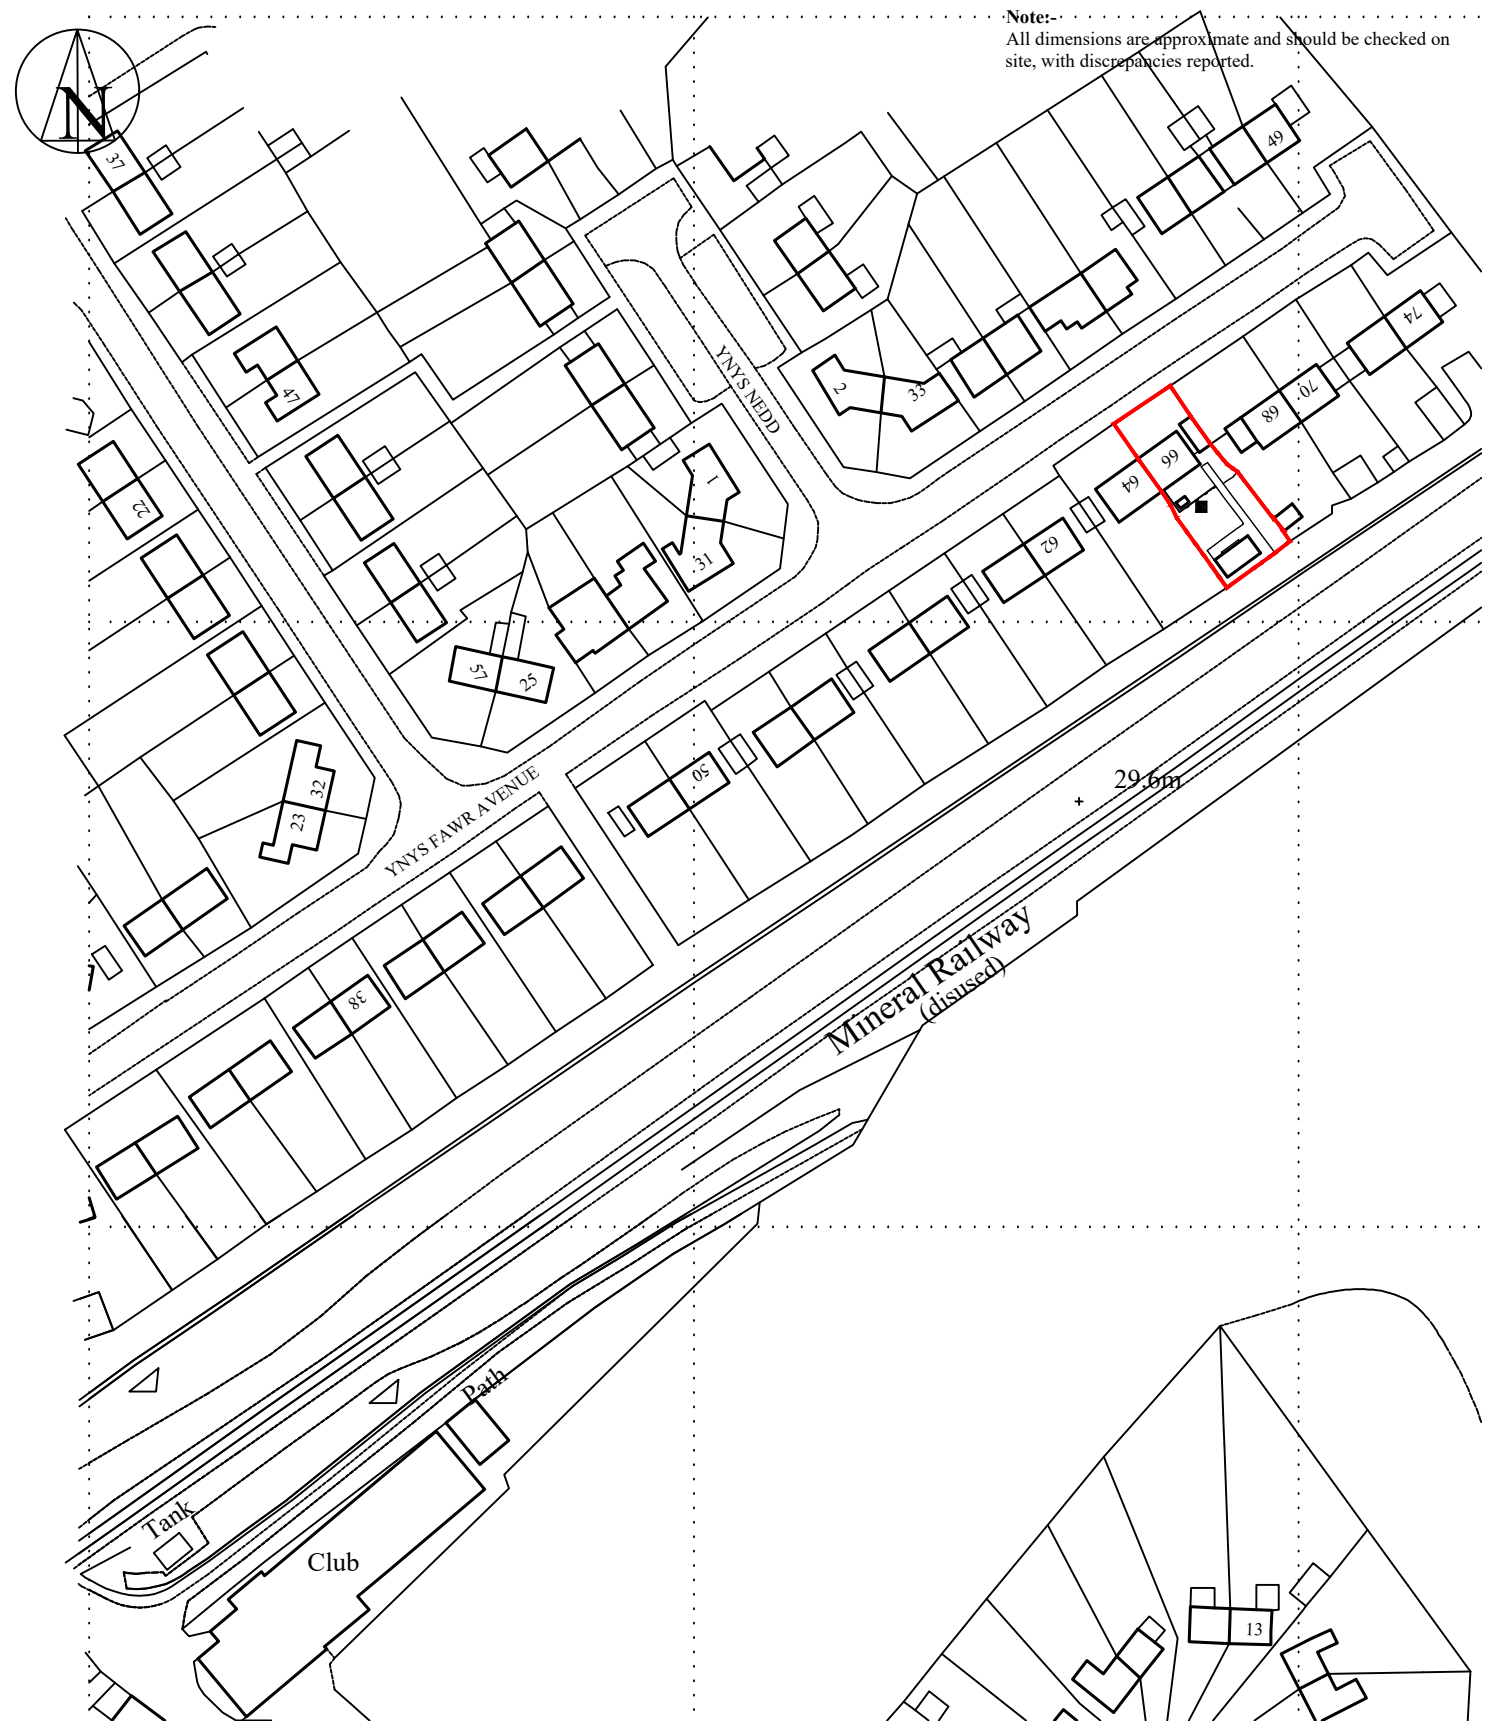

1:1250 Site Location Plan

Client:- Mr Neal Francis 66 Ynys Fawr Avenue, Resolven, Neath. SA11 4LT		Job Title :- Retention of outbuilding to rear of 66 Ynys Fawr Avenue, Resolven, Neath. SA11 4LT		Dwg Title:- Site location Plan & Block Plan	
Scale:- 1:100	Date :- March 2021	Stage :- Planning	Dwg No.:- 001	Rev.:-	A3