


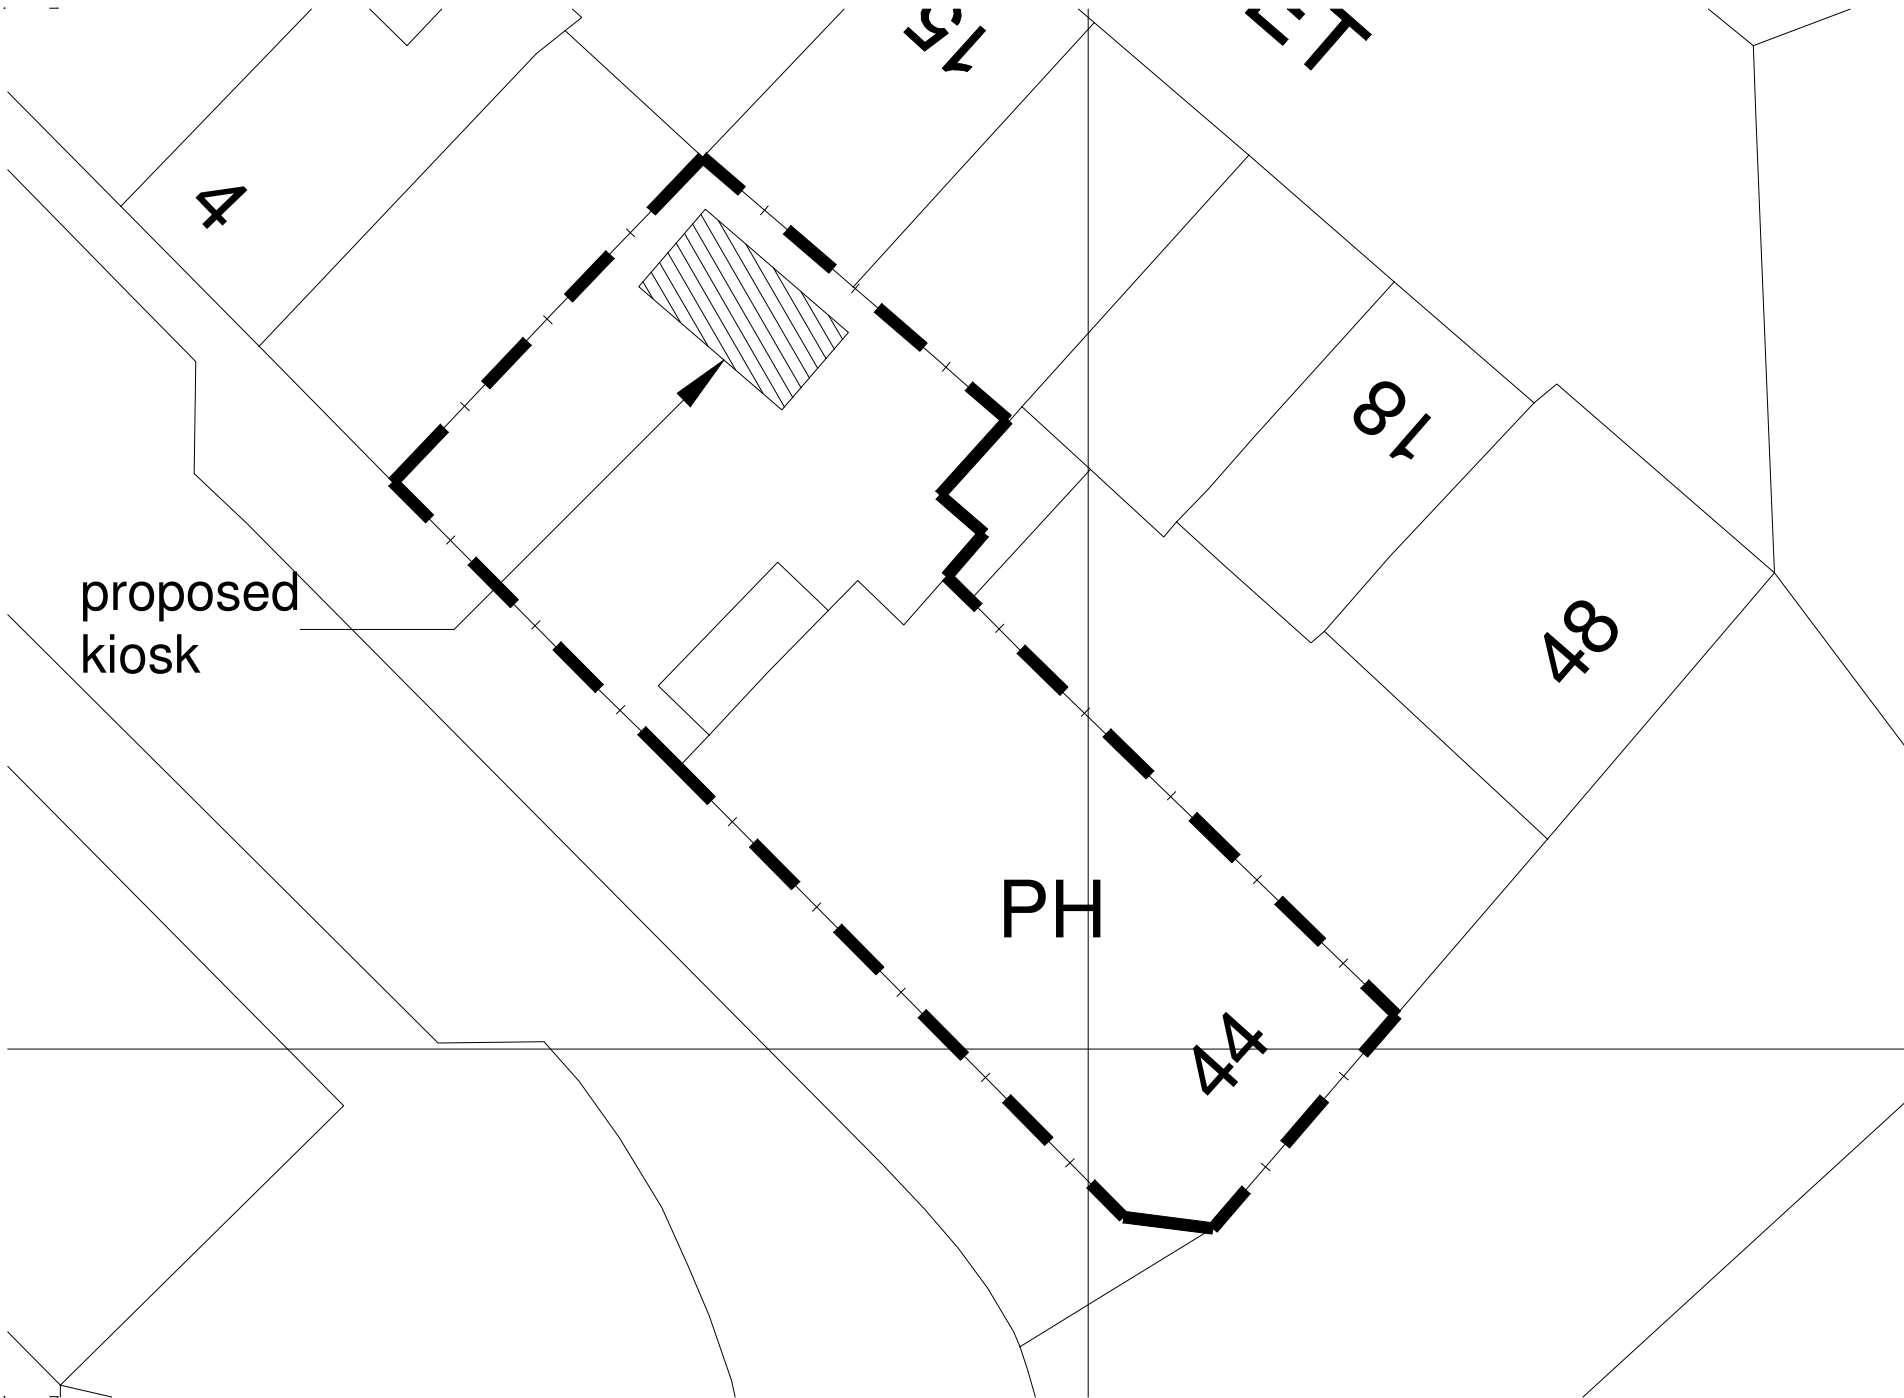

This drawing is copyright.

All discrepancies in figured dimensions to be reported to the Architect

This drawing must not be scaled.

All dimensions are to be checked on site.

Detail and large scale drawings take precedence over smaller scale drawings.

All materials and components to comply with current British Standards, and all work to comply with current legislation and Codes of Practice.

All appropriate Architects, Consultants and specialist drawings are to be consulted when reading this drawing.

AMENDMENTS		
REV NO.	DESCRIPTION	DATE



PETER BARNES & ASSOCIATES
CHARTERED ARCHITECTS

Project

Proposed Catering Kiosk

The Corner house

Neath

title

Proposed Block Plan

date	04.03.21	issue	1885 P02
scale	1:500@A4		
drawn			

Peter Barnes and Associates
Chartered Architects
Rhys House, James Street,
Ebbw Vale, Gwent, NP23 6JG
Tel: 01495 306404
Fax: 01495 306868
Cardiff-Brecon-Ebbw Vale