




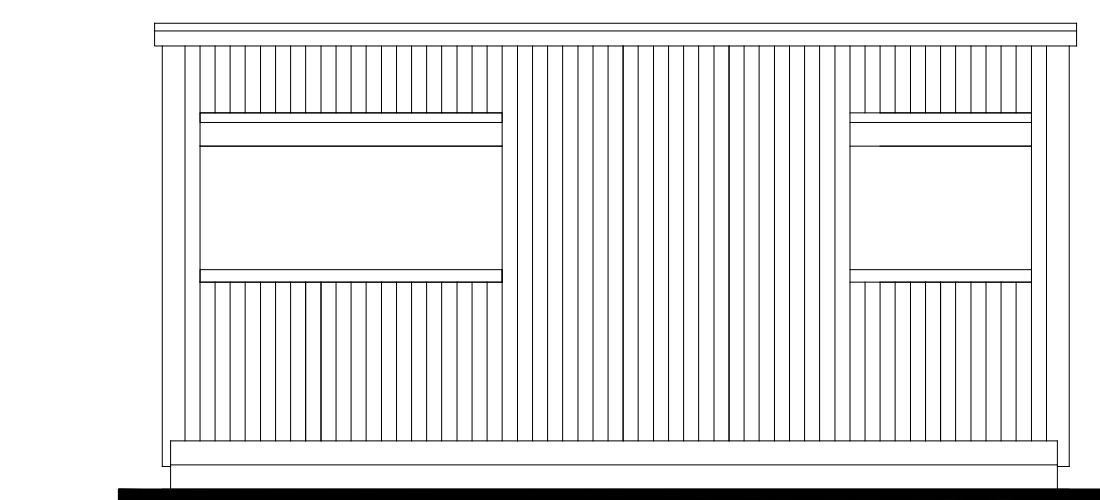


elevation 01
scale 1:50@A1

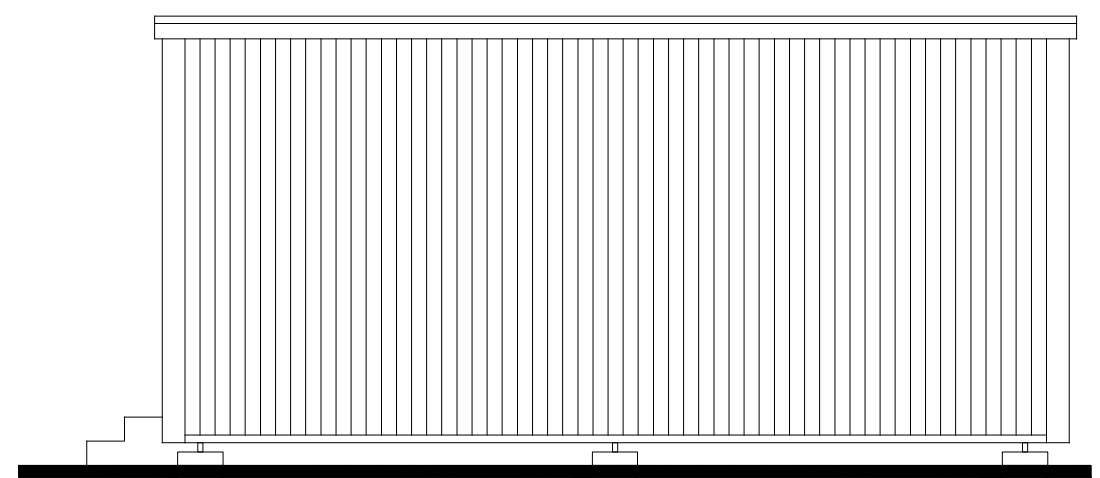

elevation 02
scale 1:50@A1

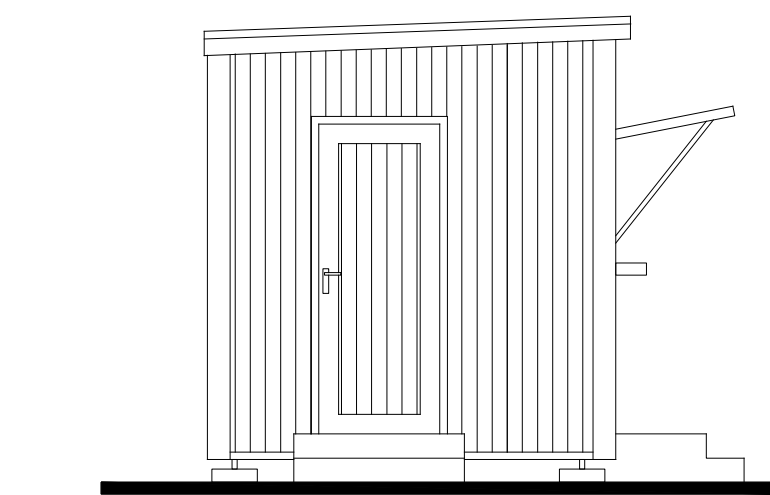

elevation 03
scale 1:50@A1

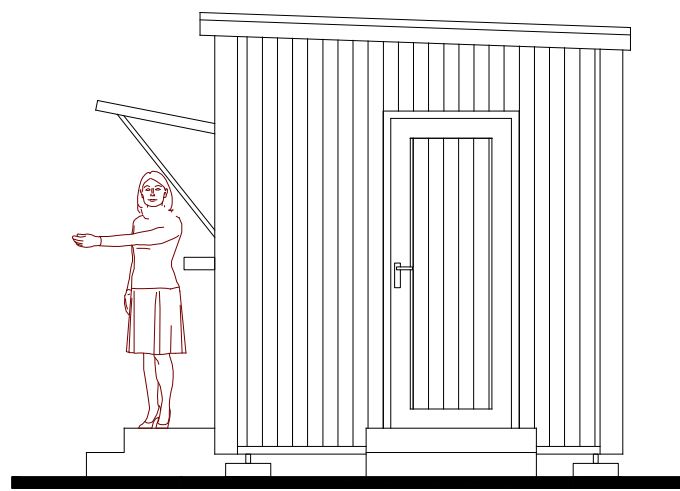


elevation 04
scale 1:50@A1

Rubber roof membrane over insulation on vapour barrier laid on 18mm OSB with firrings laid to falls

Flat roof joists at 600 centres with plasterboard ceiling


75 x 50mm vertical studs with vapour barrier and 12mm plasterboard to internal face. 10mm OSB, membrane and horizontal battens to external face. Decorative timber boarding as finish

building supported on adjustable galvanised steel supports on concrete pads.

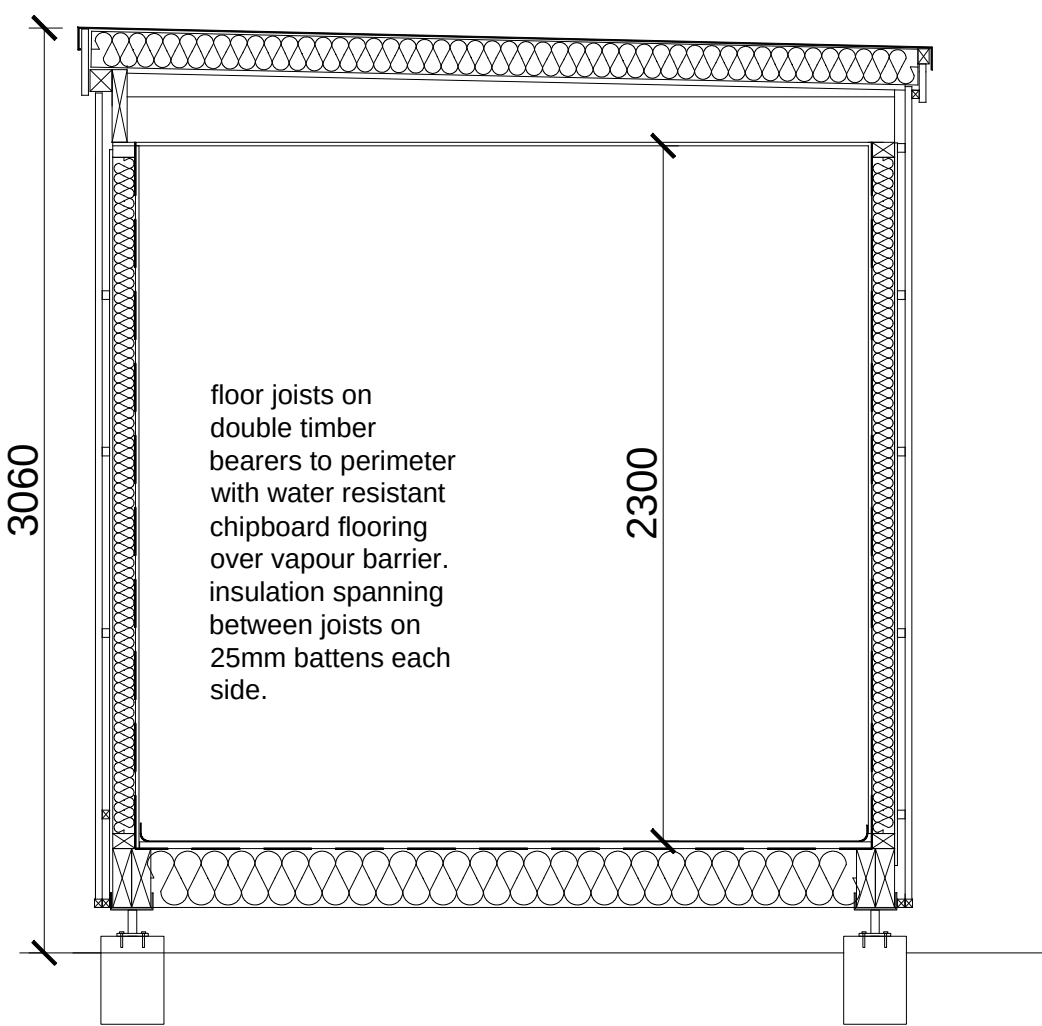

NB
Foundation pads and all timber sizes/spacing to be confirmed.

typical section
scale 1:25@A1

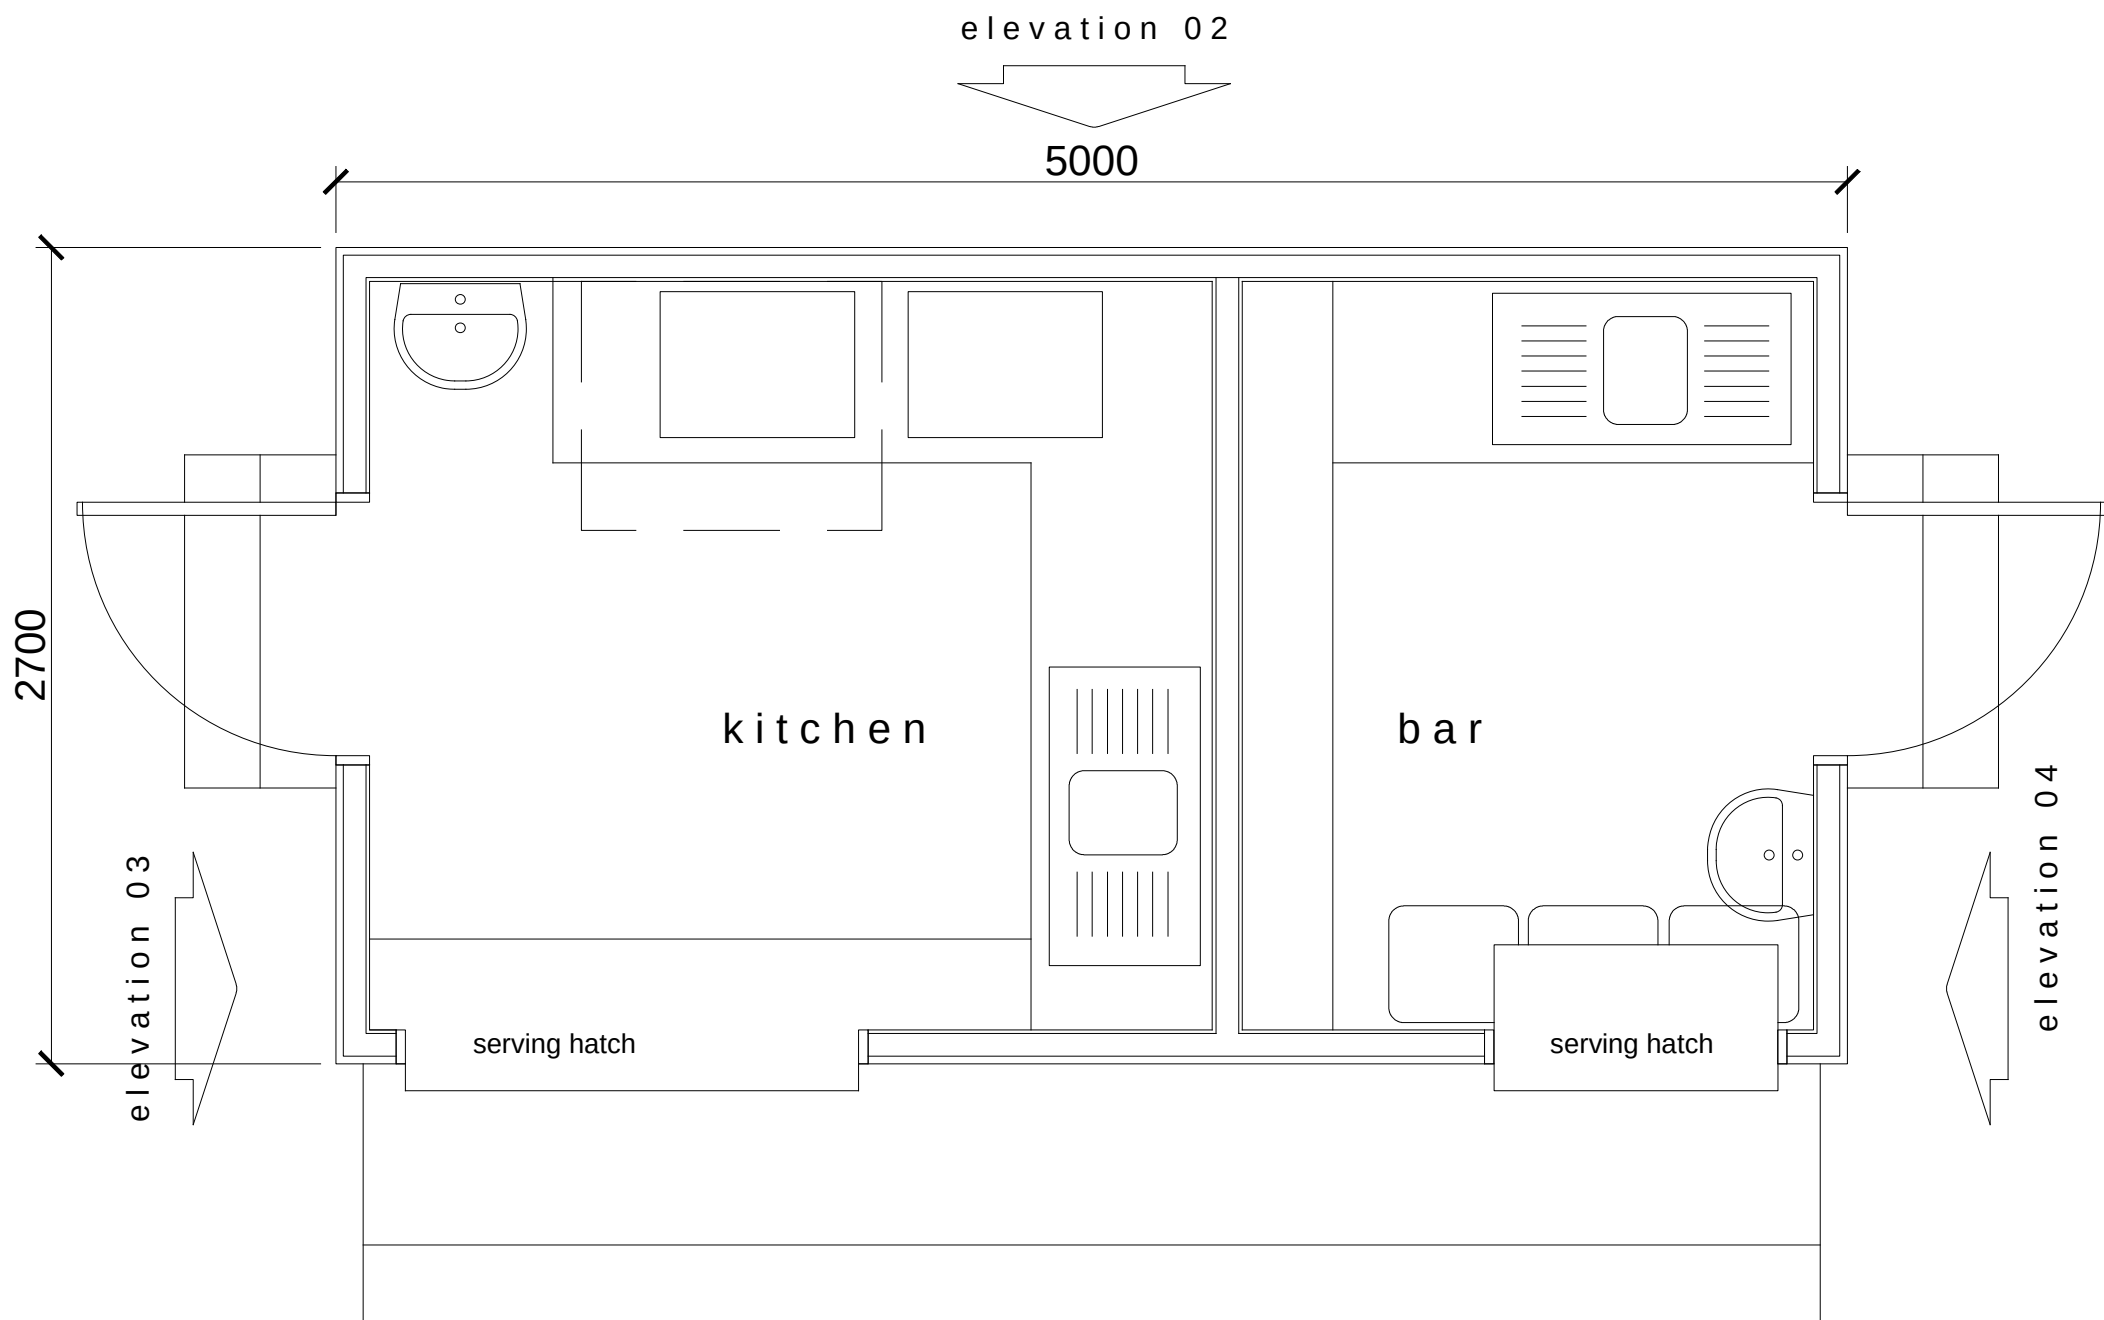

plan
scale 1:25@A1




perspective

This drawing is copyright.
All discrepancies in figured dimensions to be reported to the Architect
This drawing must not be scaled.
All dimensions are to be checked on site.
Detail and large scale drawings take precedence over smaller scale drawings.
All materials and components to comply with current British Standards, and all work to comply with current legislation and Codes of Practice.
All appropriate Architects, Consultants and specialist drawings are to be consulted when reading this drawing.

AMENDMENTS

REV NO.	DESCRIPTION	DATE
-	-	-

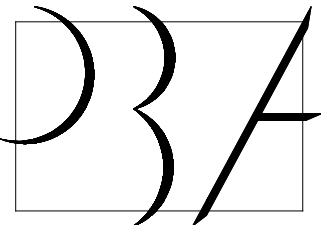

PETER BARNES
& ASSOCIATES
CHARTERED
ARCHITECTS

Project
Proposed Catering Kiosk
The Corner House
Neath

title
Plans and elevations

date 03:03:21	1885 P03
scale 1:50/1:25@A1	
drawn Mike Graham	

Peter Barnes and Associates
Chartered Architects
Rhys House, James Street,
Ebbw Vale, Gwent. NP3 6JG
Tel: 01495 306404
Fax: 01495 306868
Cardiff-Brecon-Ebbw Vale