



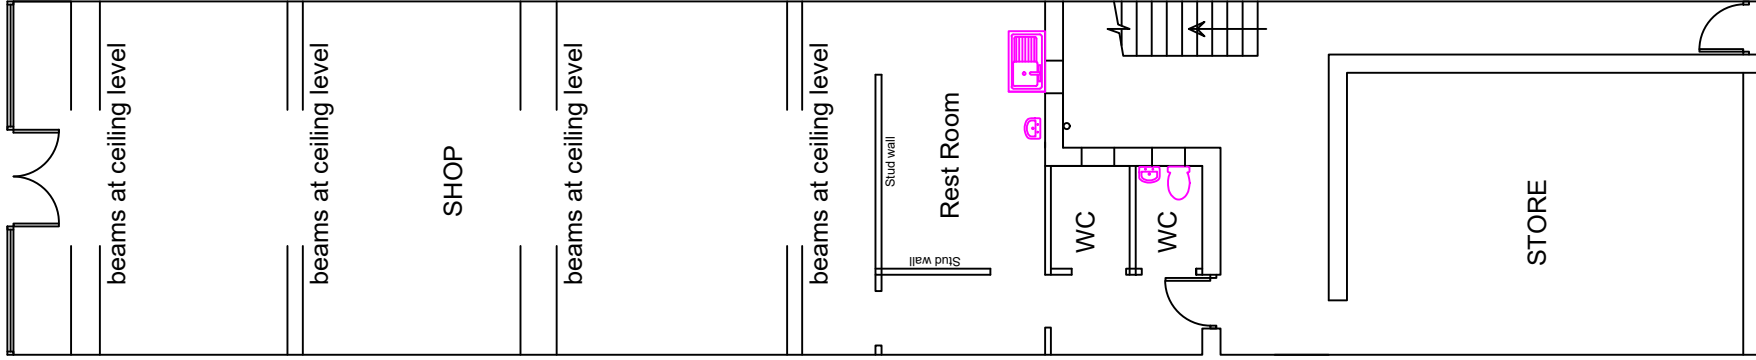

EXISTING FLOOR PLAN

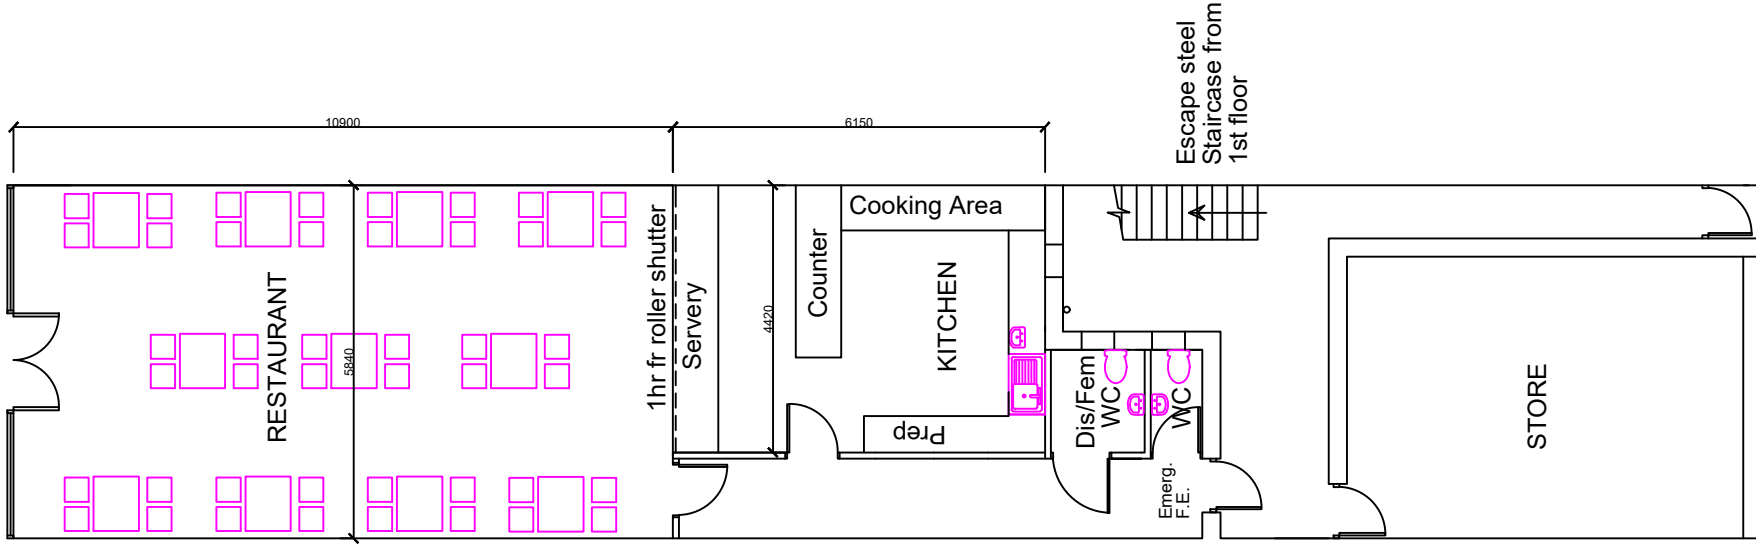

PROPOSED FLOOR PLAN