



HM Land Registry Current title plan


Title number **WA80466**
Ordnance Survey map reference **SN8806NW**
Scale **1:1250 enlarged from 1:2500**
Administrative area **Neath Port Talbot /**
Castell-nedd Port Talbot

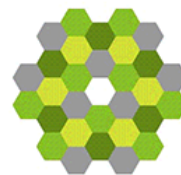

© Crown copyright and database rights 2020 Ordnance Survey 100026316. You are not permitted to copy, sub-license, distribute or sell any of this data to third parties in any form.

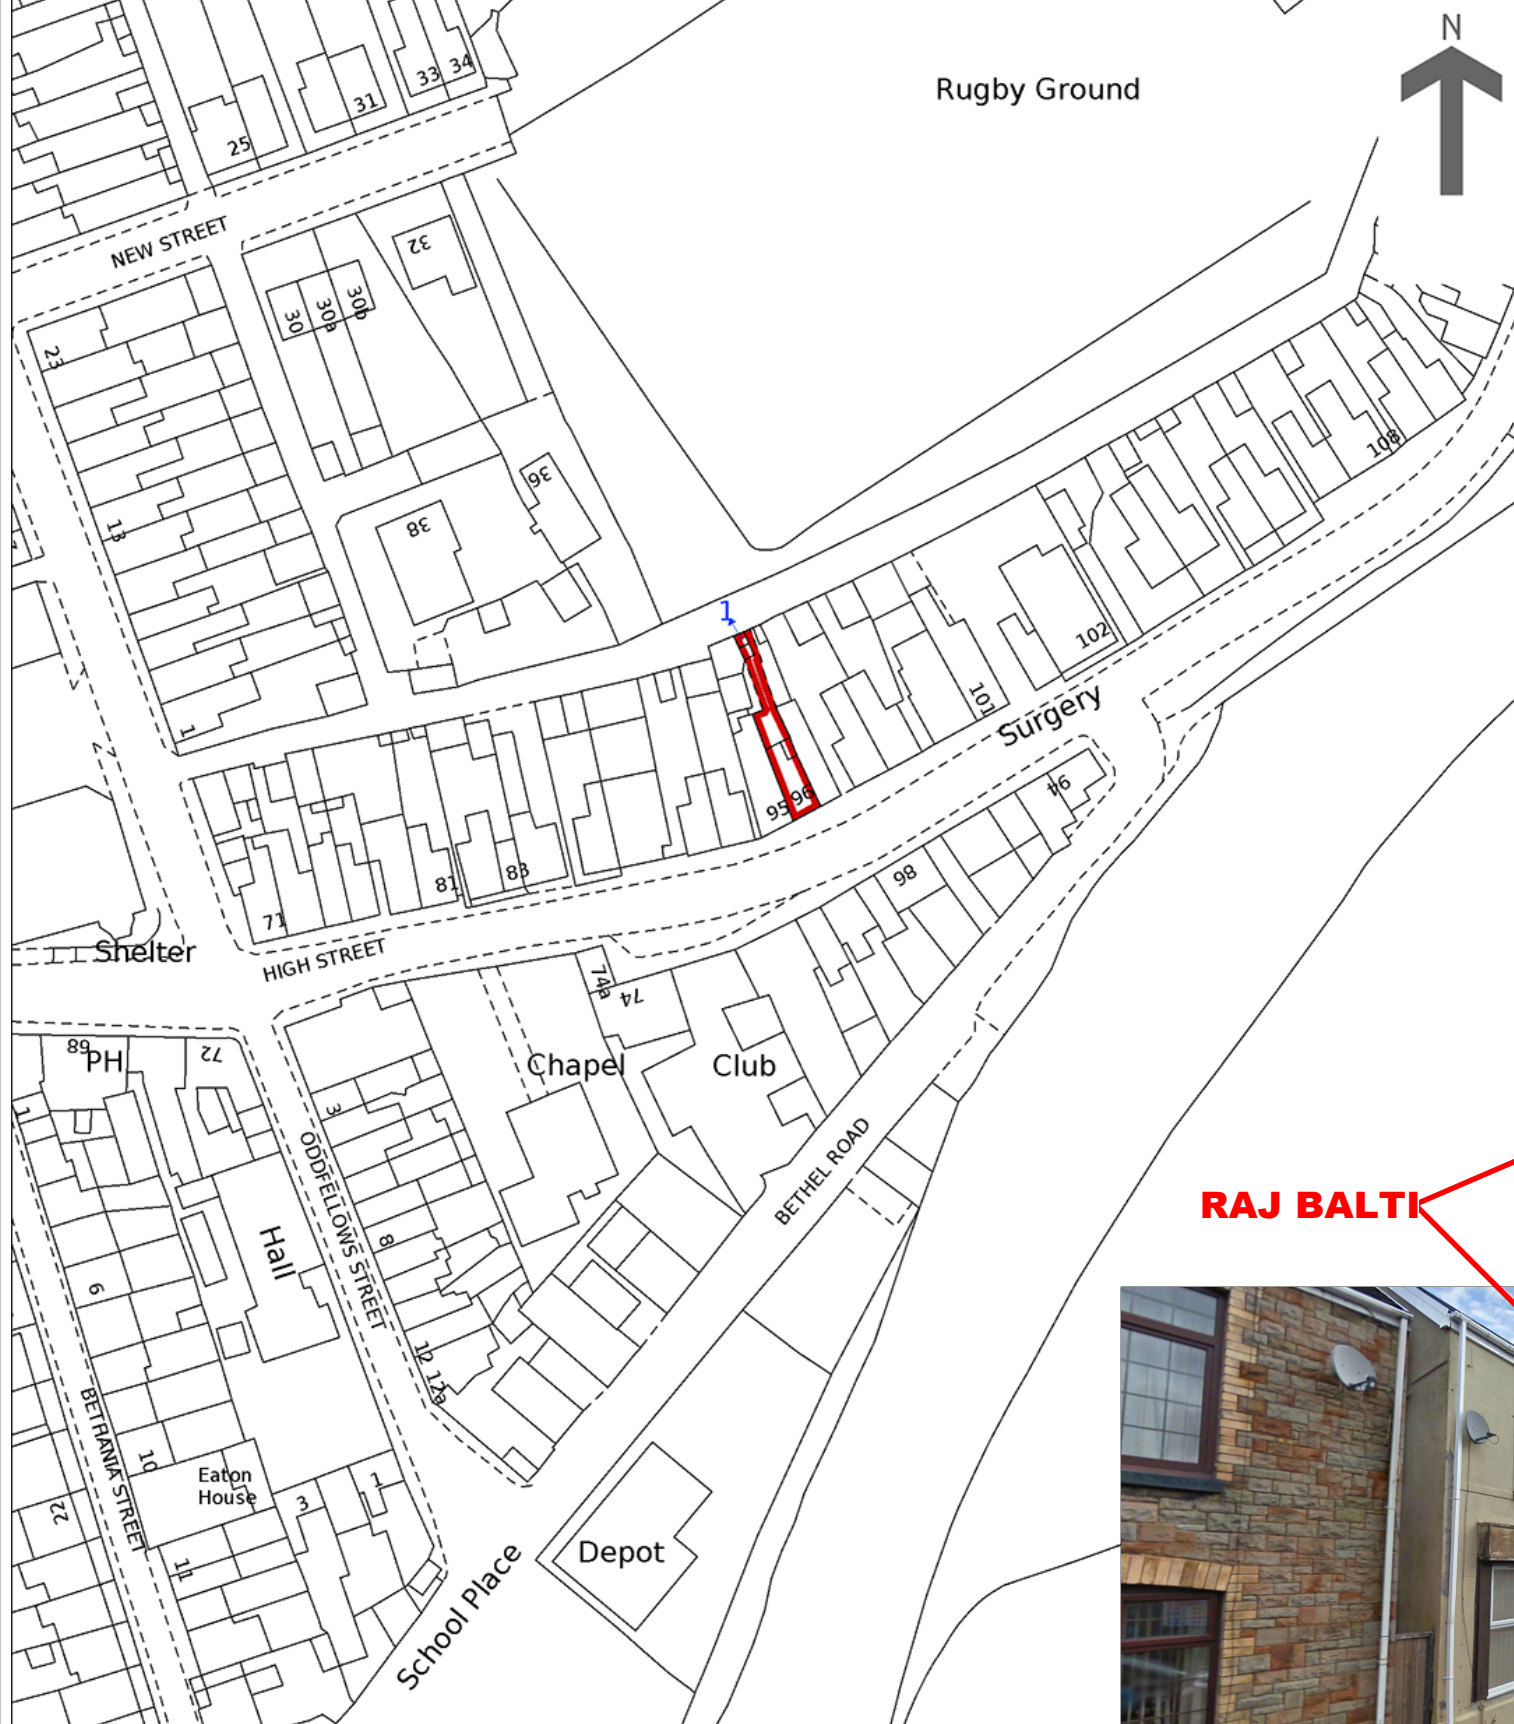

LOCATION PLAN 1:1250

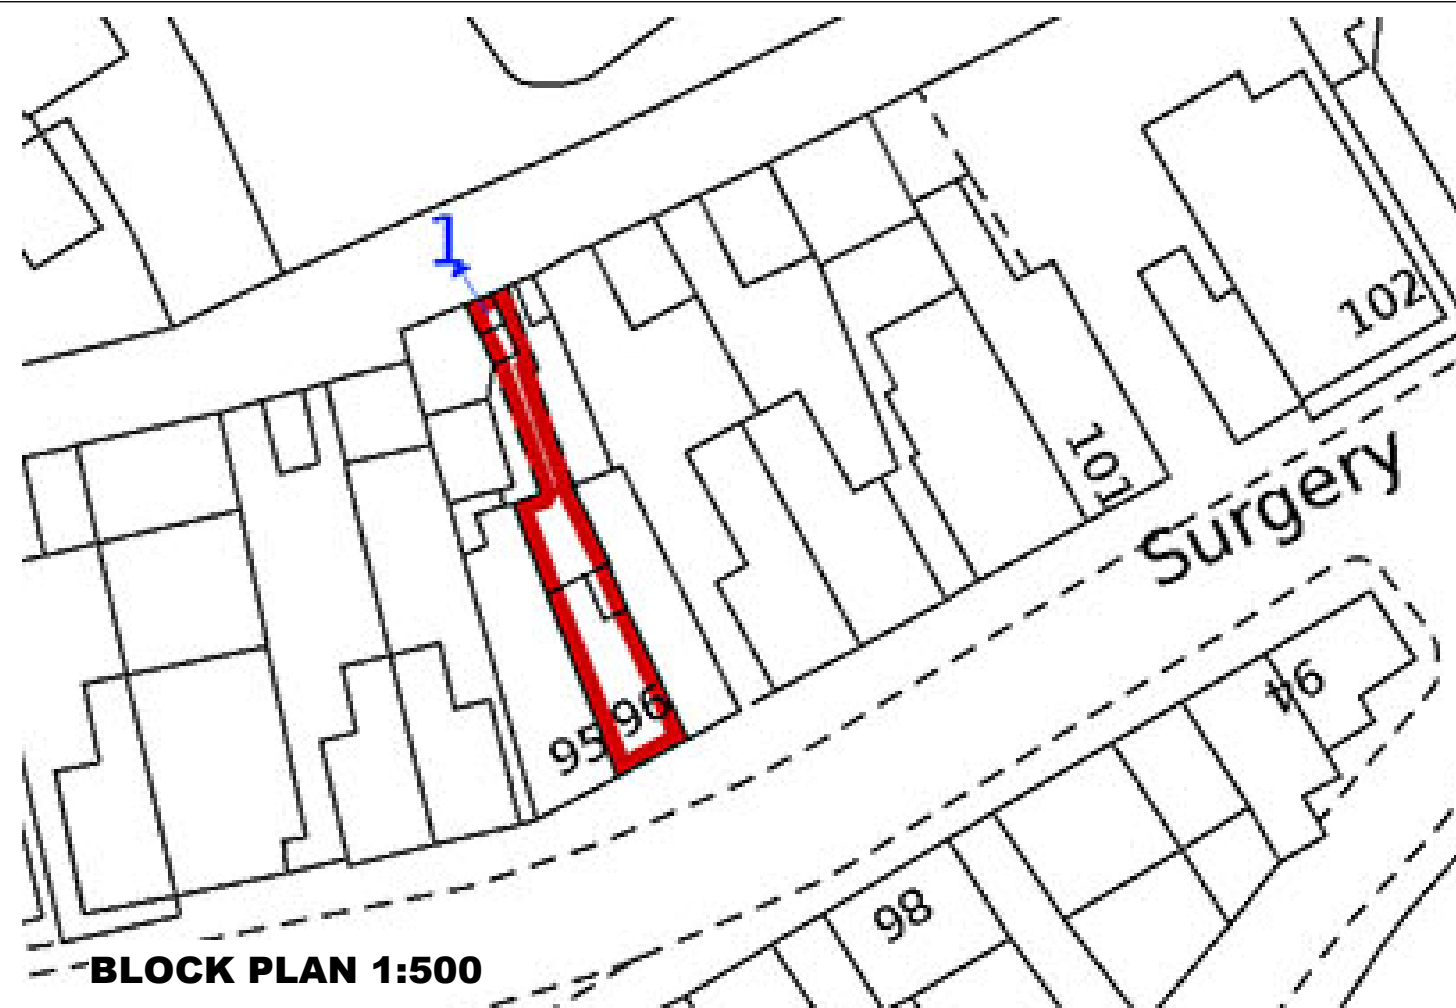

BLOCK PLAN 1:500



AERIAL VIEW



STREET VIEW

RAJ BALTI



Client :	Shahin Khan: Raj Balti.
Project :	RAJ BALTI: 96 High St, Glynneath, Neath, SA11 5AL Tel. 01639 720666
Title :	SITE LOCATION PLANS
Scale :	1:1250&1:500@A3
Date :	16/02/2021
Drawing No. :	003
Rev J:	

Figured dimensions are to be followed in preference to dimensions scaled from drawing. All dimensions are to be checked on site by contractors and said dimensions are to be their responsibility. Drawing errors or omissions are to be reported to designer. All contractors are to conform to all statutory regulations (Planning, Building Control, British Standards etc.), liaise at all times with relevant Local Authority, confirm approvals have been granted and advise client accordingly. This drawing is the copyright of Andrew Shipley (and ADI Design) and it is issued on condition that it is not copied or disclosed to anyone without prior consent in writing from A Shipley of ADI Design.