


SKETCH PLAN.

PUBLIC CYCLE PATHWAY.

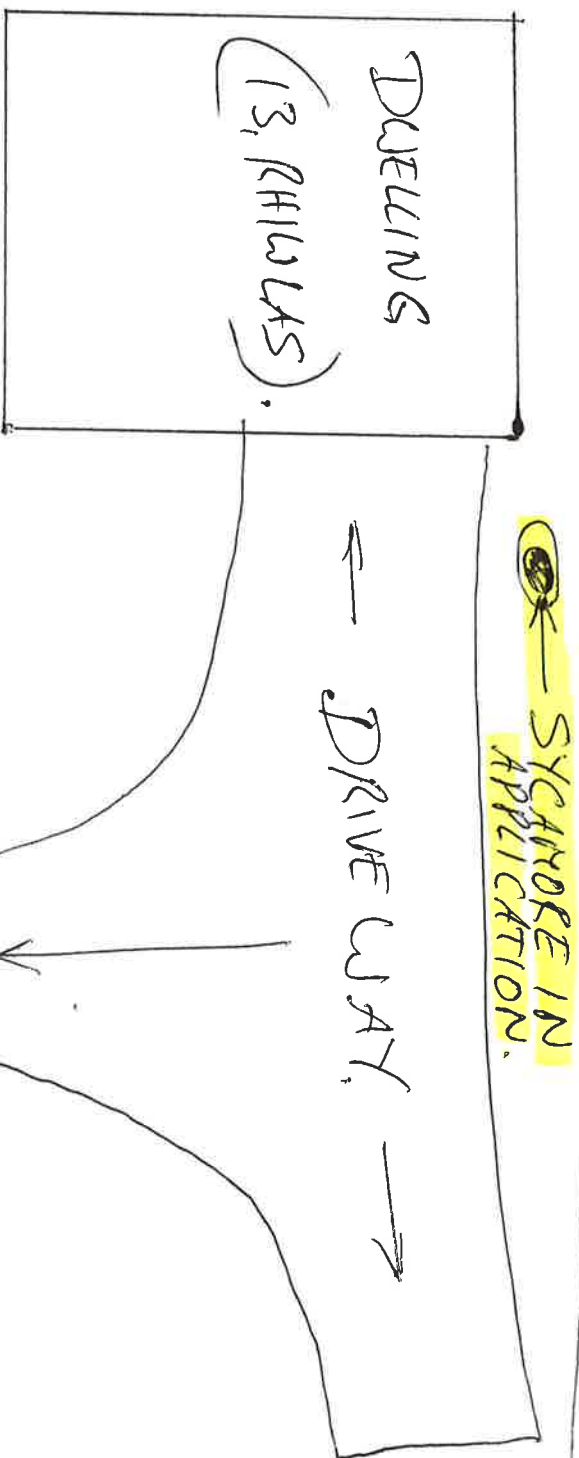

PUBLIC PAVEMENT.

RHILLAS HIGHWAY.

SKETCH PLAN REF: STPB/HUNTER 1.

John Blake 24/2/2021.
STPB TREE SERVICES.